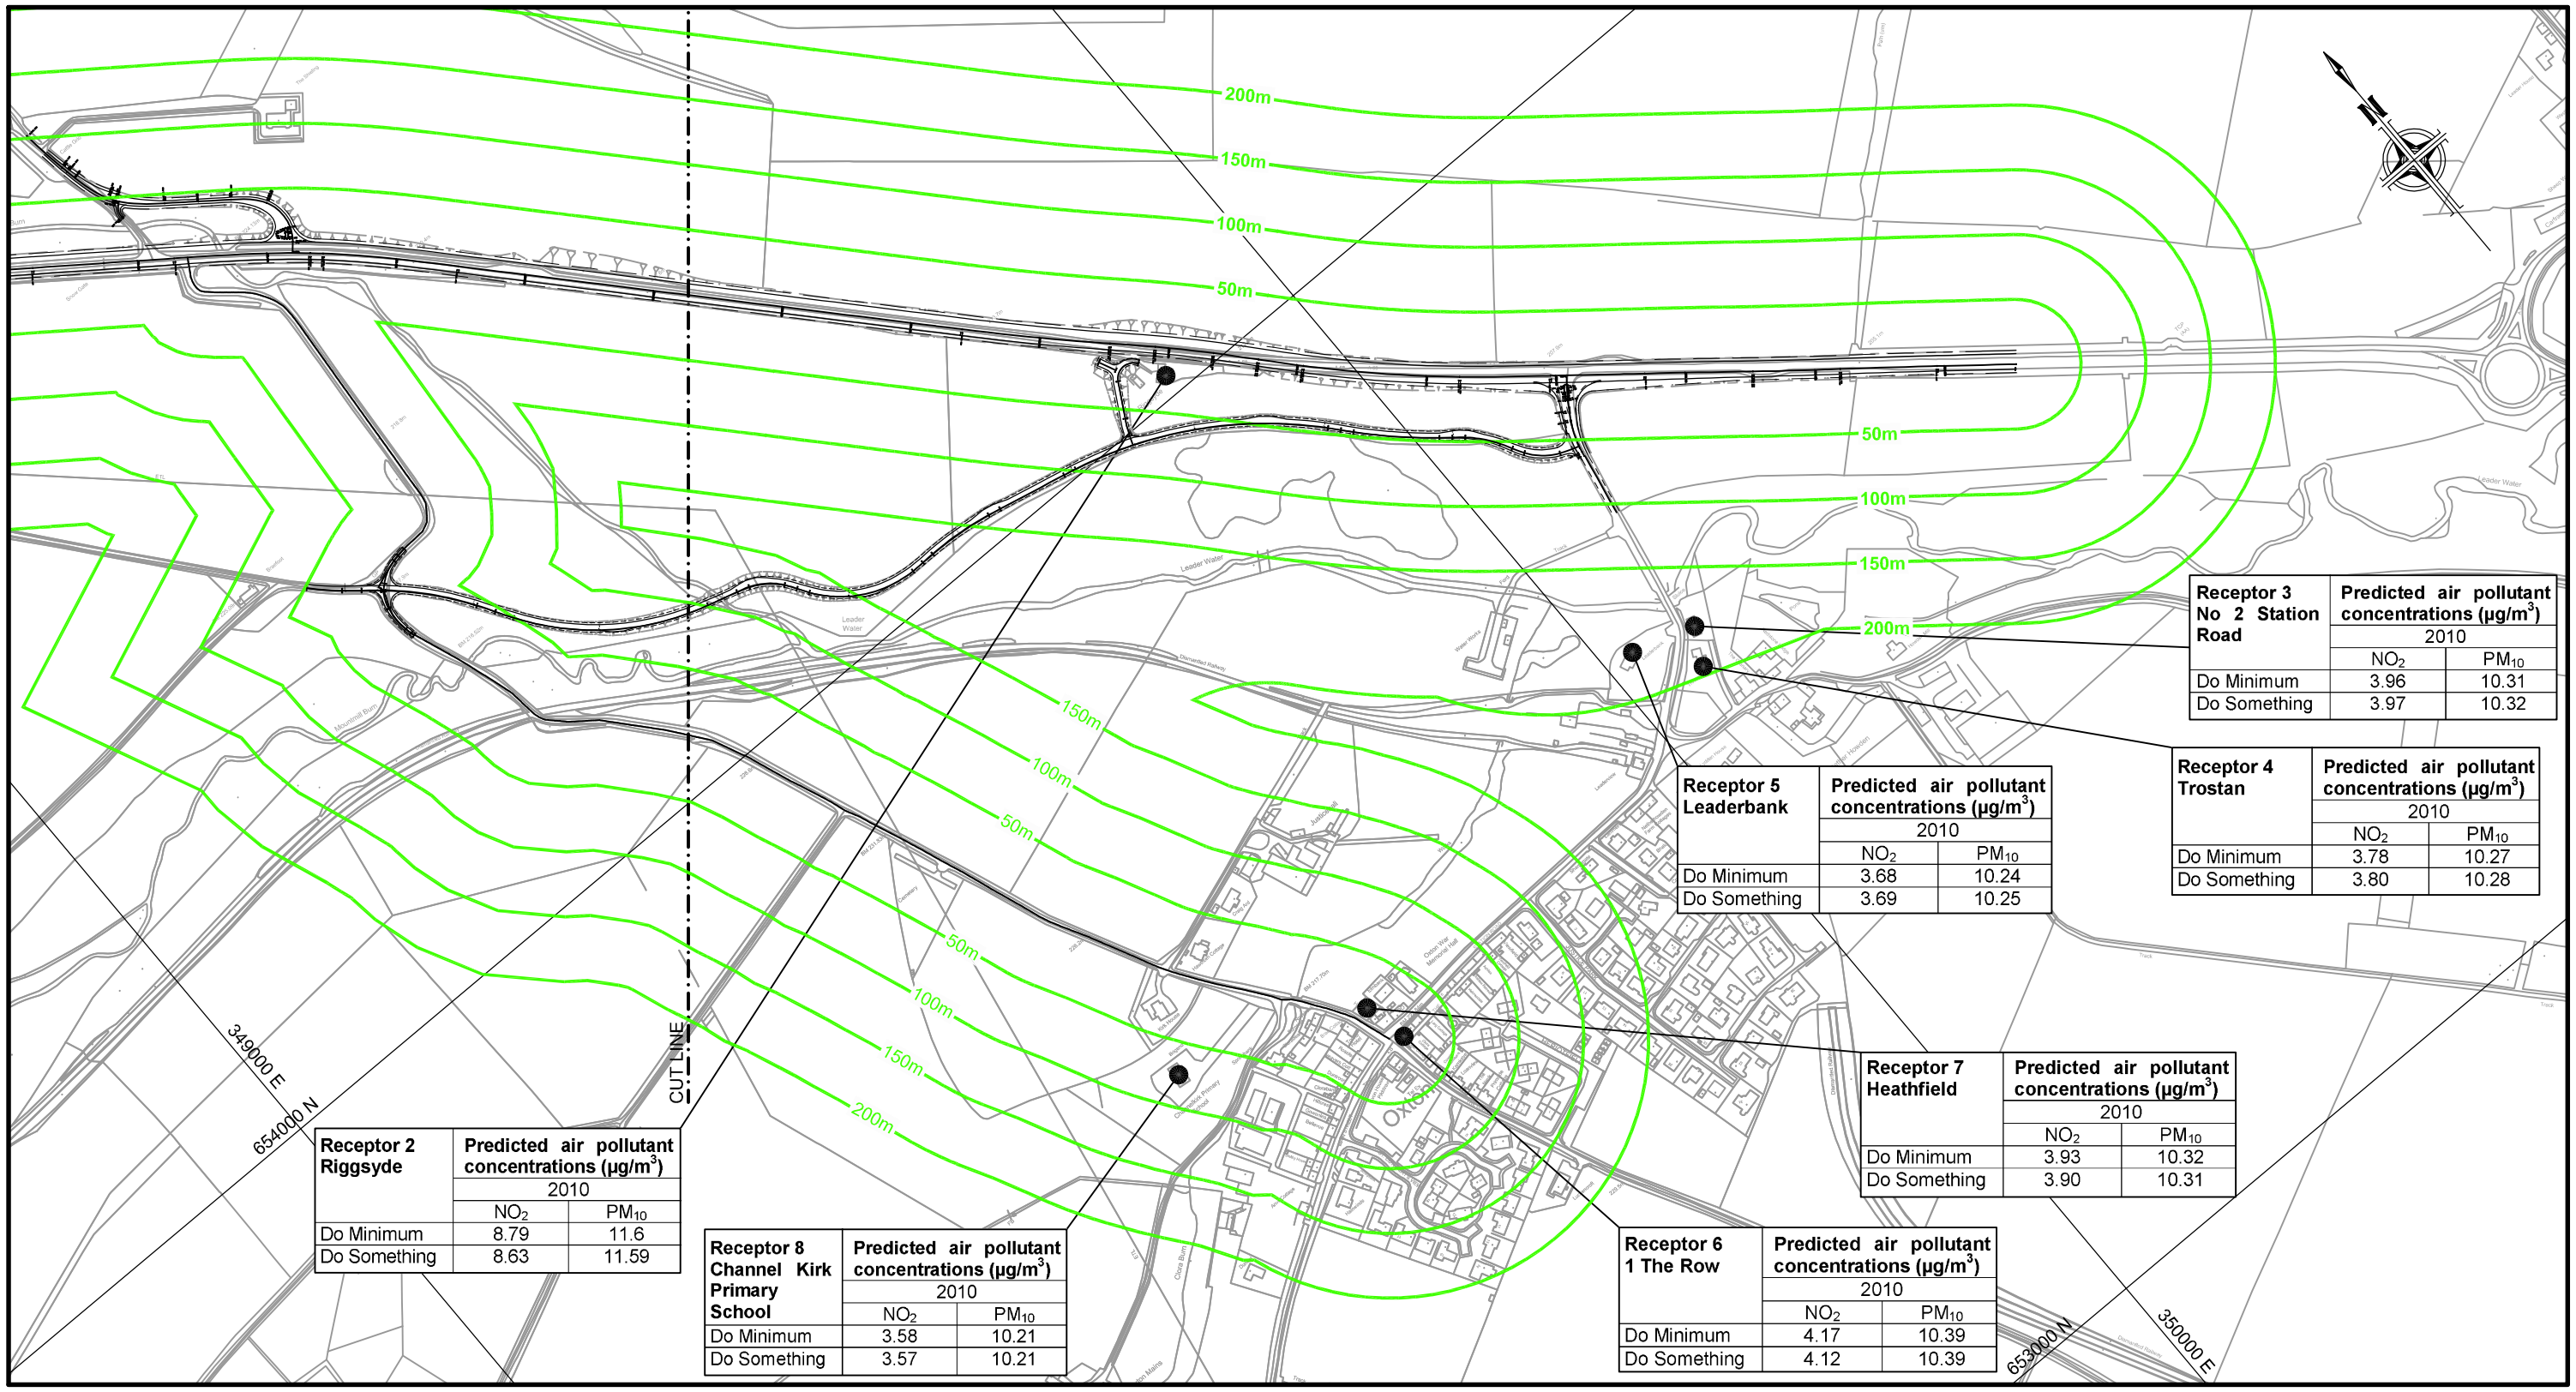

Receptor 2 Riggsyde	Predicted air pollutant concentrations (µg/m³) 2010	
	NO_2	PM_{10}
Do Minimum	8.79	11.6
Do Something	8.63	11.59

Receptor 3 No 2 Station Road	Predicted air pollutant concentrations (µg/m³) 2010	
	NO_2	PM_{10}
Do Minimum	3.96	10.31
Do Something	3.97	10.32

Receptor 4 Trostan	Predicted air pollutant concentrations (µg/m³) 2010	
	NO_2	PM_{10}
Do Minimum	3.78	10.27
Do Something	3.80	10.28

Receptor 5 Leaderbank	Predicted air pollutant concentrations (µg/m³) 2010	
	NO_2	PM_{10}
Do Minimum	3.68	10.24
Do Something	3.69	10.25

Receptor 6 1 The Row	Predicted air pollutant concentrations (µg/m³) 2010	
	NO_2	PM_{10}
Do Minimum	4.17	10.39
Do Something	4.12	10.39

Receptor 7 Heathfield	Predicted air pollutant concentrations (µg/m³) 2010	
	NO_2	PM_{10}
Do Minimum	3.93	10.32
Do Something	3.90	10.31

Receptor 8 Channel Kirk Primary School	Predicted air pollutant concentrations (µg/m³) 2010	
	NO_2	PM_{10}
Do Minimum	3.58	10.21
Do Something	3.57	10.21

REFERENCE

100m DISTANCE FROM CENTRE OF PROPOSED ROAD

NOTES

1. GRID LINES RELATE TO NATIONAL GRID.
2. PLAN PREPARED FROM DRAWING PROVIDED BY MOUCHELPARKMAN.

© Copyright Reserved

REVISION	DETAILS	DATE	DRAWN	CHK'D	APP'D
A	PROPOSED ROAD ALIGNMENT AMENDED.	OCT 07	JPV		
B	PROJECT TITLE AMENDED.	AUG 08	JPV		

Wardell Armstrong
Engineering & Environmental Solutions

STOKE-ON-TRENT (HEAD OFFICE)	TEL 0845 111 7777	CARDIFF	TEL 029 2038 2465
NEWCASTLE UPON TYNE	TEL 0191 232 0943	LEIGH	TEL 01942 260101
WEST BROMWICH	TEL 0121 580 0909	SHEFFIELD	TEL 0114 245 6244
LONDON	TEL 020 7287 2872	EDINBURGH	TEL 0131 555 3311

amec

PROJECT		
A68 SOUTRA SOUTH		
DRAWING TITLE		
PROPERTIES LOCATED WITHIN 200m OF THE PROPOSED ALIGNMENT (SHEET 2 OF 2)		
DRG No FIGURE 5.2b	SCALE 1:5000	DATE AUGUST 2006
DRAWN BY J.P.V.	CHECKED BY	APPROVED BY