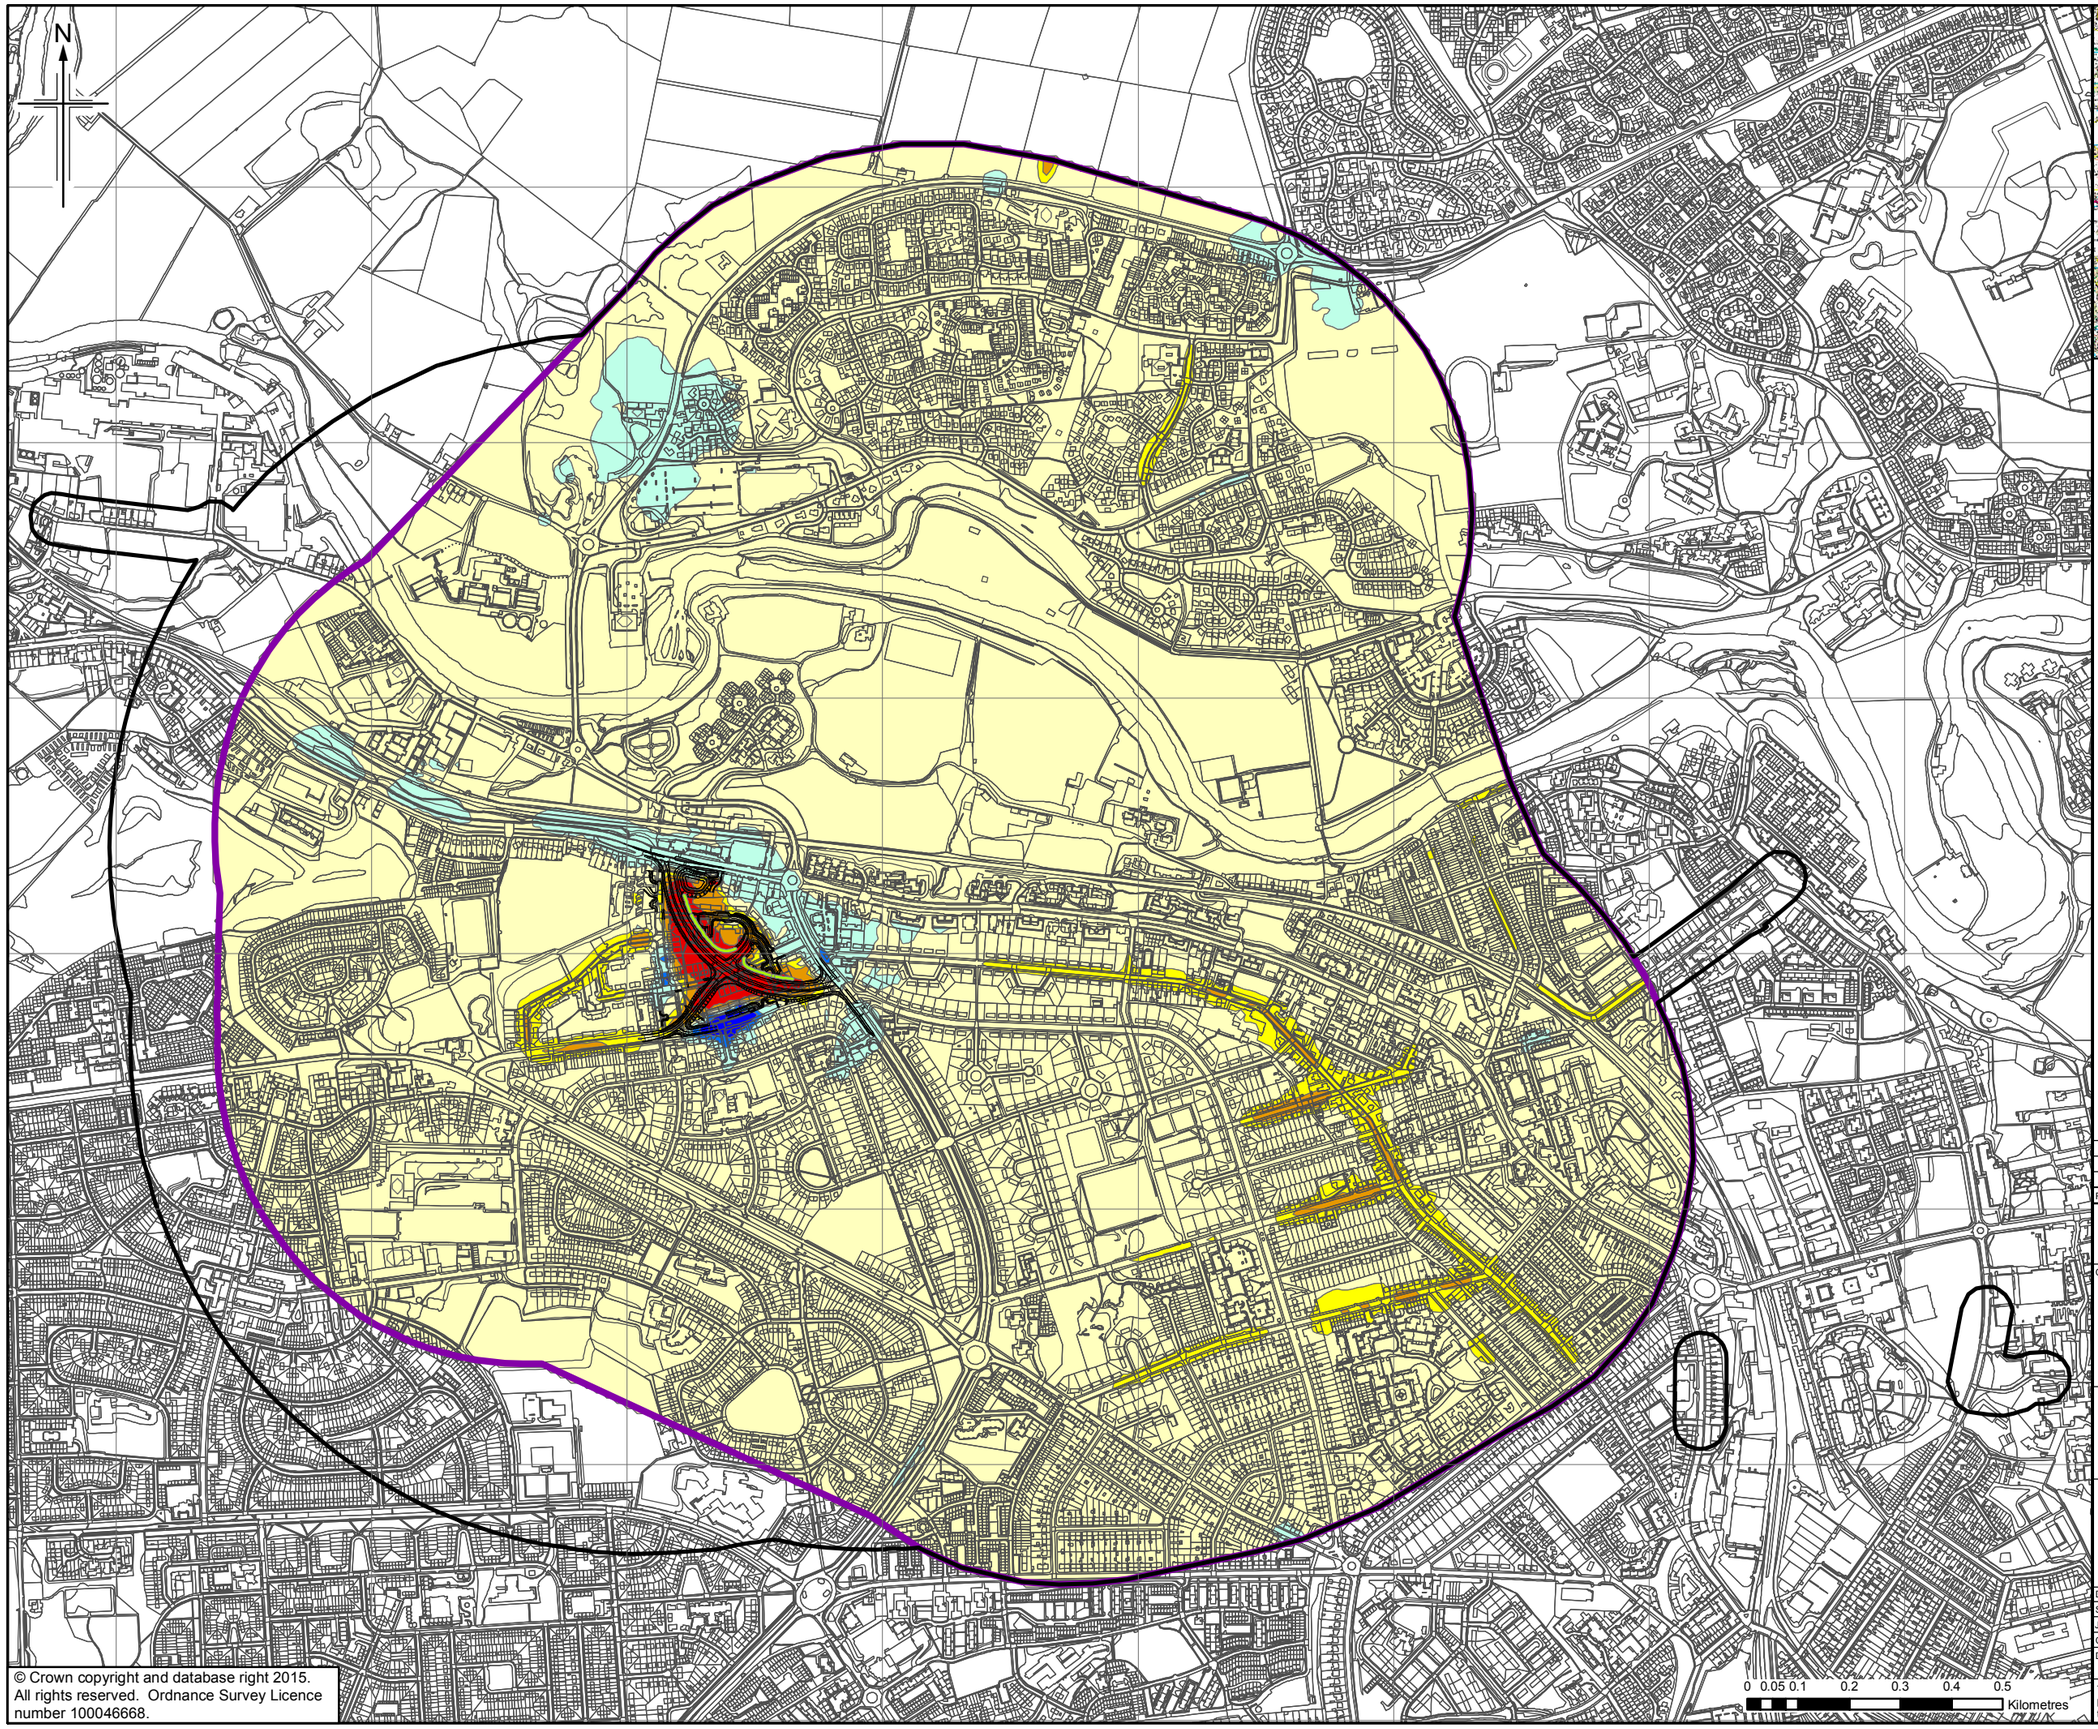

© Crown copyright and database right 2015.
All rights reserved. Ordnance Survey Licence number 100046668.

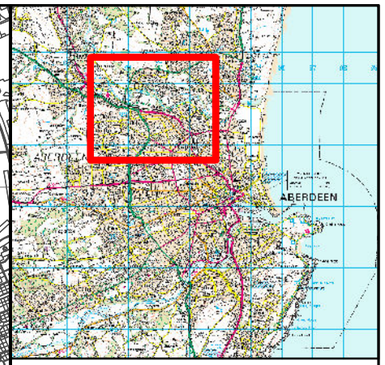

Legend

- Proposed Scheme
- Study Area
- Calculation Area
- Proposed Noise Barrier

Do Minimum 2018 vs. Do Something 2033

DMRB Noise Change / Magnitude of Impact

<= -10	Major Beneficial
-9.9 to -5	Moderate Beneficial
-4.9 to -3	Minor Beneficial
-2.9 to 0	Negligible Beneficial
0 to 2.9	Negligible Adverse
3 to 4.9	Minor Adverse
5 to 9.9	Moderate Adverse
10 <=	Major Adverse

Rev.	Rev. Date	Purpose of revision	Orig/Dwn	Checkd	Rev'd	Apprv'd
0	28/05/2015	FINAL	KA	AB	RC	CH

JACOBS
95 Bothwell Street, Glasgow, G2 7HX, UK.
Tel: +44(0)141 243 8000 Fax:+44(0)141 226 3109
www.jacobs.com

Client

TRANSPORT SCOTLAND
CÒMHDHAIL ALBA

Project

A90/A96 HAUDAGAIN IMPROVEMENT STAGE 3 EIA

Drawing title

NOISE CHANGE CONTOUR PLAN
WITH MITIGATION
DO MINIMUM 2018 AGAINST
DO SOMETHING 2033

SHEET 2 of 4

Drawing Status	FINAL	
Scale	1:12,000 @ A3	DO NOT SCALE
Jacobs No.	B1557630	
Client No.		
Drawing number	Figure 14.2b	Rev 0

This drawing is not to be used in whole or part other than for the intended purpose and project as defined on this drawing. Refer to the contract for full terms and conditions.