A9 DALRADDY TO SLOCHD (Page 2 of 3) - PREFERRED OPTION

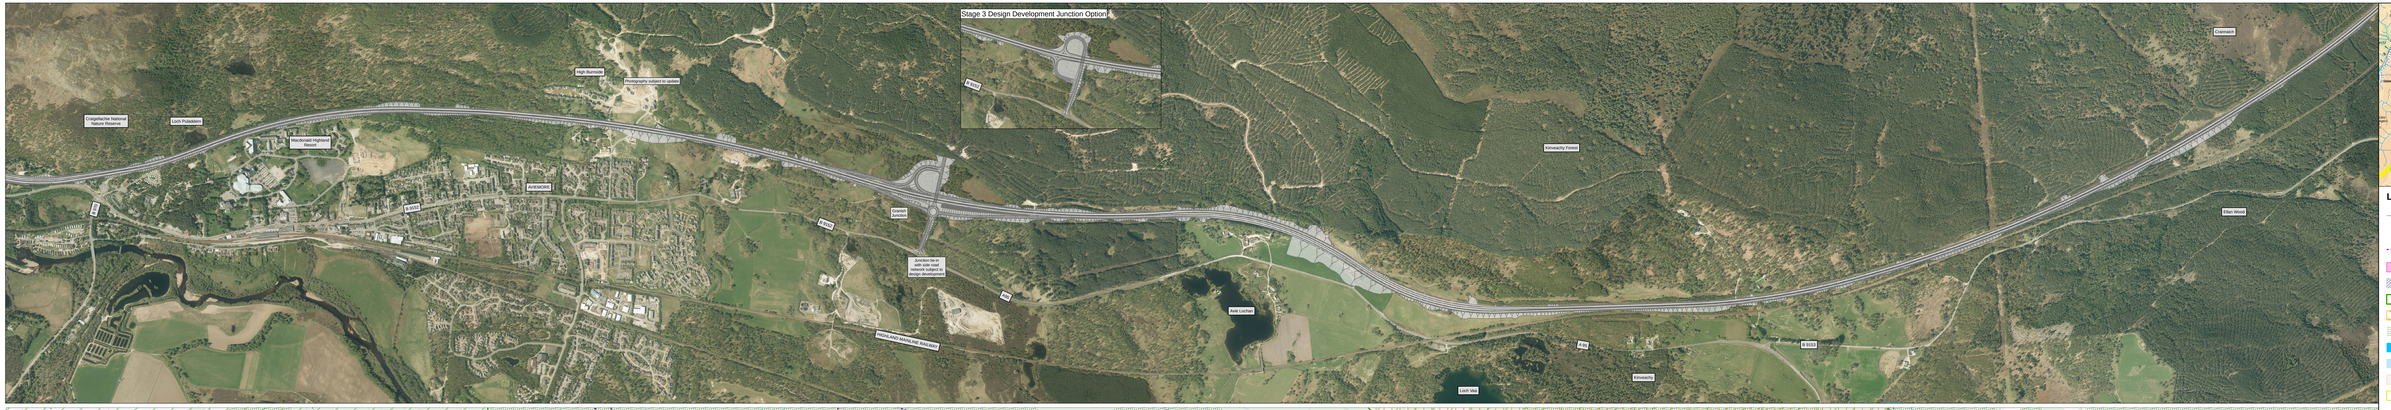

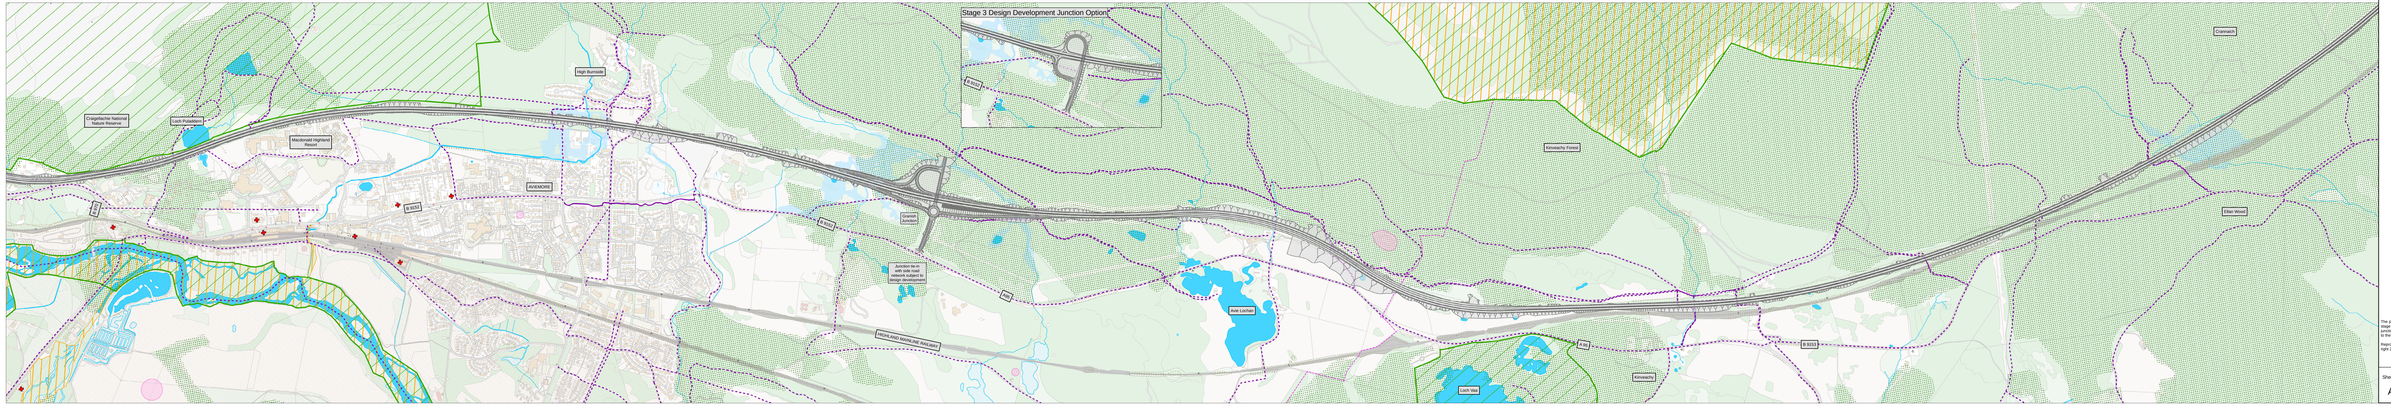

Legend

- Preferred Option Design
- Listed Building
- Non-Motorised User Route (Pedestrian, Cyclist & Equestrian)
- Scheduled Monument
- Garden & Designed Landscape
- Site of Special Scientific Interest (SSSI)
- Special Area of Conservation (SAC)
- Ancient Woodland
- Waterbody
- 1 in 200 Year Fluvial Flood Zone
- National Scenic Area
- Cairngorms National Park Boundary

The preferred option shown on this drawing is indicative and will be developed further during the next stage of design development. Details of the A9 mainline, junctions, overbridges, underbridges, bus lay-bys, side roads and private means of access. Environmental mitigation will also be added to the scheme design.

Reproduced by permission of Ordnance Survey on behalf of HMSO. © Crown copyright and database right 2017. All rights reserved. Ordnance Survey Licence number 100046668

Sheet Size	Original Scale	Meters
A1	1:5,000	0 50 100 200 300 400