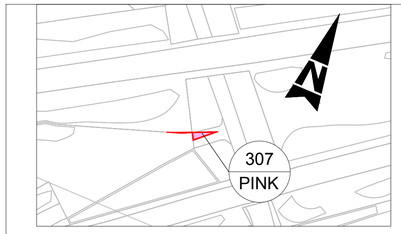

DETAIL A
SCALE 1:1000

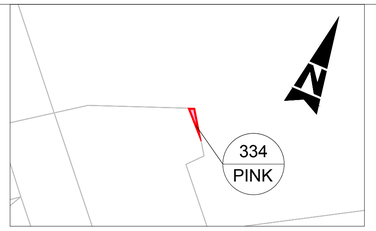

DETAIL B
SCALE 1:250

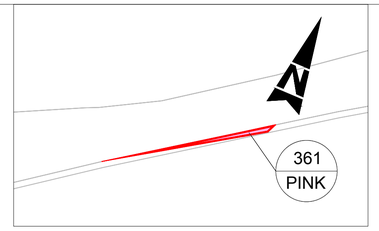

DETAIL C
SCALE 1:250

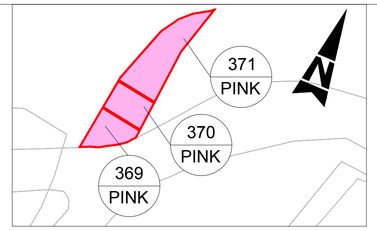

DETAIL D
SCALE 1:250

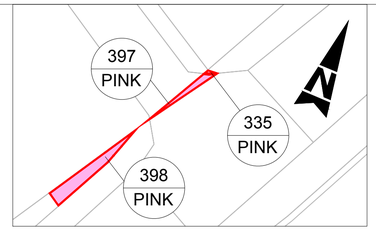

DETAIL E
SCALE 1:250

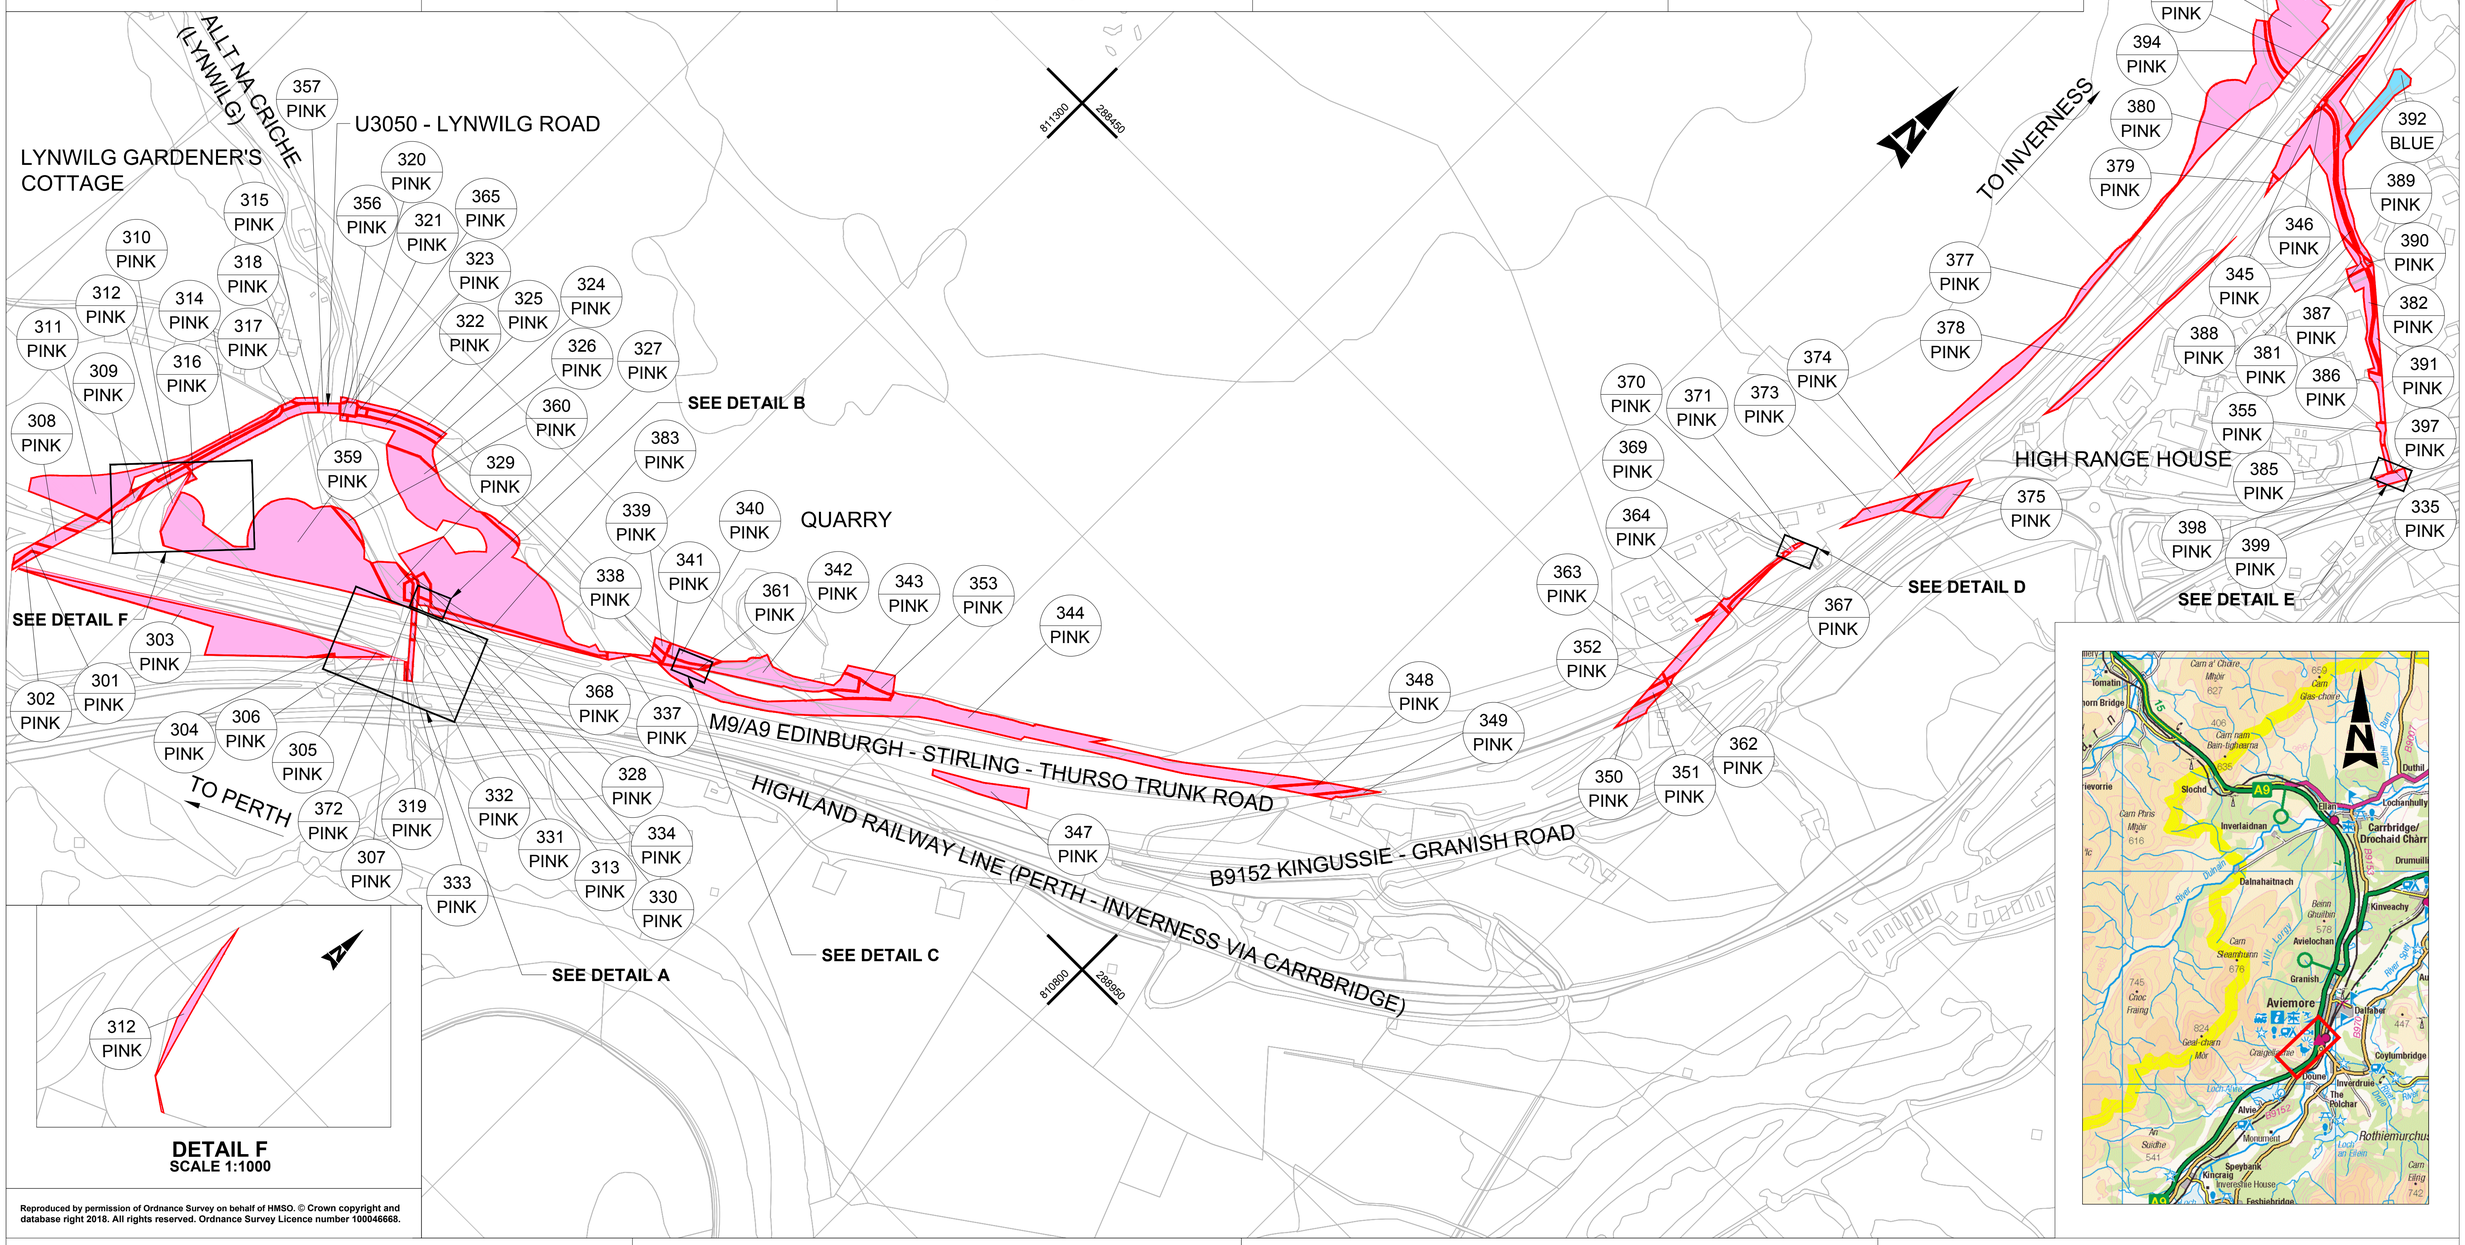

DETAIL F
SCALE 1:1000

Reproduced by permission of Ordnance Survey on behalf of HMSO. © Crown copyright and database right 2018. All rights reserved. Ordnance Survey Licence number 100046668.

TRANSPORT SCOTLAND
CÒMHDHAIL ALBA

Scottish Government
Riaghaltas na h-Alba
gov.scot

KEY

PINK — LAND TO BE ACQUIRED

BLUE — SERVITUDE RIGHT TO BE ACQUIRED

Scale: 1/2500

0 50 100 150 200 250

Metres

THE A9 AND A95 TRUNK ROADS (DALRADDY TO SLOCHD) COMPULSORY PURCHASE ORDER 201[ ]

SHEET 3 OF 17