Ordnance Survey ®

Reproduced by permission of Ordnance Survey on behalf of HMSO. © Crown copyright and database right 2019.
All rights reserved. Ordnance Survey
Licence number 100046668.

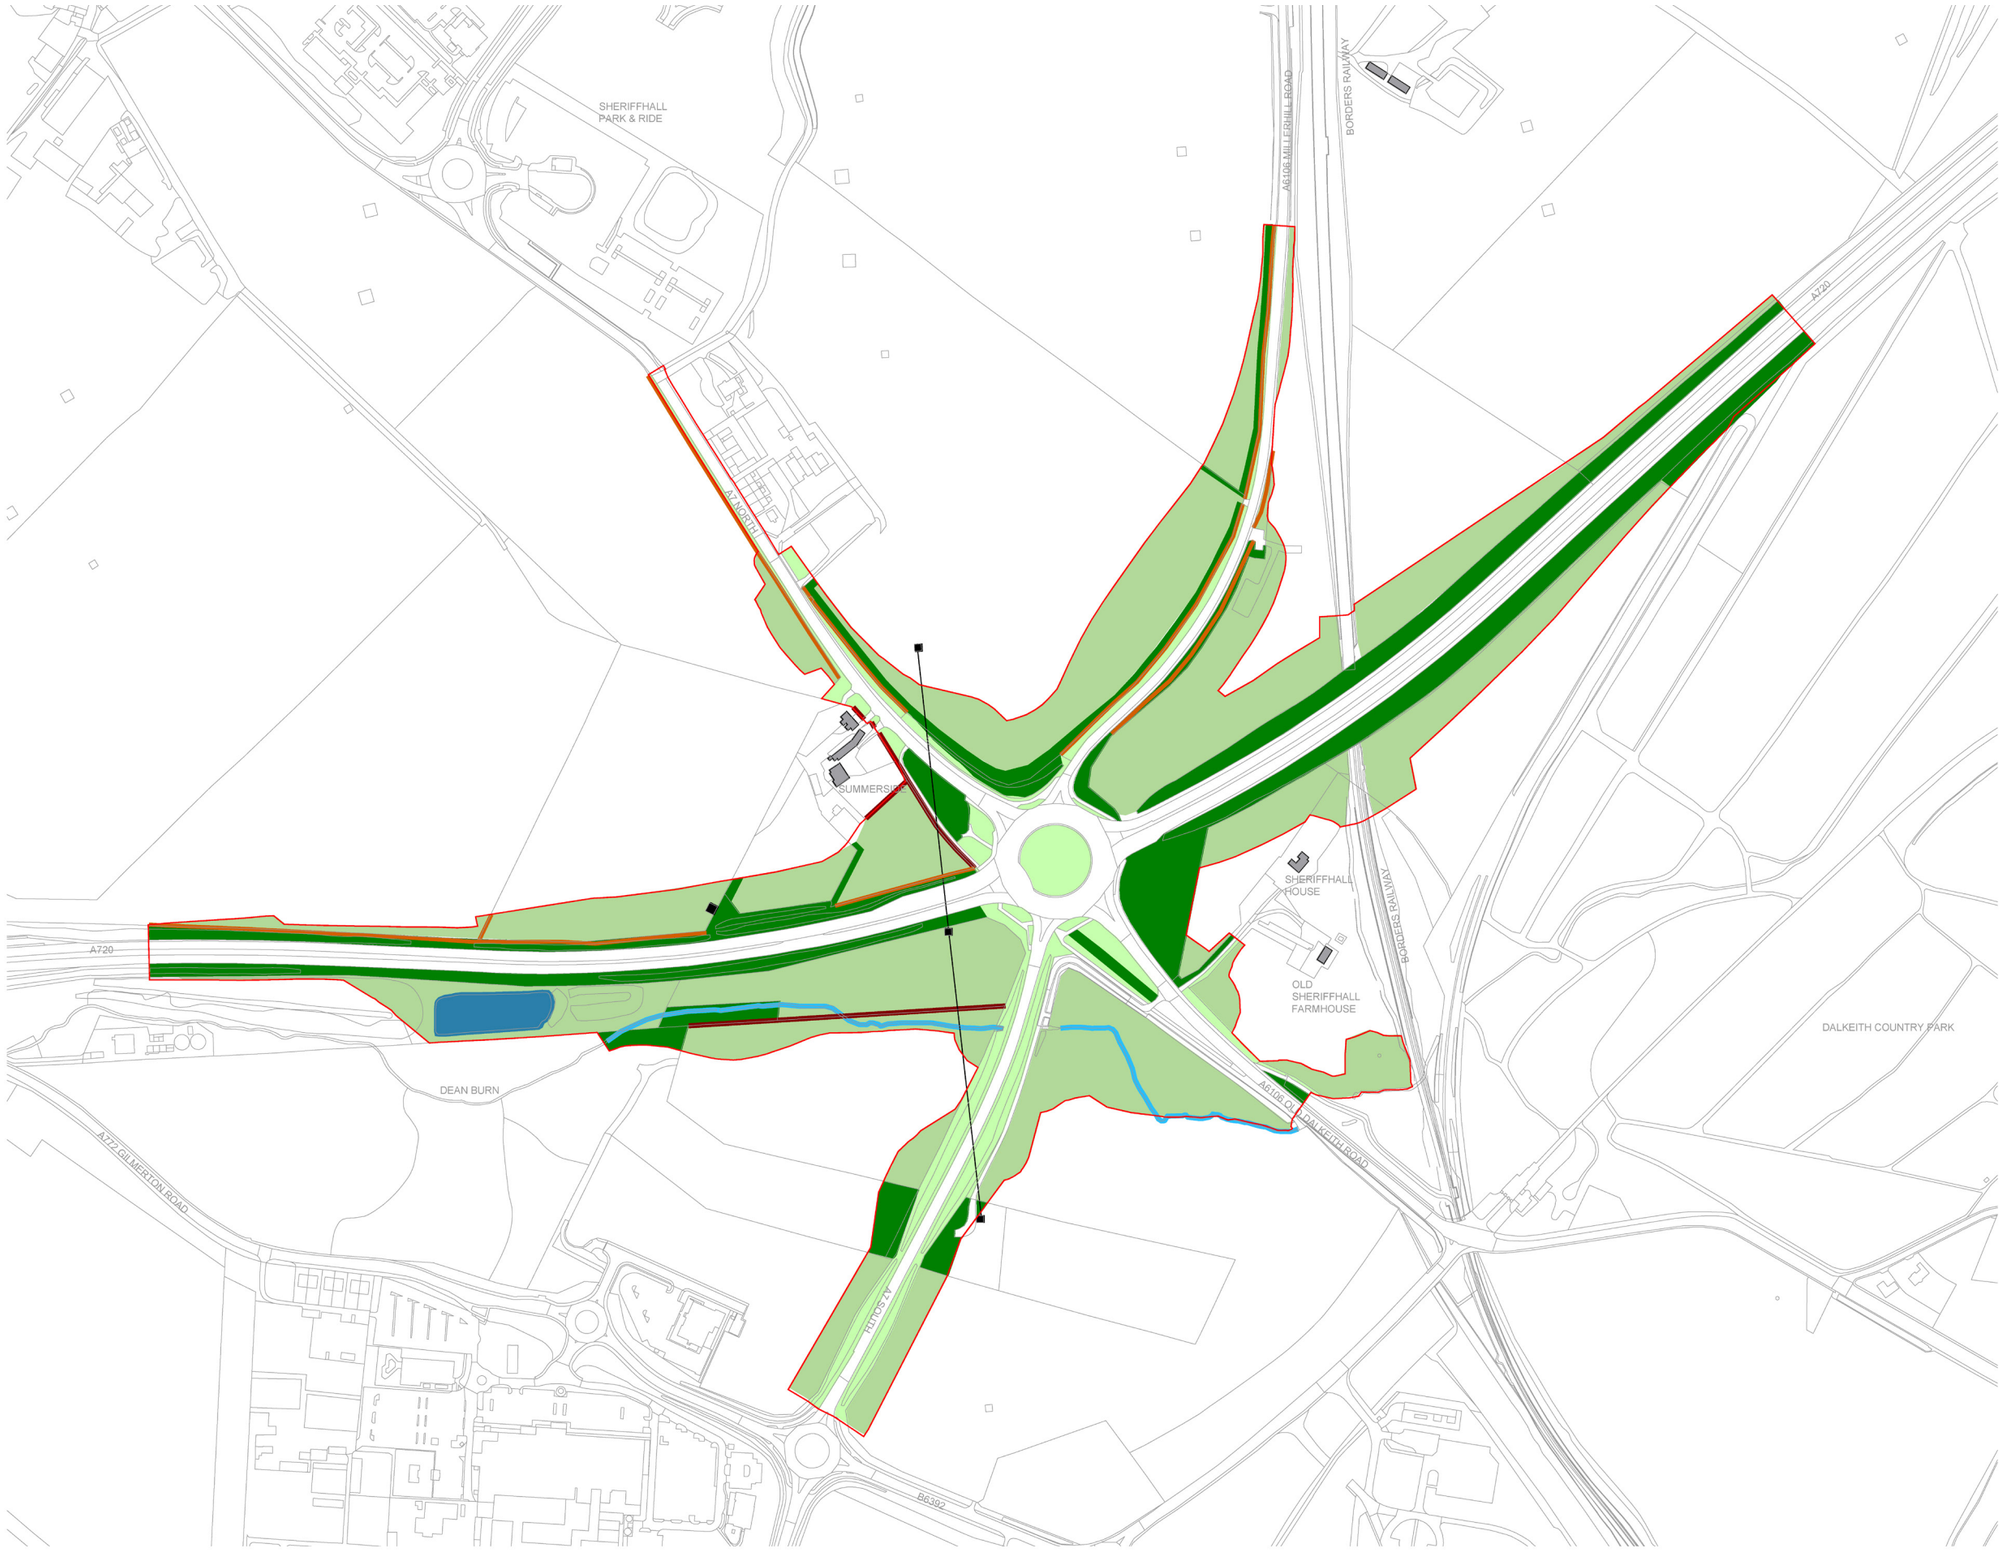

SAFETY, HEALTH AND ENVIRONMENTAL INFORMATION BOX

IT IS ASSUMED THAT ALL WORKS ON THIS DRAWING WILL BE CARRIED OUT BY A COMPETENT CONTRACTOR WORKING, WHERE APPROPRIATE, TO AN APPROPRIATE METHOD STATEMENT

THIS DRAWING IS TO BE USED ONLY FOR THE PURPOSE OF ISSUE THAT IT WAS ISSUED FOR AND IS SUBJECT TO AMENDMENT

NOTES
1. THIS DRAWING IS TO BE READ IN CONJUNCTION WITH ALL OTHER RELEVANT DOCUMENTATION.
2. DO NOT SCALE FROM THIS DRAWING, USE ONLY PRINTED DIMENSIONS.
3. ALL DIMENSIONS IN MILLIMETRES, ALL CHAINAGES, LEVELS AND COORDINATES ARE IN METRES UNLESS DEFINED OTHERWISE.
4. THIS DRAWING IS TO BE READ IN CONJUNCTION WITH THE PROJECT HEALTH & SAFETY FILE FOR ANY IDENTIFIED POTENTIAL RISKS.

KEY
Existing Landscape Features

- Field
- Grass Verge
- Woodland/ Tree Belt
- Hedgerow
- Pond
- River
- Stone Wall
- Buildings
- Overhead Lines and Towers

Revision Details	By / Check	Date	Suffix

Purpose of Issue
FOR INFORMATION

Client
TRANSPORT SCOTLAND

Project Title
A720
SHERIFFHALL ROUNDABOUT

Drawing Title
FIG 8.2
LANDSCAPE FEATURES

Designed	Drawn	Checked	Approved	Date
CS	BM	AM	ZM	21/11/2019

AECOM Internal Project No.	Suitability
60572241	-
Scale @ A3	Zone
	-

THIS DOCUMENT HAS BEEN PREPARED PURSUANT TO AND SUBJECT TO THE TERMS OF AECOM'S APPOINTMENT BY ITS CLIENT. AECOM ACCEPTS NO LIABILITY FOR ANY USE OF THIS DOCUMENT OTHER THAN BY ITS ORIGINAL CLIENT OR FOLLOWING AECOM'S EXPRESS AGREEMENT TO SUCH USE, AND ONLY FOR THE PURPOSES FOR WHICH IT WAS PREPARED AND PROVIDED.

AECOM Infrastructure & Environment UK Limited
Citypoint 2, 25 Tyndrum Street
Glasgow, G4 0JY
United Kingdom
T +44 (141) 354 5600
www.aecom.com

Drawing Number	Rev
N/A	V1