


ELEVATION ON CROSSING

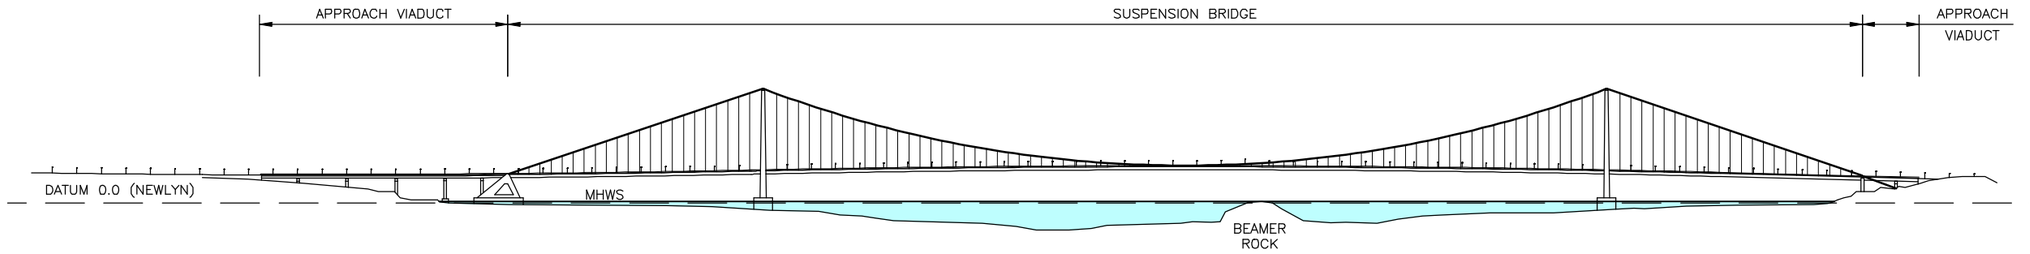


PLAN

This map is reproduced from Ordnance Survey material with the permission of the Controller of Her Majesty's Stationery Office © Crown copyright. Unauthorised reproduction infringes Crown copyright and may lead to prosecution or civil proceedings. Licence number 100019139.

Client: TRANSPORT SCOTLAND

JACOBS CONSULTANCY | Grant Thornton | FABER MAUNSELL | AECOM | TRIBAL
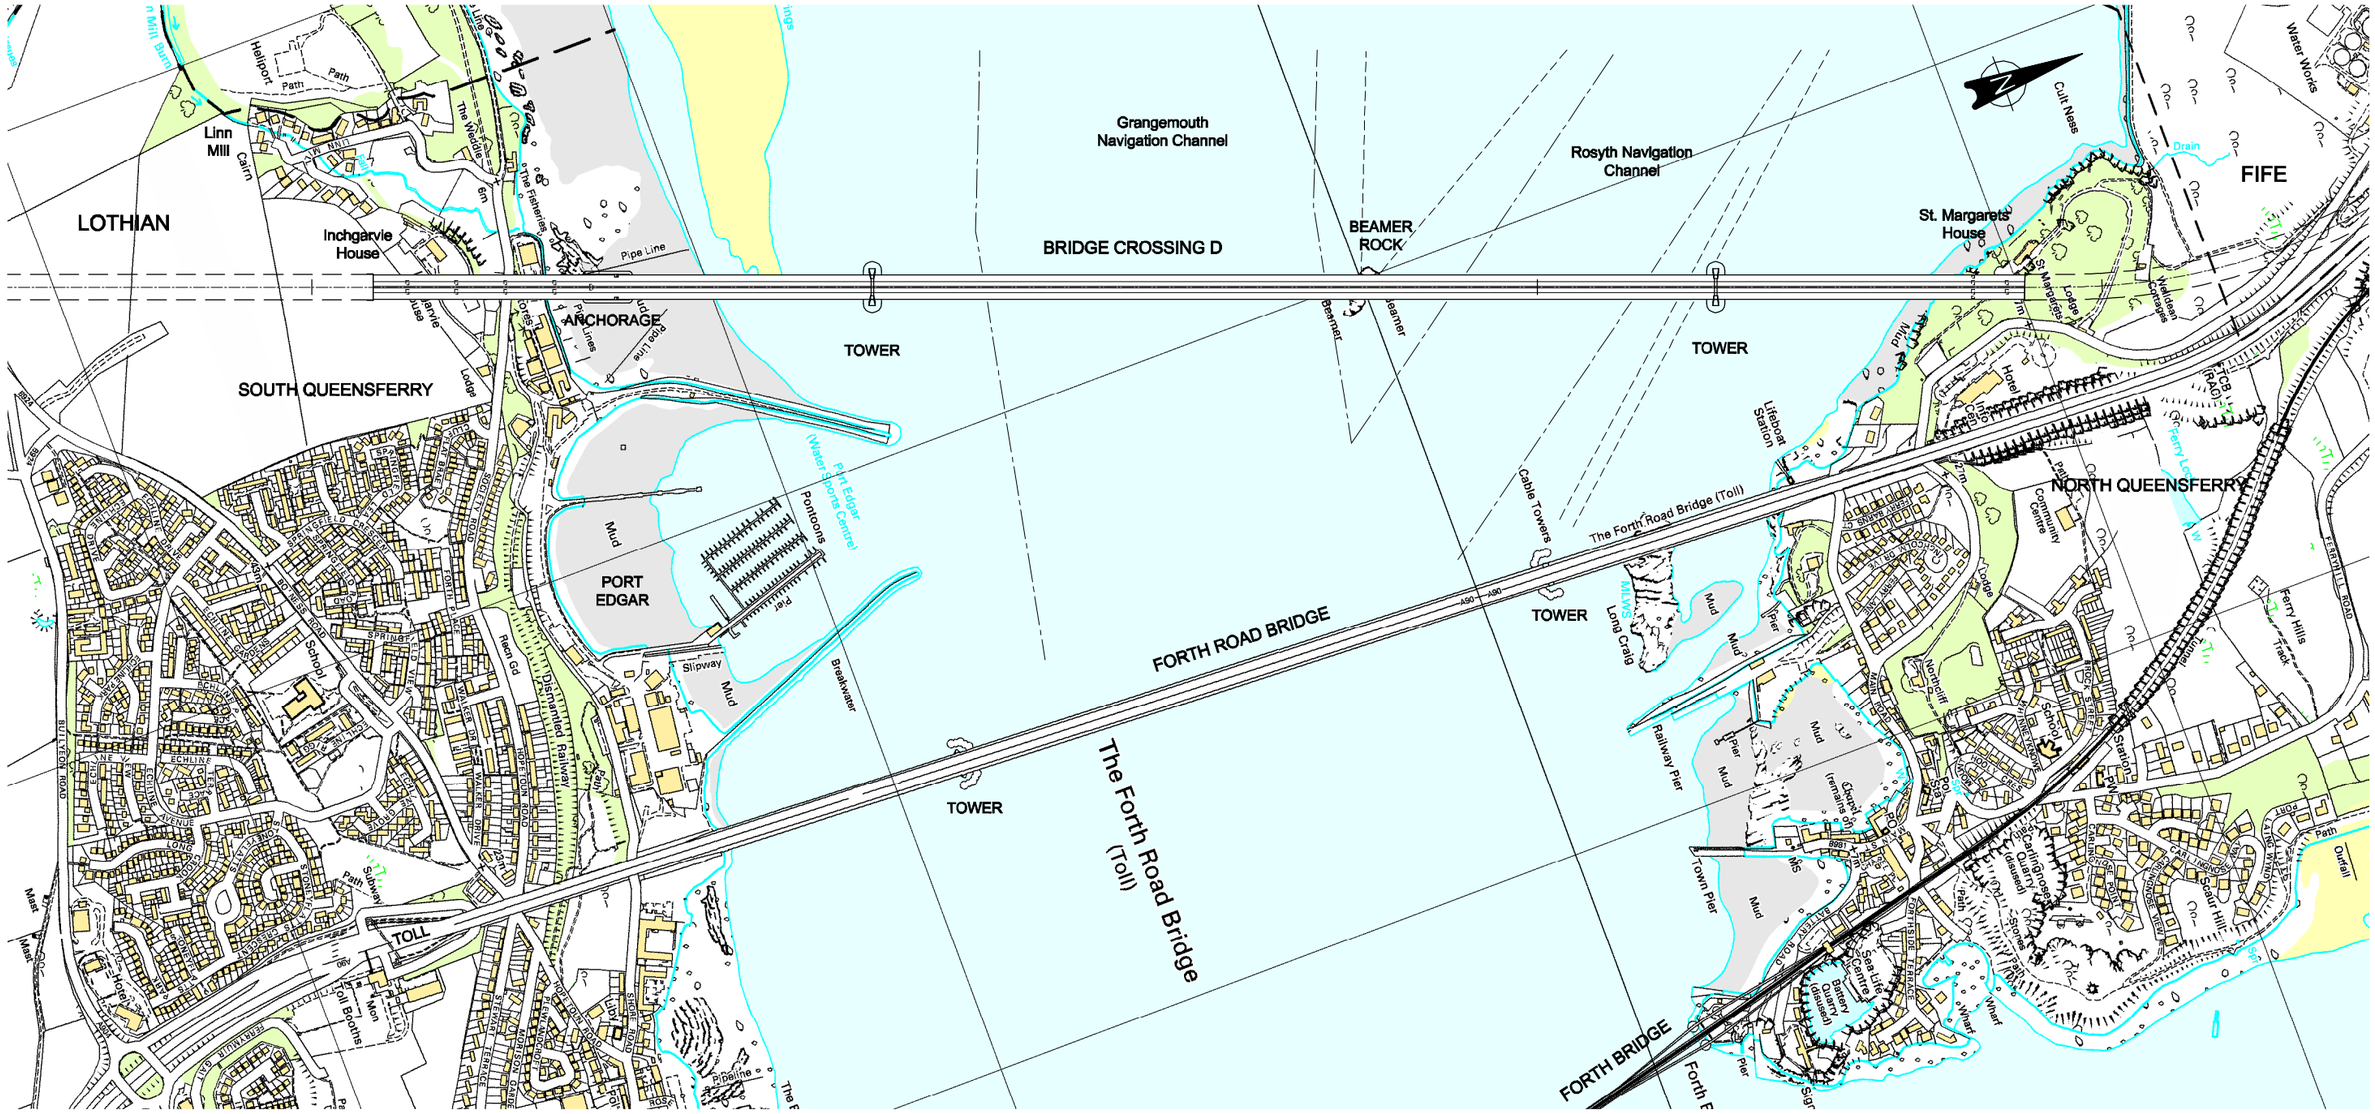
| Rev | Date | Purpose of Revision | Drawn | Check | App. |
|---|---|---|---|---|---|
| 2 | 19.06.07 | FINAL | NAR | SJ | IWD |
| 1 | 03.05.07 | 1st ISSUE - DRAFT FOR COMMENT | NAR | SJ | IWD |

| Drawn | NAR | Checked | SJ | Approved | IWD |
|---|---|---|---|---|---|
| Scale | 1:10,000 @ A3 | Status | FINAL | Date | MAY 2007 |

Project: FORTH REPLACEMENT CROSSING STUDY

Title: SUSPENSION BRIDGE - CROSSING D PLAN AND ELEVATION

| Project No. | Drawing No. | Rev. |
|---|---|---|
| 49550 | B / SD1 / 01 | 2 |