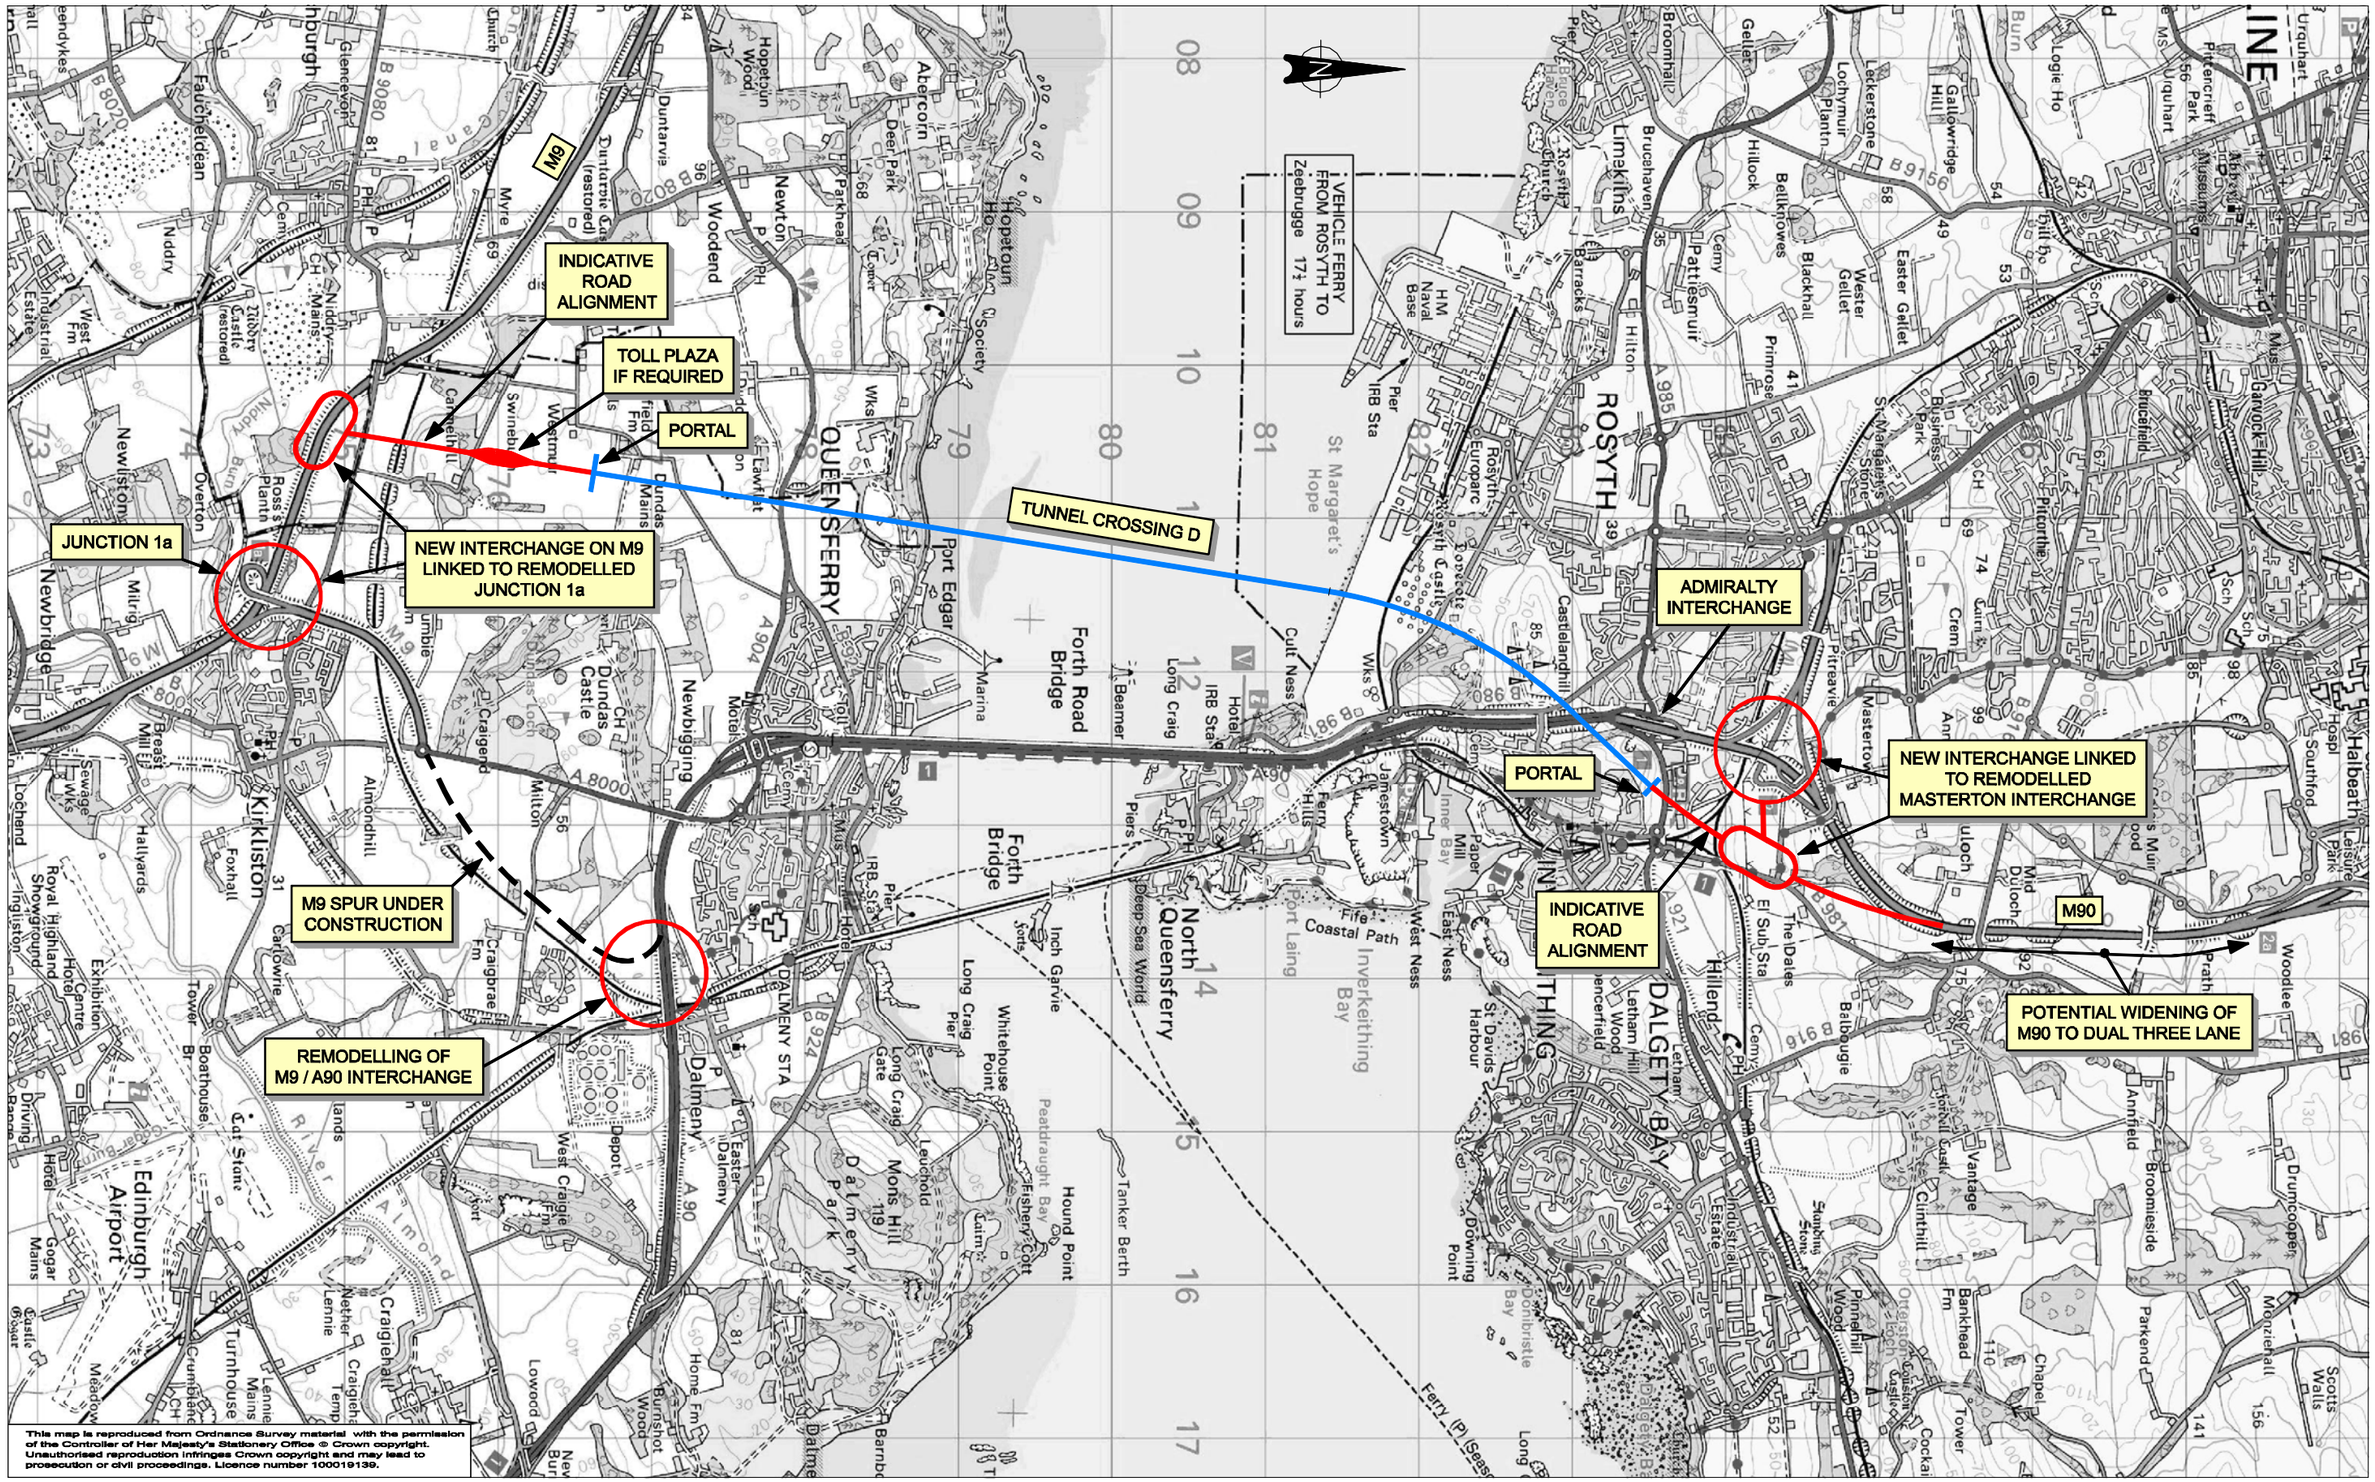

This map is reproduced from Ordnance Survey material with the permission of the Controller of Her Majesty's Stationery Office © Crown copyright. Unauthorised reproduction infringes Crown copyright and may lead to prosecution or civil proceedings. Licence number 100019139.

Client

TRANSPORT SCOTLAND

JACOBS CONSULTANCY

Grant Thornton

FABER MAUNSELL | AECOM

TRIBAL

Rev	Date	Purpose of Revision	Drawn	Check	App.
3	19.06.07	FINAL - NETWORK COMMENTS REVISED	NAR	SJ	IWD
2	08.06.07	2nd DRAFT - NORTH NETWORK REVISED NETWORK COMMENTS ADDED	NAR	SJ	IWD

Drawn	AMB	Checked	BB	Approved	DW
Scale	1:40,000 @ A3	Status	FINAL	Date	MAY 2007

Project: FORTH REPLACEMENT CROSSING STUDY

Title: TUNNEL CROSSING D
PLAN ON CROSSING

Project No.	Drawing No.	Rev.
49550	T /TD1 / 01	3