
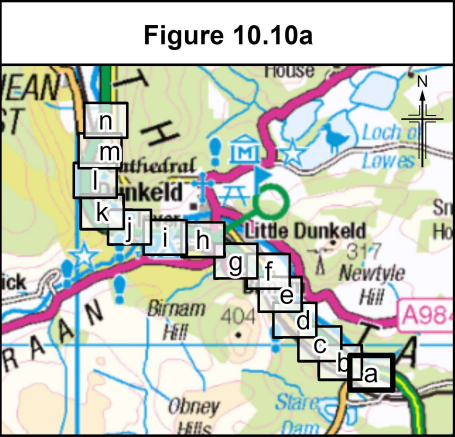


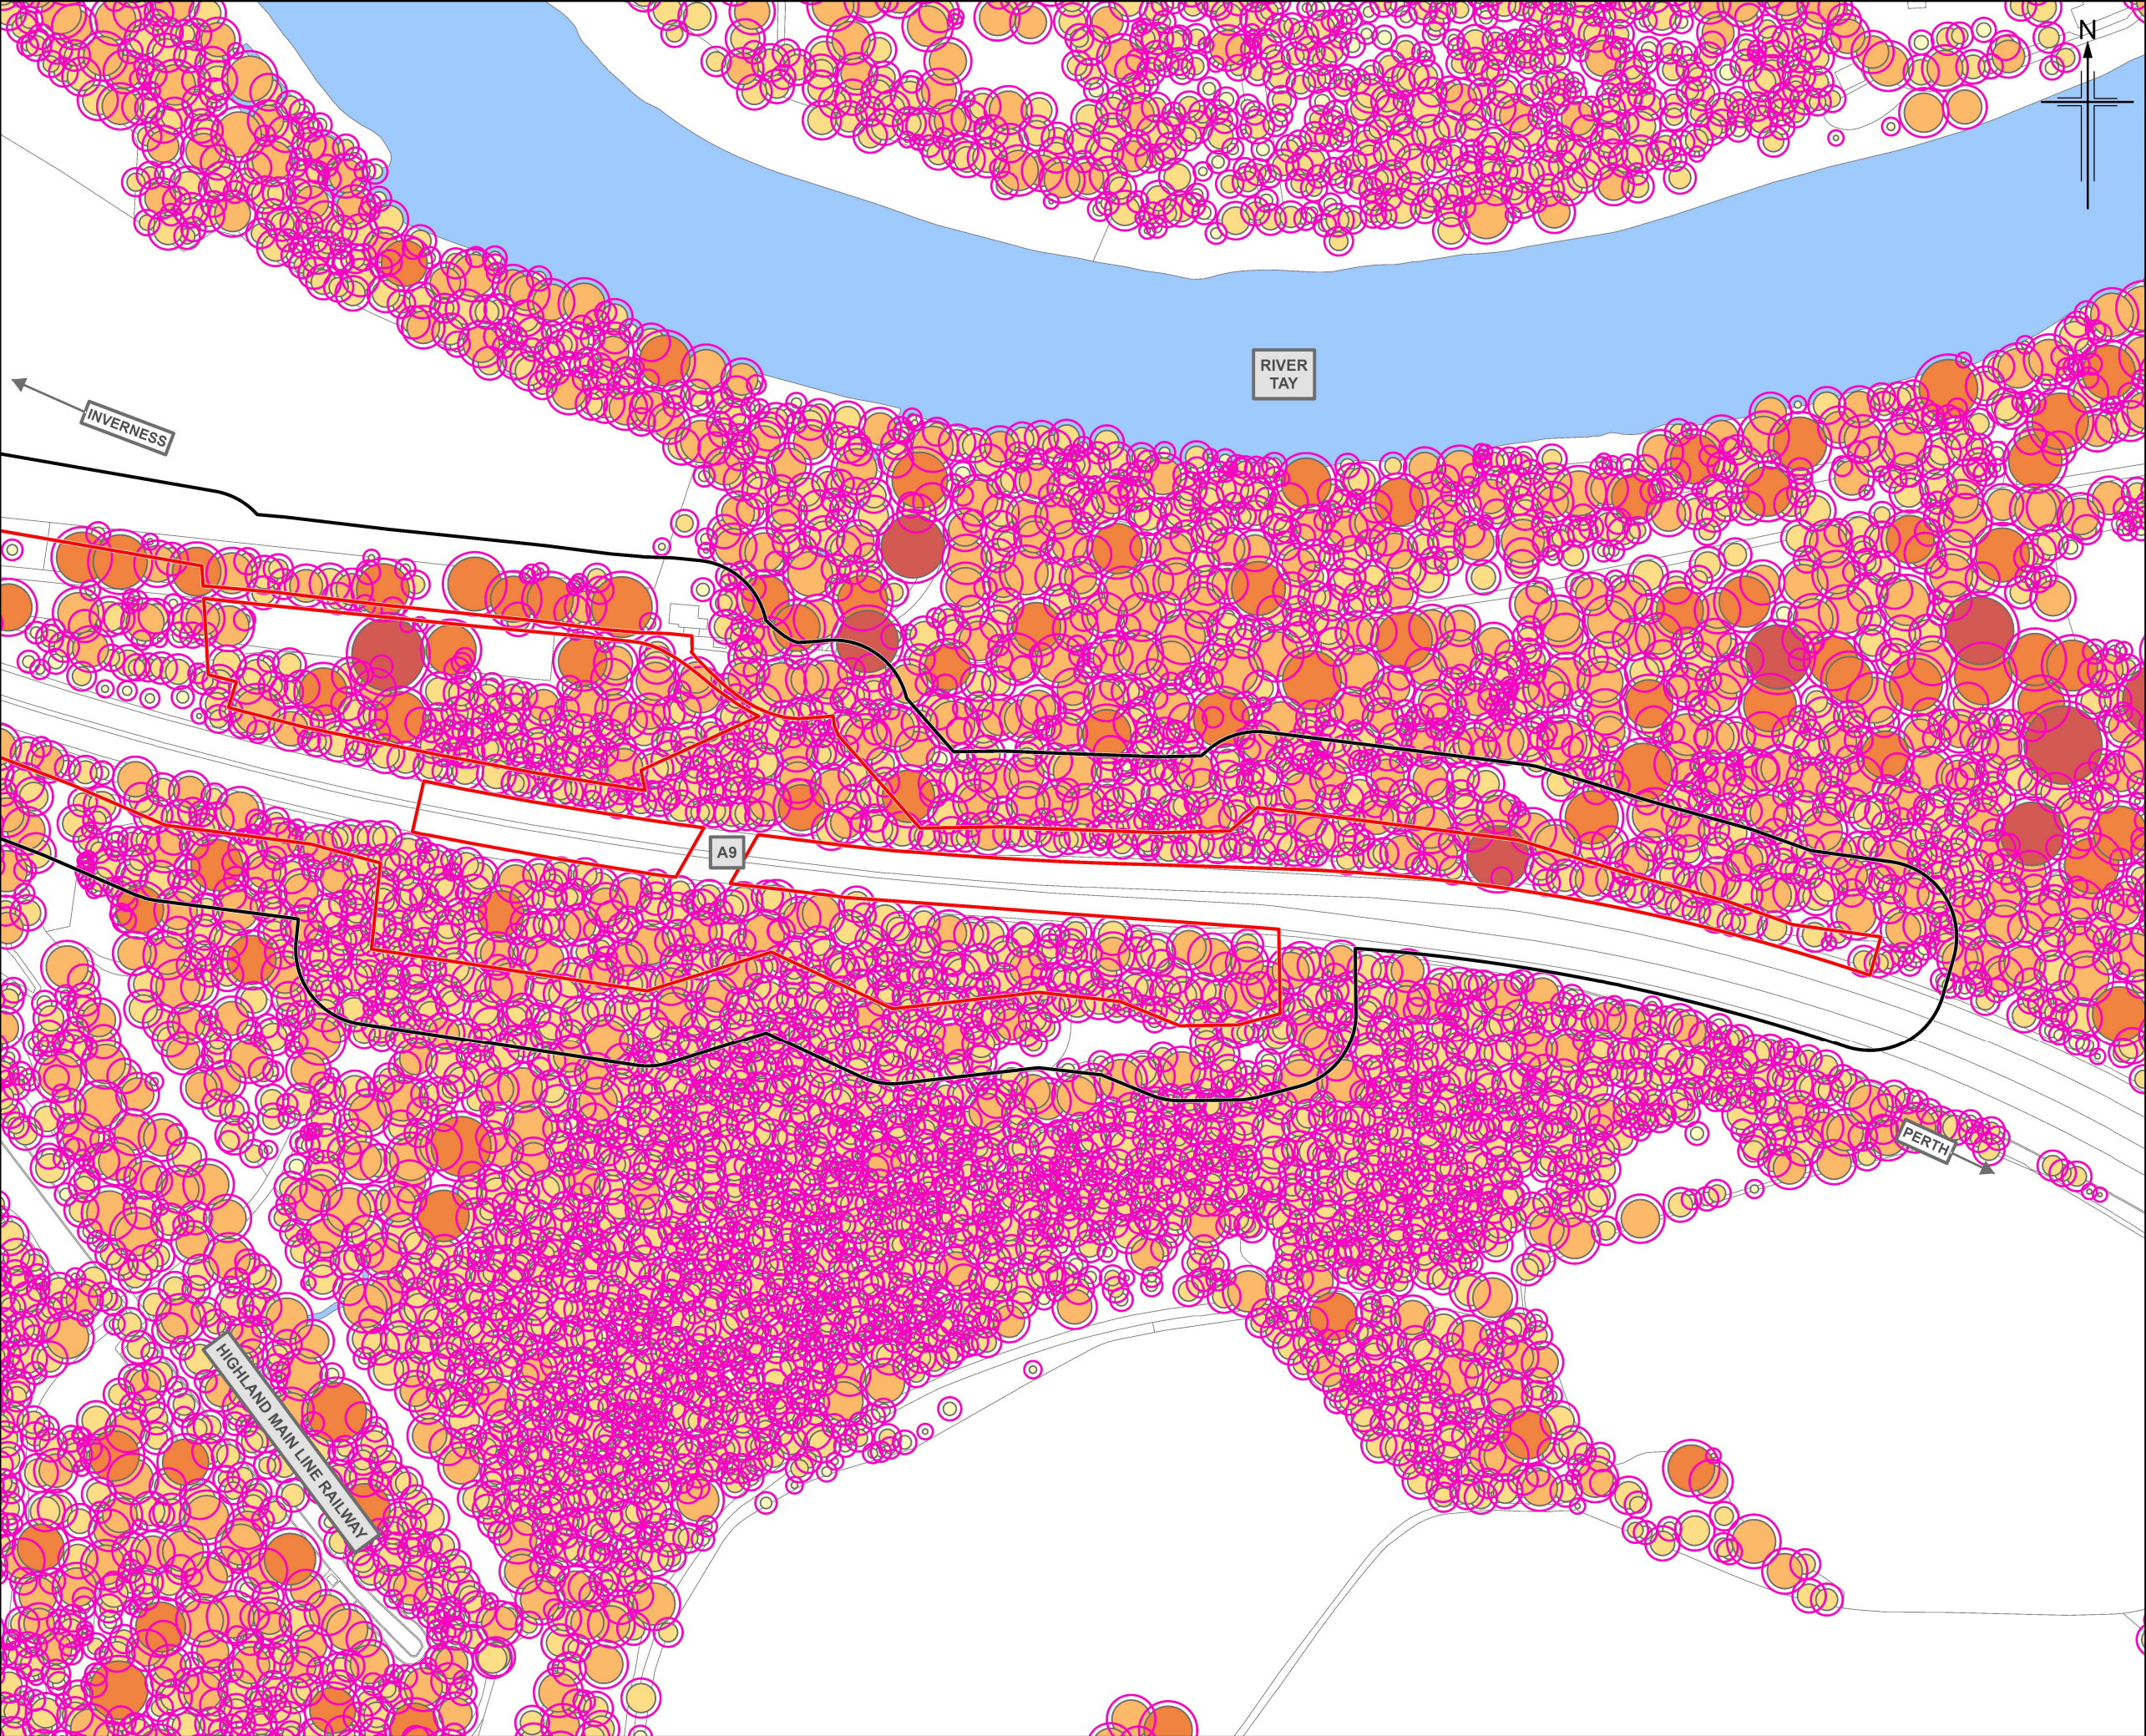

- Legend**
- Boundaries of the Site
 - Compulsory Purchase Order (30m Buffer)
 - Indicative Maximum Root Protection Area (RPA)

- Tree Canopy Weighting**
- 1 (1m - 3m)
 - 2 (3m - 6m)
 - 3 (6m - 9m)
 - 4 (9m - 12m)
 - 5 (> 12m)

P03	MAY 2025	For Stage Approval	HCH	PS	GK	EM
Rev.	Rev. Date	Purpose of revision	Orig/Dwn	Checkd	Rev'd	Apprv'd

Jacobs
95 Bothwell Street, Glasgow, G2 7NA, UK.
Tel: +44(0)141 243 8000
www.jacobs.com





Drawing title

**Environmental Impact Assessment Report
Trees by Canopy Weighting**

Sheet 1 of 14

Drawing Status	S4 - For Stage Approval	DO NOT SCALE
Scale	1:2,500 @ A3	
Jacobs No.	B2140002	
BIM No.	A9P02-JAC-ELS-D_ZZZZZ_ZZ-FG-EN-0027	
Drawing number	Figure 10.10a	Rev P03

© Crown copyright 2025. You may re-use this information (excluding logos) free of charge in any format or medium, under the terms of the Open Government Licence. To view this licence, visit <http://www.nationalarchives.gov.uk/doc/open-government-licence/> or e-mail: psi@nationalarchives.gsi.gov.uk. Where we have identified any third party copyright information you will need to obtain permission from the copyright holders concerned. Limitation: This drawing has been prepared on behalf of, and for the exclusive use of Jacobs' Client, and is subject to, and issued in accordance with, the provisions of the contract between Jacobs and the Client. Jacobs accepts no liability or responsibility whatsoever for, or in respect of, any use of, or reliance upon, this drawing by any third party.

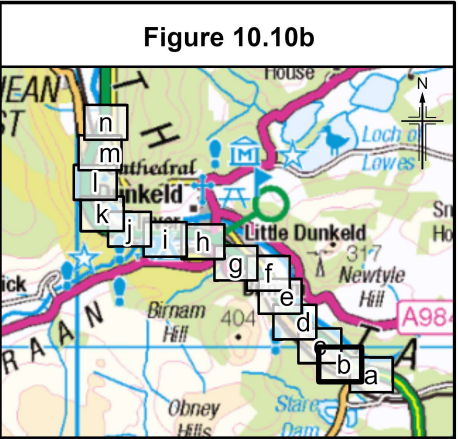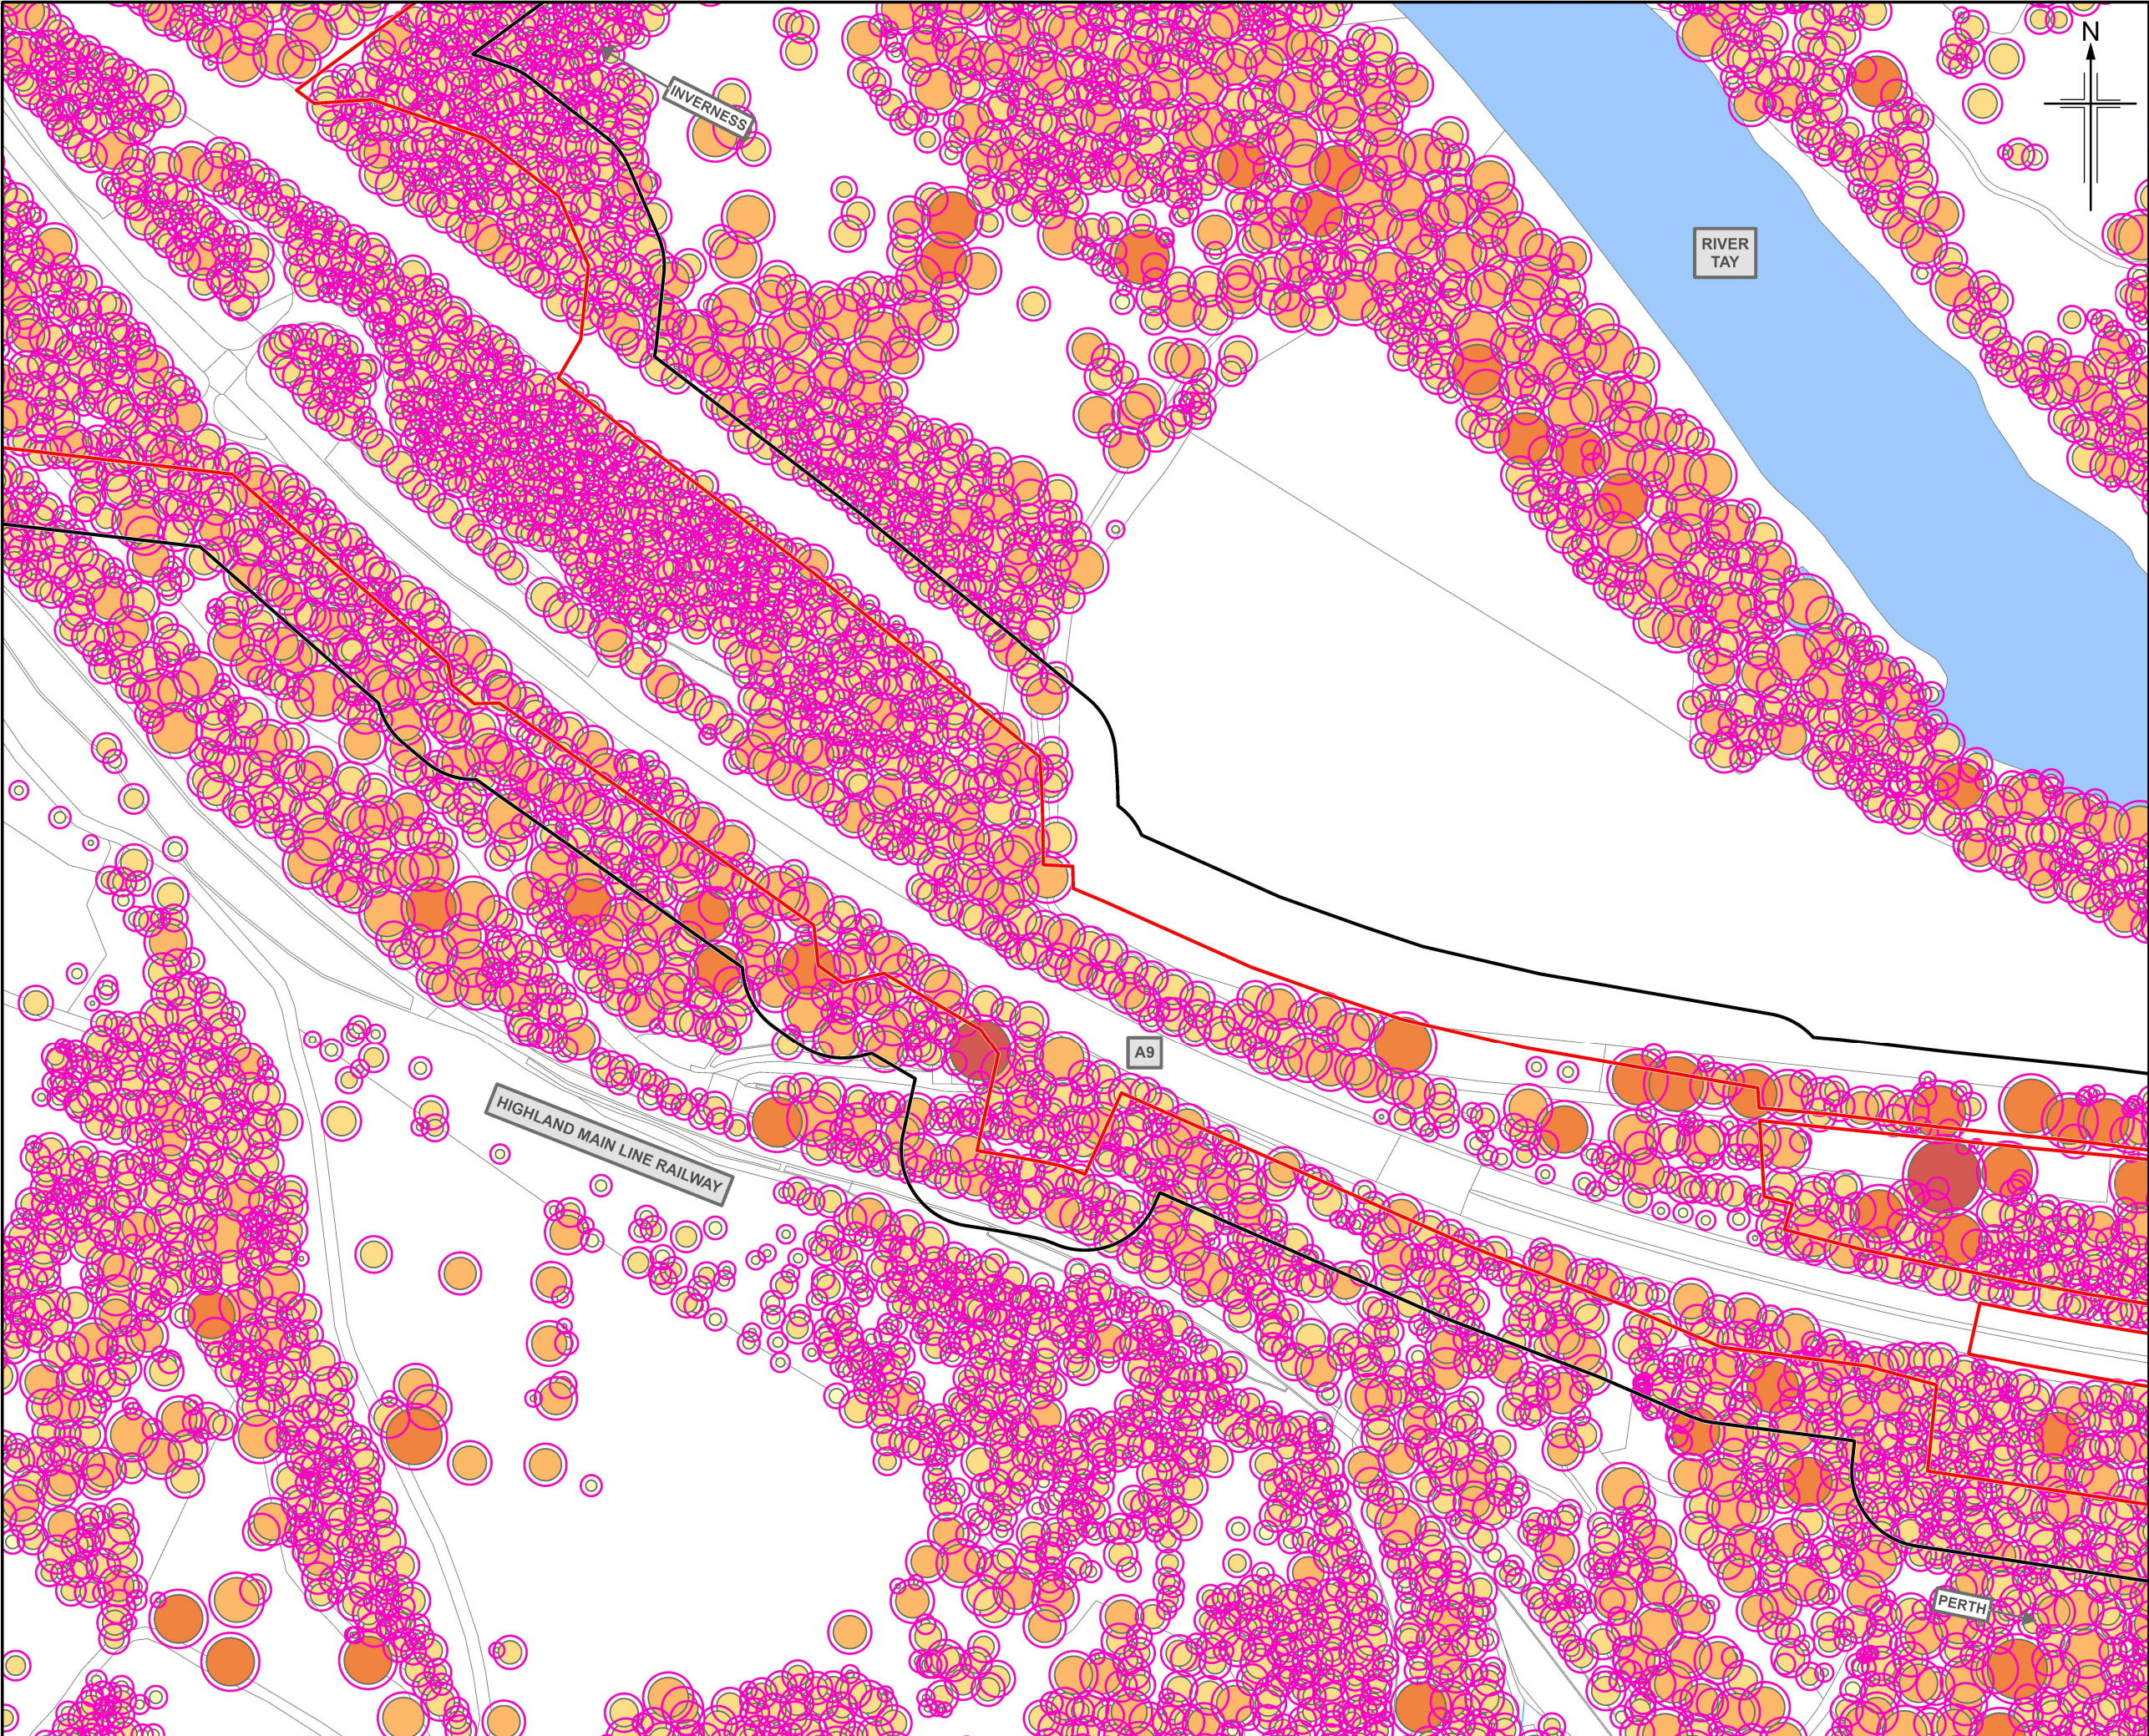

Legend

- Boundaries of the Site
- Compulsory Purchase Order (30m Buffer)
- Indicative Maximum Root Protection Area (RPA)

Tree Canopy Weighting

- 1 (1m - 3m)
- 2 (3m - 6m)
- 3 (6m - 9m)
- 4 (9m - 12m)
- 5 (> 12m)

Rev.	Rev. Date	Purpose of revision	HCH	PS	GK	EM
P03	MAY 2025	For Stage Approval				

Jacobs
95 Bonhill Street, Glasgow, G2 7NA, UK.
Tel: +44(0)141 243 8000
www.jacobs.com

Client

TRANSPORT SCOTLAND
CORRIDOR ALBA

Project

A9 DUALLING
PASS OF BIRNAM TO TAY CROSSING

Drawing title

**Environmental Impact Assessment Report
Trees by Canopy Weighting**

Sheet 2 of 14

Drawing Status	S4 - For Stage Approval	DO NOT SCALE
Scale	1:2,500 @ A3	
Jacobs No.	B2140002	
BIM No.	A9P02-JAC-ELS-D_ZZZZZ_ZZ-FG-EN-0027	
Drawing number	Figure 10.10b	Rev P03

© Crown copyright 2025. You may re-use this information (excluding logos) free of charge in any format or medium, under the terms of the Open Government Licence. To view this licence, visit <http://www.nationalarchives.gov.uk/doc/open-government-licence/> or e-mail: psi@nationalarchives.gsi.gov.uk. Where we have identified any third party copyright information you will need to obtain permission from the copyright holders concerned. Limitation: This drawing has been prepared on behalf of, and for the exclusive use of Jacobs' Client, and is subject to, and issued in accordance with, the provisions of the contract between Jacobs and the Client. Jacobs accepts no liability or responsibility whatsoever for, or in respect of, any use of, or reliance upon, this drawing by any third party.

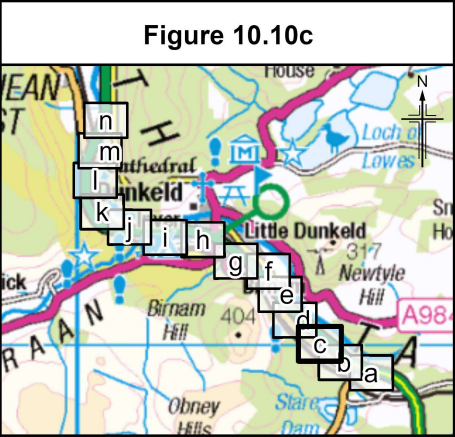
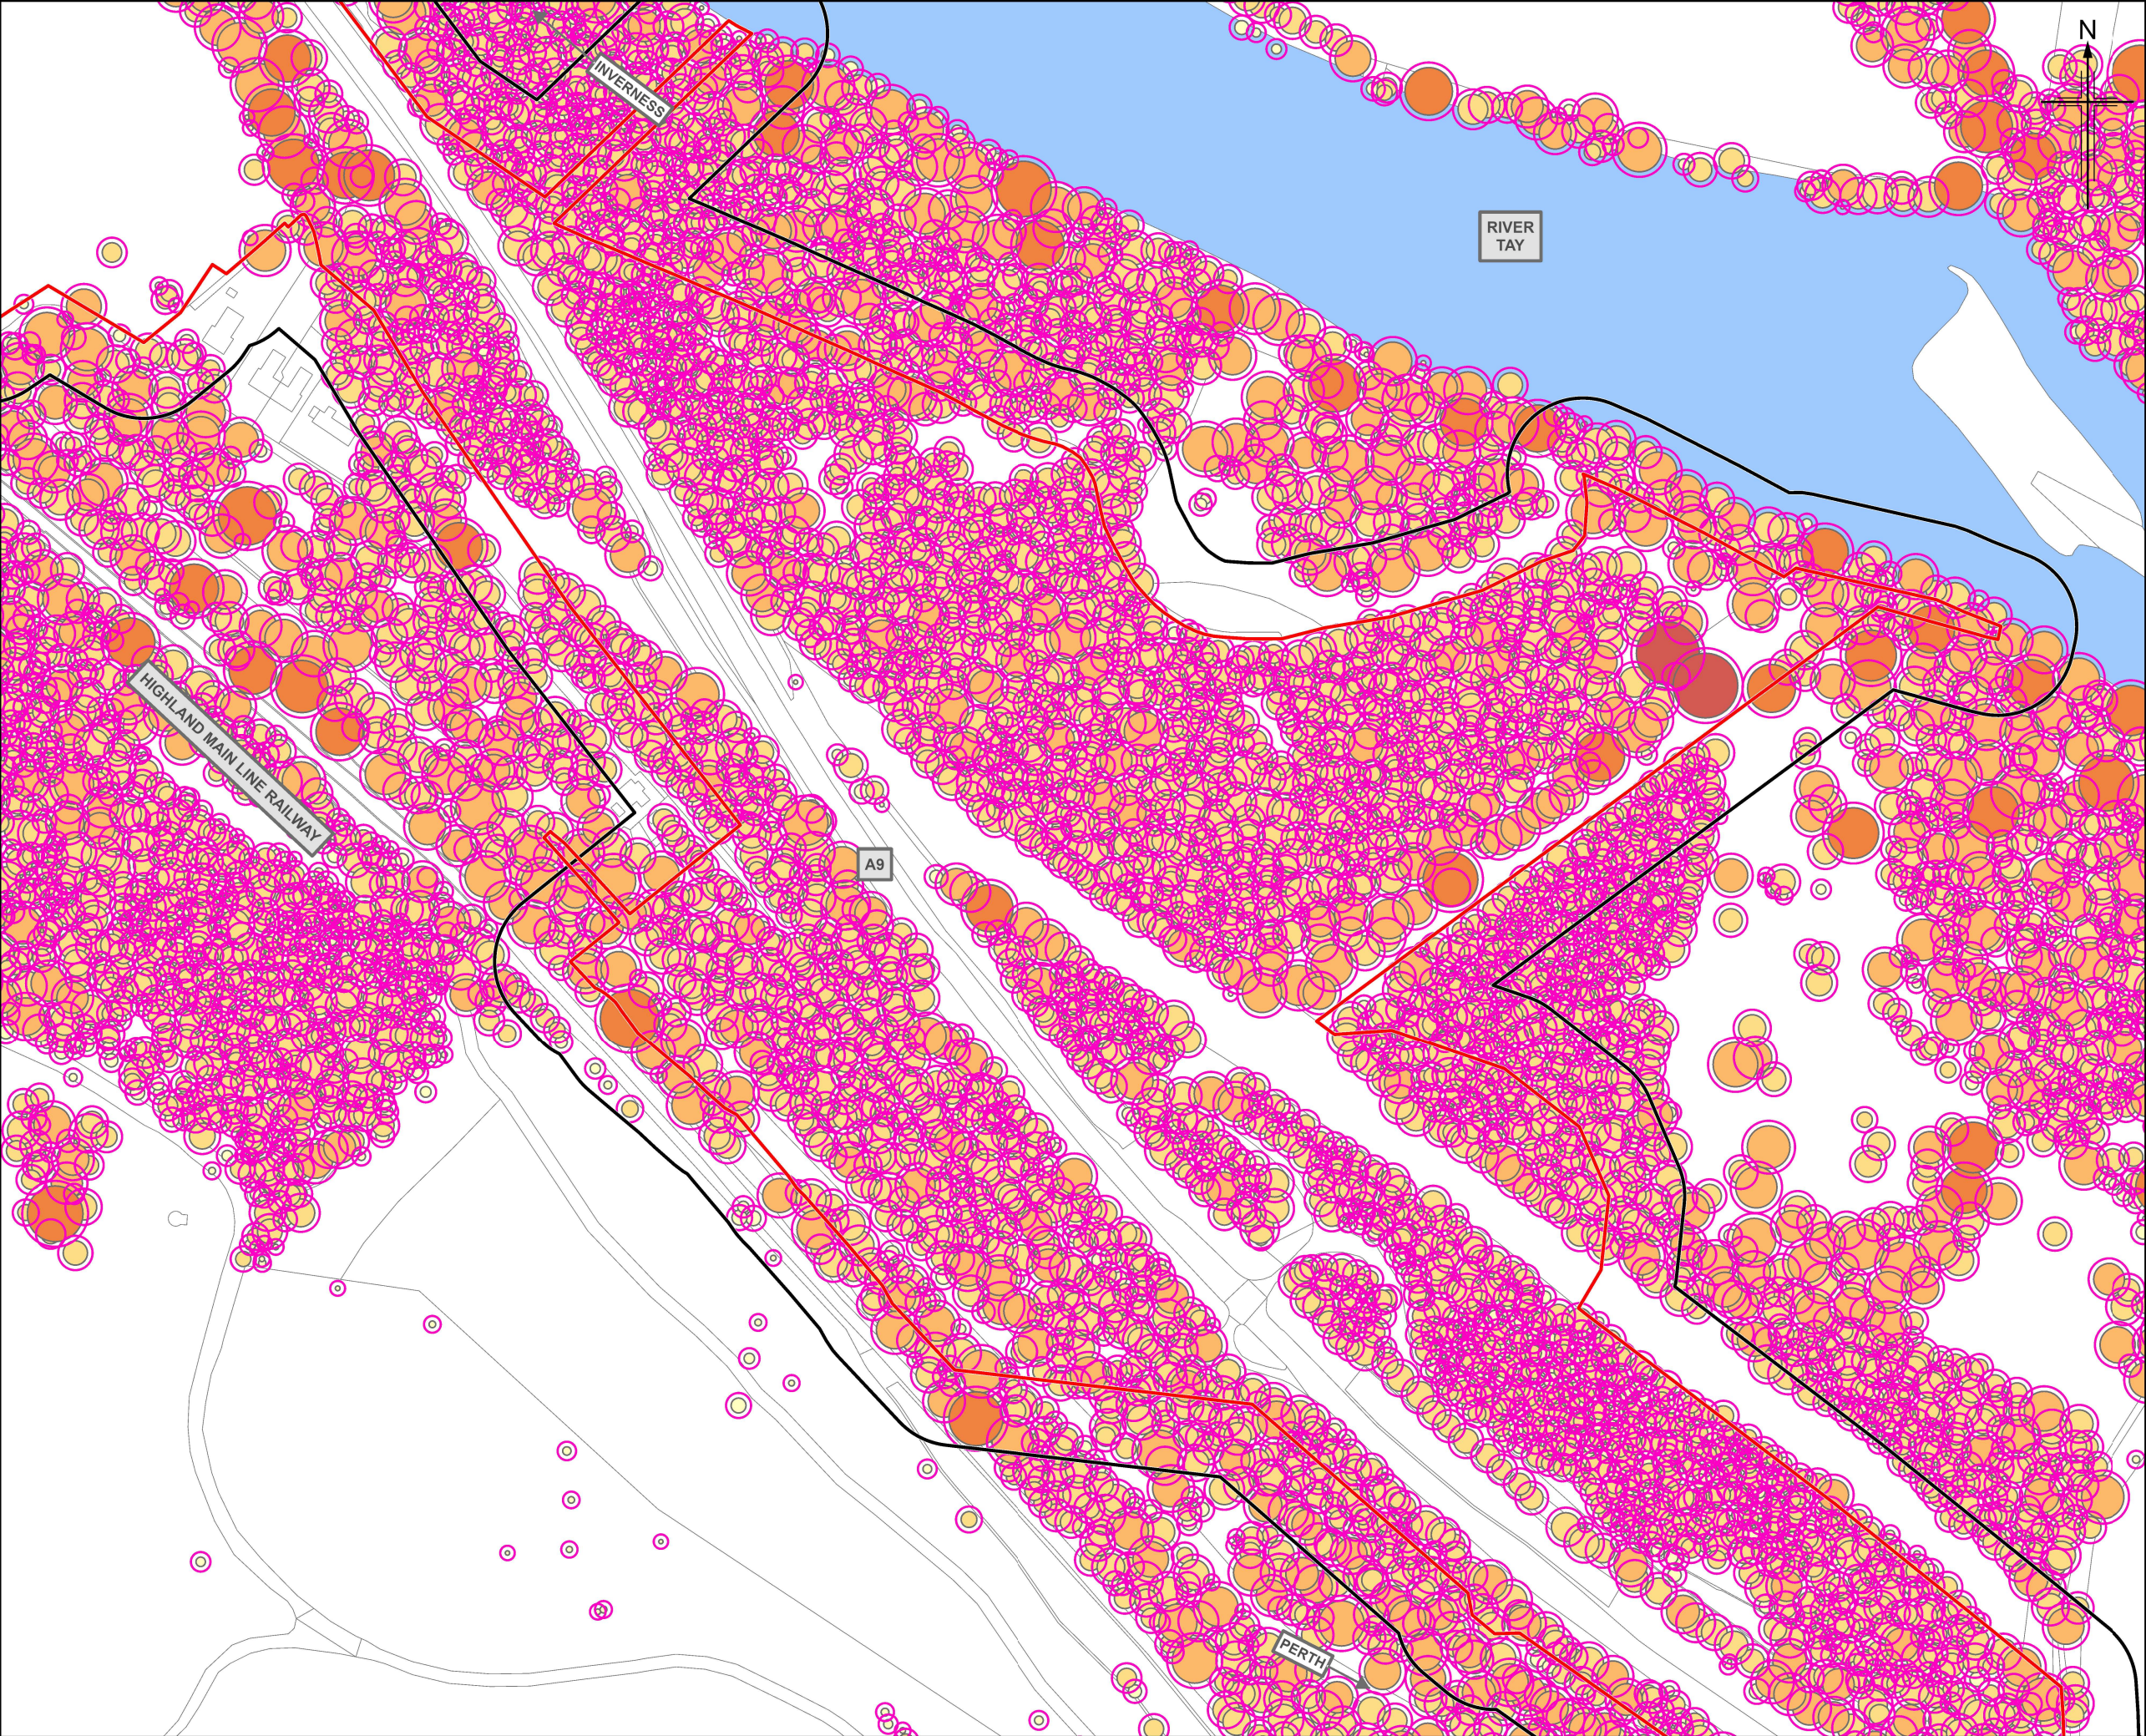


Figure 10.10c

Legend

- Boundaries of the Site
- Compulsory Purchase Order (30m Buffer)
- Indicative Maximum Root Protection Area (RPA)

Tree Canopy Weighting

- 1 (1m - 3m)
- 2 (3m - 6m)
- 3 (6m - 9m)
- 4 (9m - 12m)
- 5 (> 12m)

P03	MAY 2025	For Stage Approval	HCH	PS	GK	EM
Rev.	Rev. Date	Purpose of revision	Orig/Dwn	Checkd	Rev'd	Apprv'd

Jacobs
95 Botolph Street, Glasgow, G2 7HX, UK.
Tel: +44(0)141 243 8000
www.jacobs.com

Client

Project



A9 DUALLING
PASS OF BIRNAM
TO TAY CROSSING

Drawing title

**Environmental Impact Assessment Report
Trees by Canopy Weighting**

Sheet 3 of 14

Drawing Status	S4 - For Stage Approval	DO NOT SCALE
Scale	1:2,500 @ A3	
Jacobs No.	B2140002	
BIM No.	A9P02-JAC-ELS-D_ZZZZZ_ZZ-FG-EN-0027	
Drawing number	Figure 10.10c	Rev P03

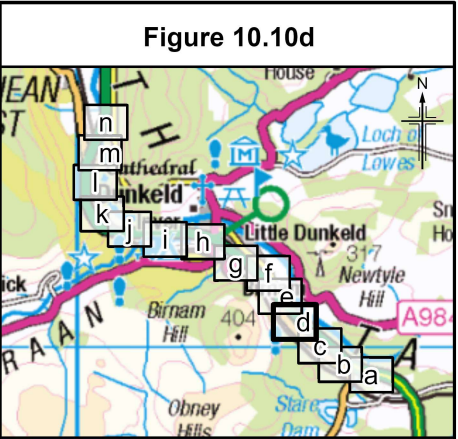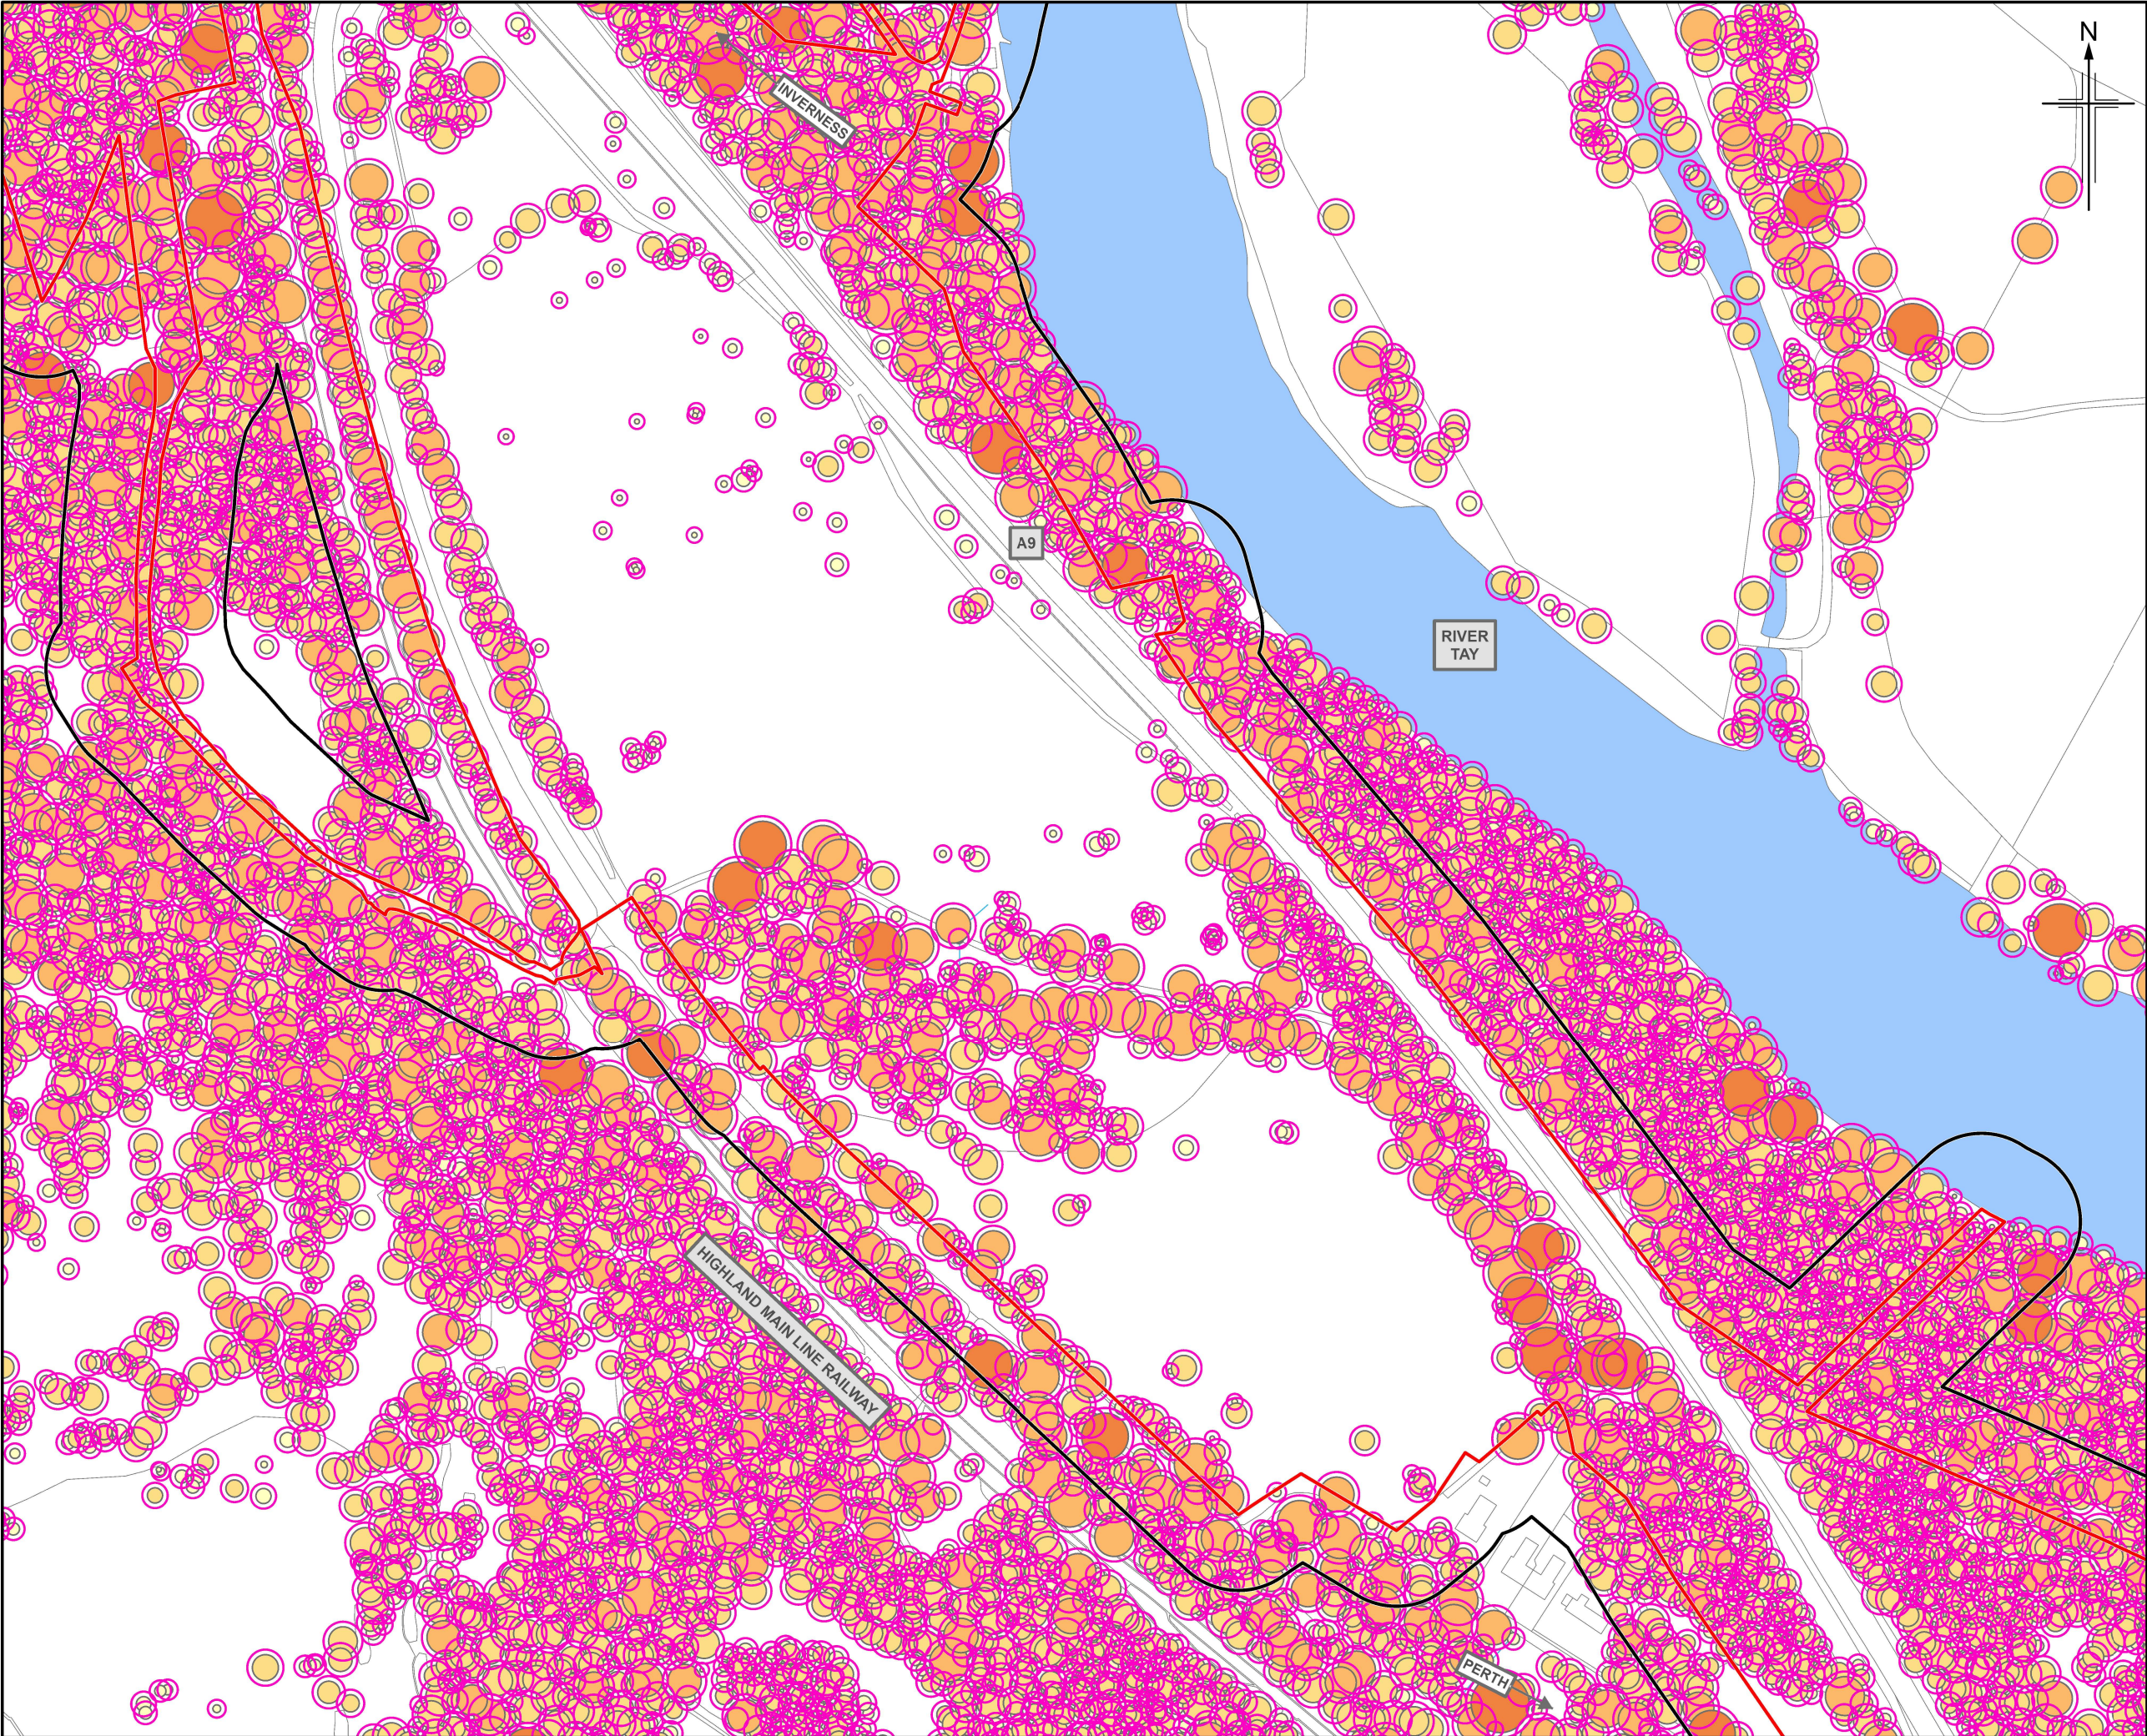

Legend

- Boundaries of the Site
- Compulsory Purchase Order (30m Buffer)
- Indicative Maximum Root Protection Area (RPA)

Tree Canopy Weighting

- 1 (1m - 3m)
- 2 (3m - 6m)
- 3 (6m - 9m)
- 4 (9m - 12m)
- 5 (> 12m)

P03	MAY 2025	For Stage Approval	HCH	PS	GK	EM
Rev.	Rev. Date	Purpose of revision	Orig/Dwn	Checkd	Rev'd	Apprv'd

Jacobs
95 Bothwell Street, Glasgow, G2 7NA, UK.
Tel: +44(0)141 243 8000
www.jacobs.com

Client



Project



Drawing title

**Environmental Impact Assessment Report
Trees by Canpyoy Weighting**

Sheet 4 of 14		
Drawing Status	S4 - For Stage Approval	
Scale	1:2,500 @ A3	DO NOT SCALE
Jacobs No.	B2140002	
BIM No.	A9P02-JAC-ELS-D_ZZZZZ_ZZ-FG-EN-0027	
Drawing number	Figure 10.10d	Rev P03

© Crown copyright 2025. You may re-use this information (excluding logos) free of charge in any format or medium, under the terms of the Open Government Licence. To view this licence, visit <http://www.nationalarchives.gov.uk/doc/open-government-licence/> or e-mail: psi@nationalarchives.gsi.gov.uk. Where we have identified any third party copyright information you will need to obtain permission from the copyright holders concerned. Limitation: This drawing has been prepared on behalf of, and for the exclusive use of Jacobs' Client, and is subject to, and issued in accordance with, the provisions of the contract between Jacobs and the Client. Jacobs accepts no liability or responsibility whatsoever for, or in respect of, any use of, or reliance upon, this drawing by any third party.

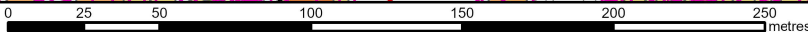




Figure 10.10e

Legend

- Boundaries of the Site
- Compulsory Purchase Order (30m Buffer)
- Indicative Maximum Root Protection Area (RPA)



Tree Canopy Weighting

- 1 (1m - 3m)
- 2 (3m - 6m)
- 3 (6m - 9m)
- 4 (9m - 12m)
- 5 (> 12m)

P03	MAY 2025	For Stage Approval	HCH	PS	GK	EM
Rev.	Rev. Date	Purpose of revision	Orig/Dwn	Checkd	Rev'd	Apprv'd
Jacobs 95 Bothwell Street, Glasgow, G2 7NA, UK. Tel: +44(0)141 243 8000 www.jacobs.com						
Client						
 TRANSPORT SCOTLAND CORRIDORAL ALBA						
Project						
 A9 DUALLING PASS OF BIRNAM TO TAY CROSSING						
Drawing title						
Environmental Impact Assessment Report Trees by Canopy Weighting						
Sheet 5 of 14						
Drawing Status			S4 - For Stage Approval			
Scale			1:2,500 @ A3		DO NOT SCALE	
Jacobs No.			B2140002			
BIM No.			A9P02-JAC-ELS-D_ZZZZZ_ZZ-FG-EN-0027			
Drawing number			Figure 10.10e			Rev P03


© Crown copyright 2025. You may re-use this information (excluding logos) free of charge in any format or medium, under the terms of the Open Government Licence. To view this licence, visit <http://www.nationalarchives.gov.uk/doc/open-government-licence/> or e-mail: psi@nationalarchives.gsi.gov.uk. Where we have identified any third party copyright information you will need to obtain permission from the copyright holders concerned.

Limitation: This drawing has been prepared on behalf of, and for the exclusive use of Jacobs' Client, and is subject to, and issued in accordance with, the provisions of the contract between Jacobs and the Client. Jacobs accepts no liability or responsibility whatsoever for, or in respect of, any use of, or reliance upon, this drawing by any third party.

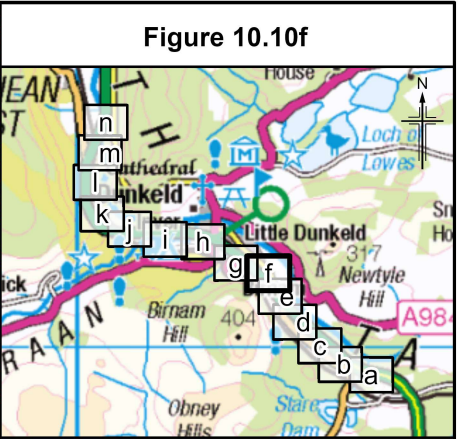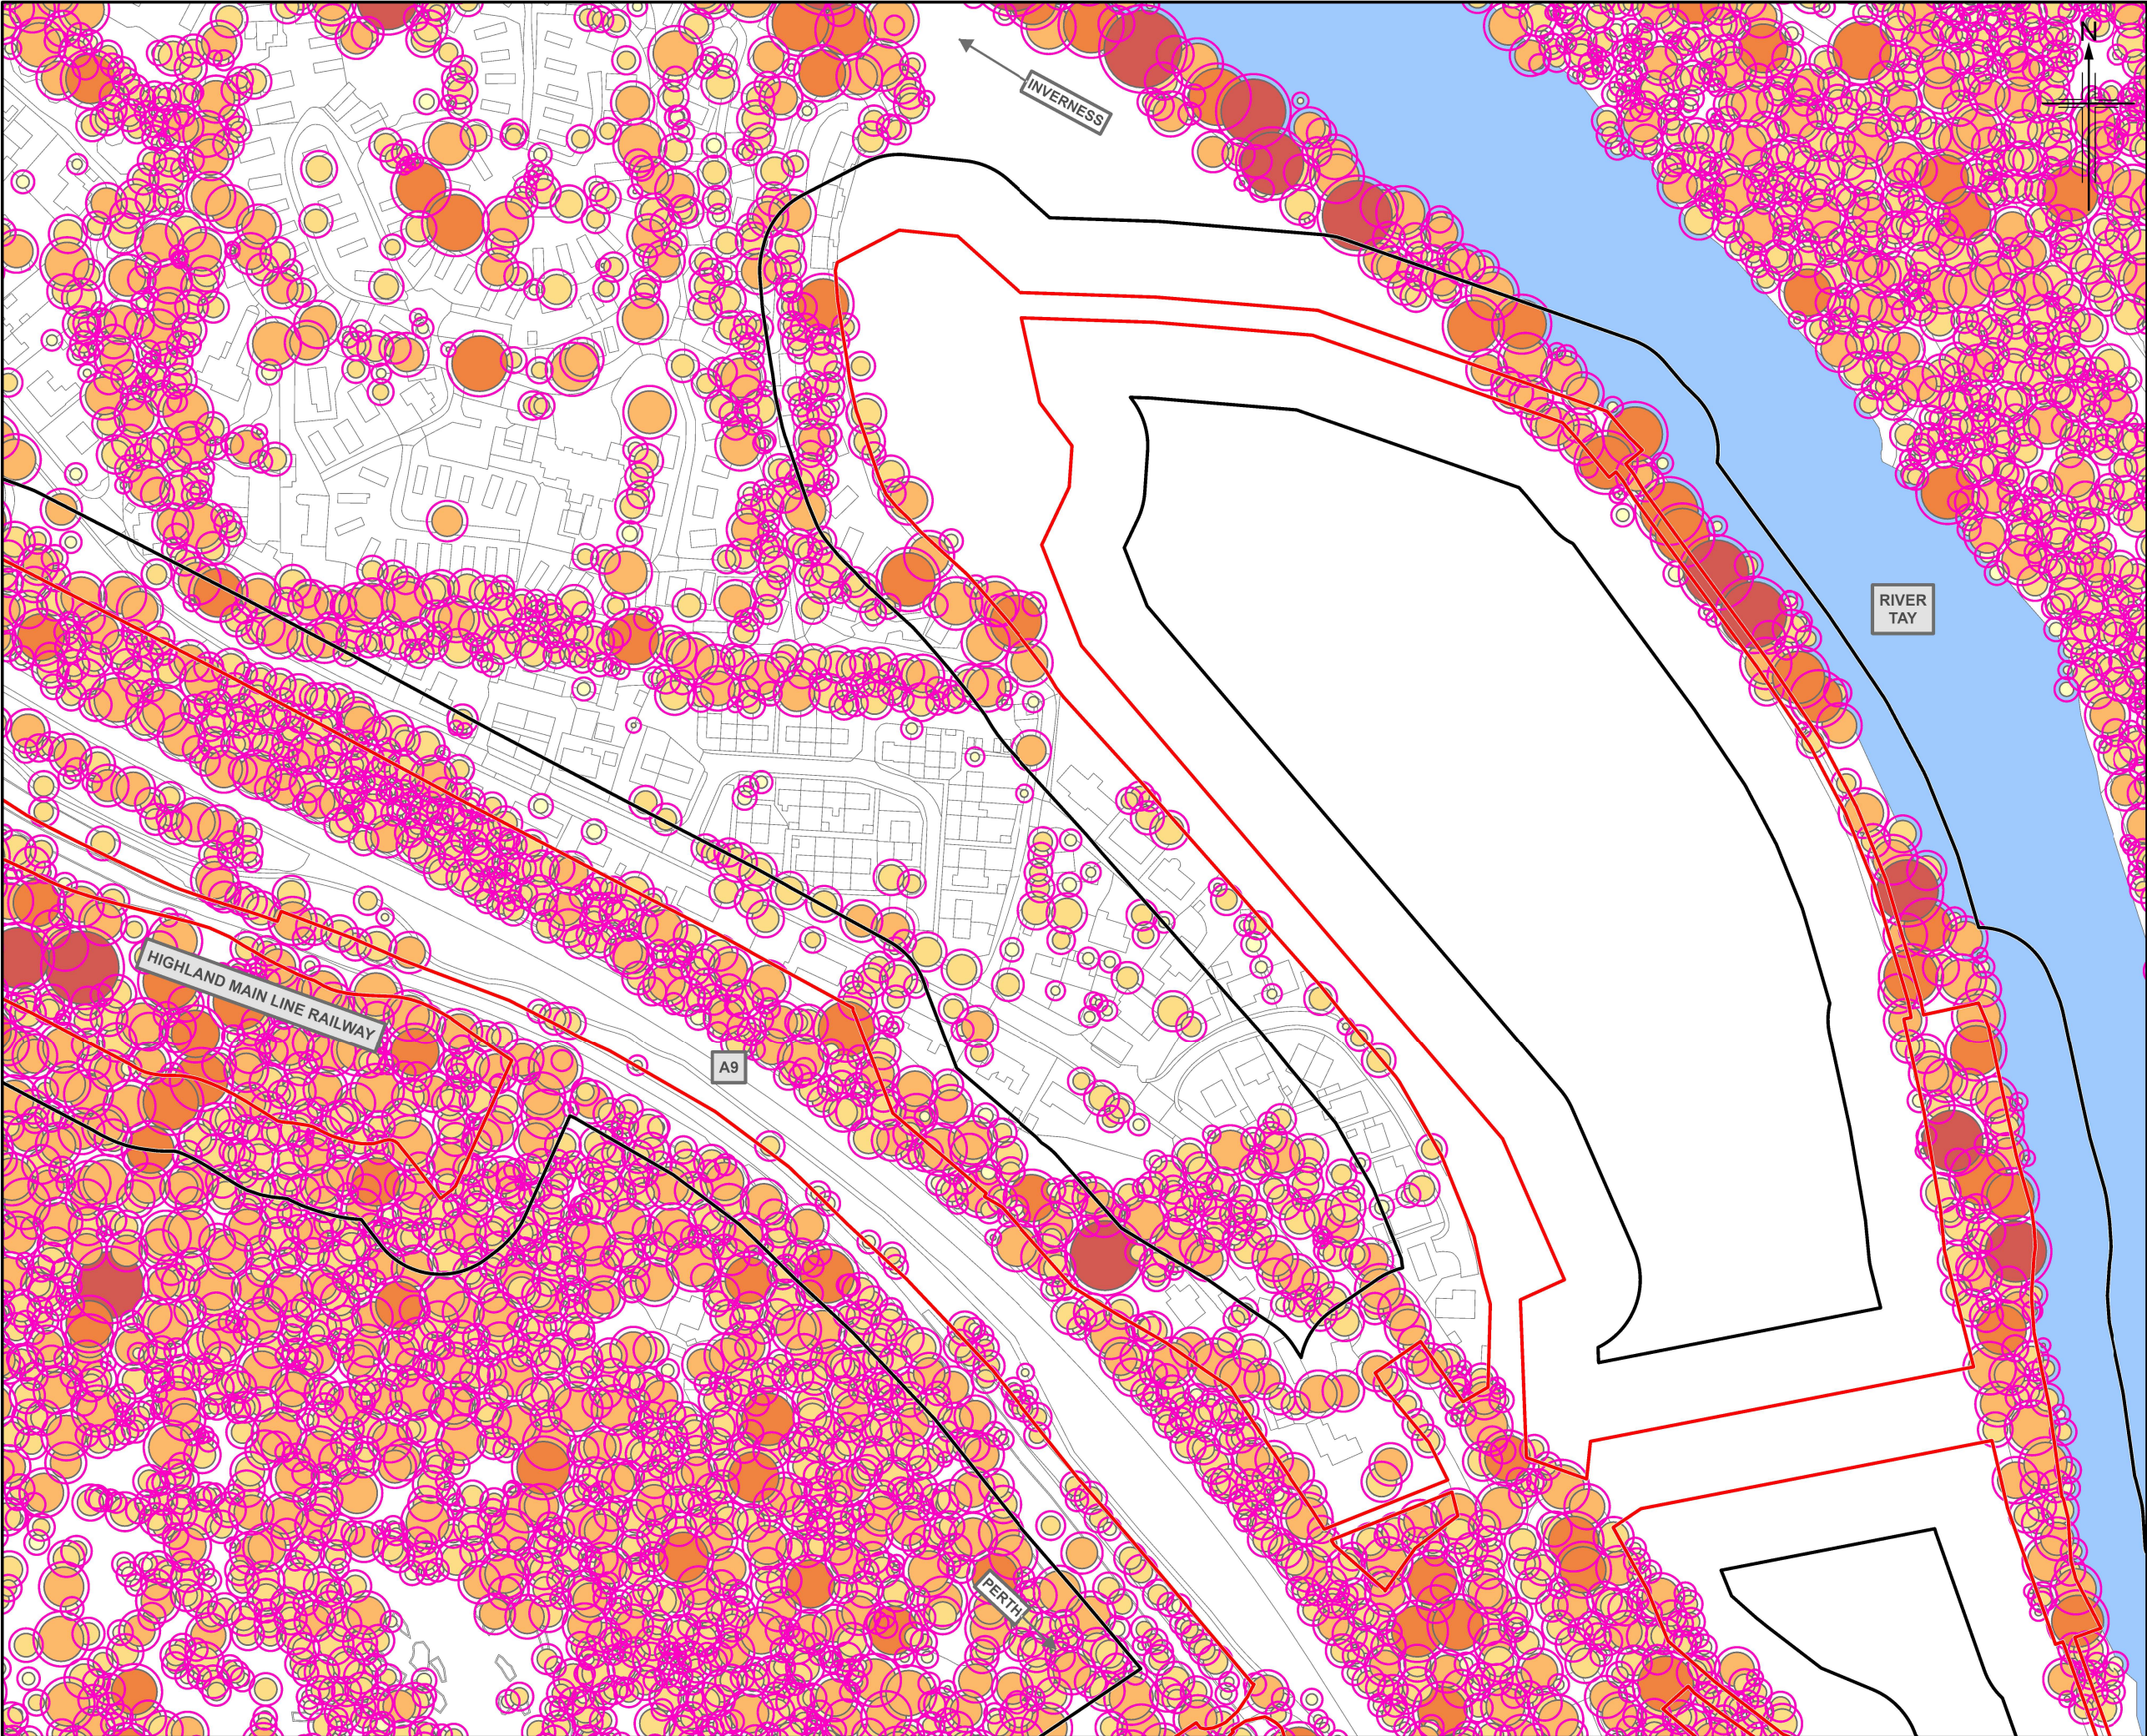

- Figure 10.10f**
- Legend**
- Boundaries of the Site
 - Compulsory Purchase Order (30m Buffer)
 - Indicative Maximum Root Protection Area (RPA)
- Tree Canopy Weighting**
- 1 (1m - 3m)
 - 2 (3m - 6m)
 - 3 (6m - 9m)
 - 4 (9m - 12m)
 - 5 (> 12m)

P03	MAY 2025	For Stage Approval	HCH	PS	GK	EM
Rev.	Rev. Date	Purpose of revision	Orig/Dwn	Checkd	Rev'd	Apprv'd
Jacobs 95 Bothwell Street, Glasgow, G2 7NA, UK. Tel: +44(0)141 243 8000 www.jacobs.com						
Client						
 TRANSPORT SCOTLAND COMHAIL ALBA						
Project						
 A9 DUALLING PASS OF BIRNAM TO TAY CROSSING						
Drawing title						
Environmental Impact Assessment Report Trees by Canopy Weighting						
Sheet 6 of 14						
Drawing Status						
Scale						
Drawing number						
Rev						

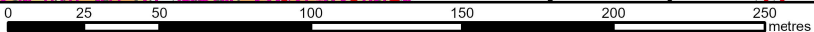

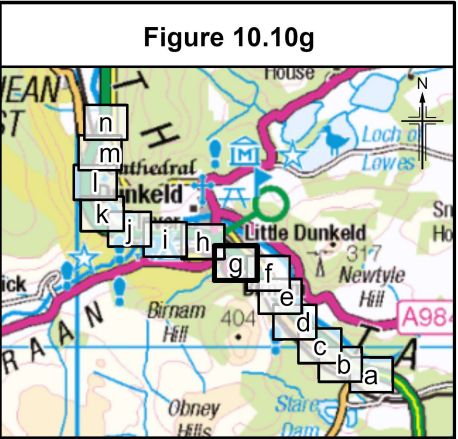
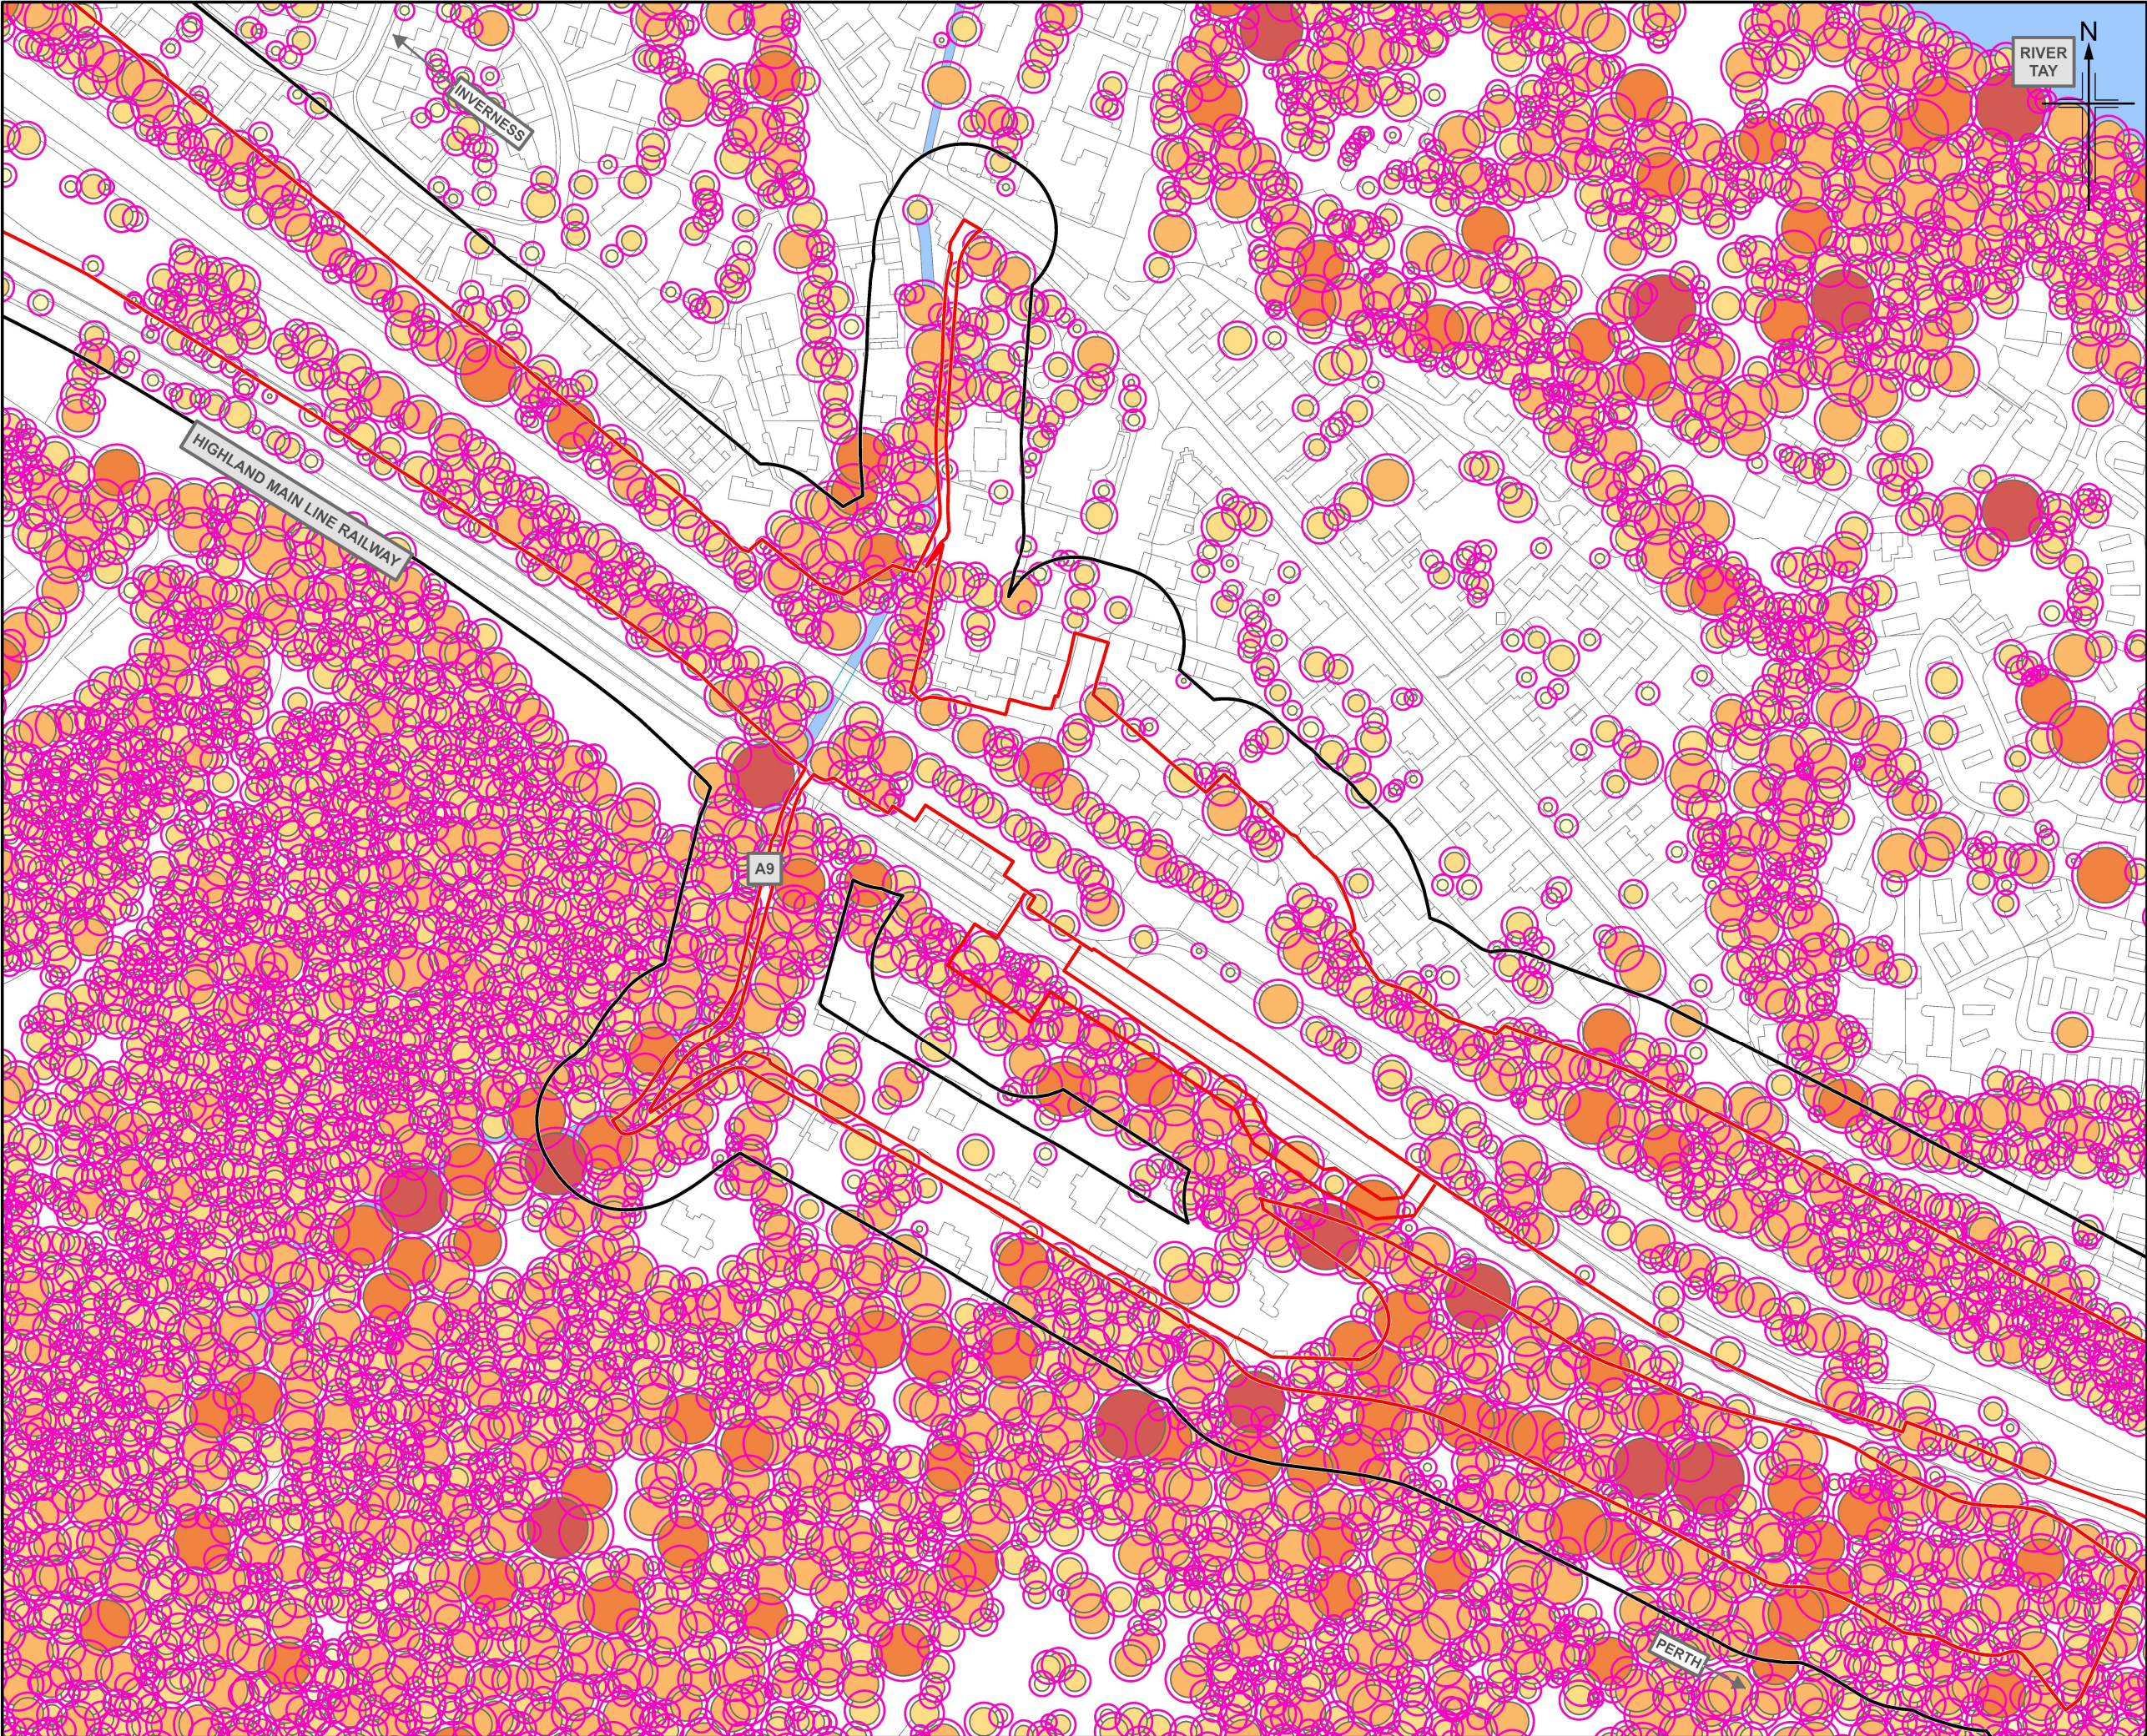


Figure 10.10g

Legend

- Boundaries of the Site
- Compulsory Purchase Order (30m Buffer)
- Indicative Maximum Root Protection Area (RPA)

Tree Canopy Weighting

- 1 (1m - 3m)
- 2 (3m - 6m)
- 3 (6m - 9m)
- 4 (9m - 12m)
- 5 (> 12m)

P03	MAY 2025	For Stage Approval	HCH	PS	GK	EM
Rev.	Rev. Date	Purpose of revision	Orig/Dwn	Checkd	Rev'd	Apprv'd

Jacobs
95 Bonhill Street, Glasgow, G2 7NA, UK.
Tel: +44(0)141 243 8000
www.jacobs.com

Client: **Transport Scotland**
COMHDHAIL ALBA

Project: **A9 DUALLING**
PASS OF BIRNAM TO TAY CROSSING

Drawing title: **Environmental Impact Assessment Report
Trees by Canopy Weighting**

Sheet 7 of 14

Drawing Status	S4 - For Stage Approval	
Scale	1:2,500 @ A3	DO NOT SCALE
Jacobs No.	B2140002	
BIM No.	A9P02-JAC-ELS-D_ZZZZZ_ZZ-FG-EN-0027	
Drawing number	Figure 10.10g	Rev P03

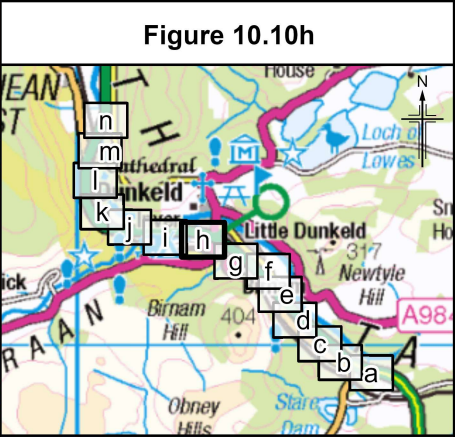
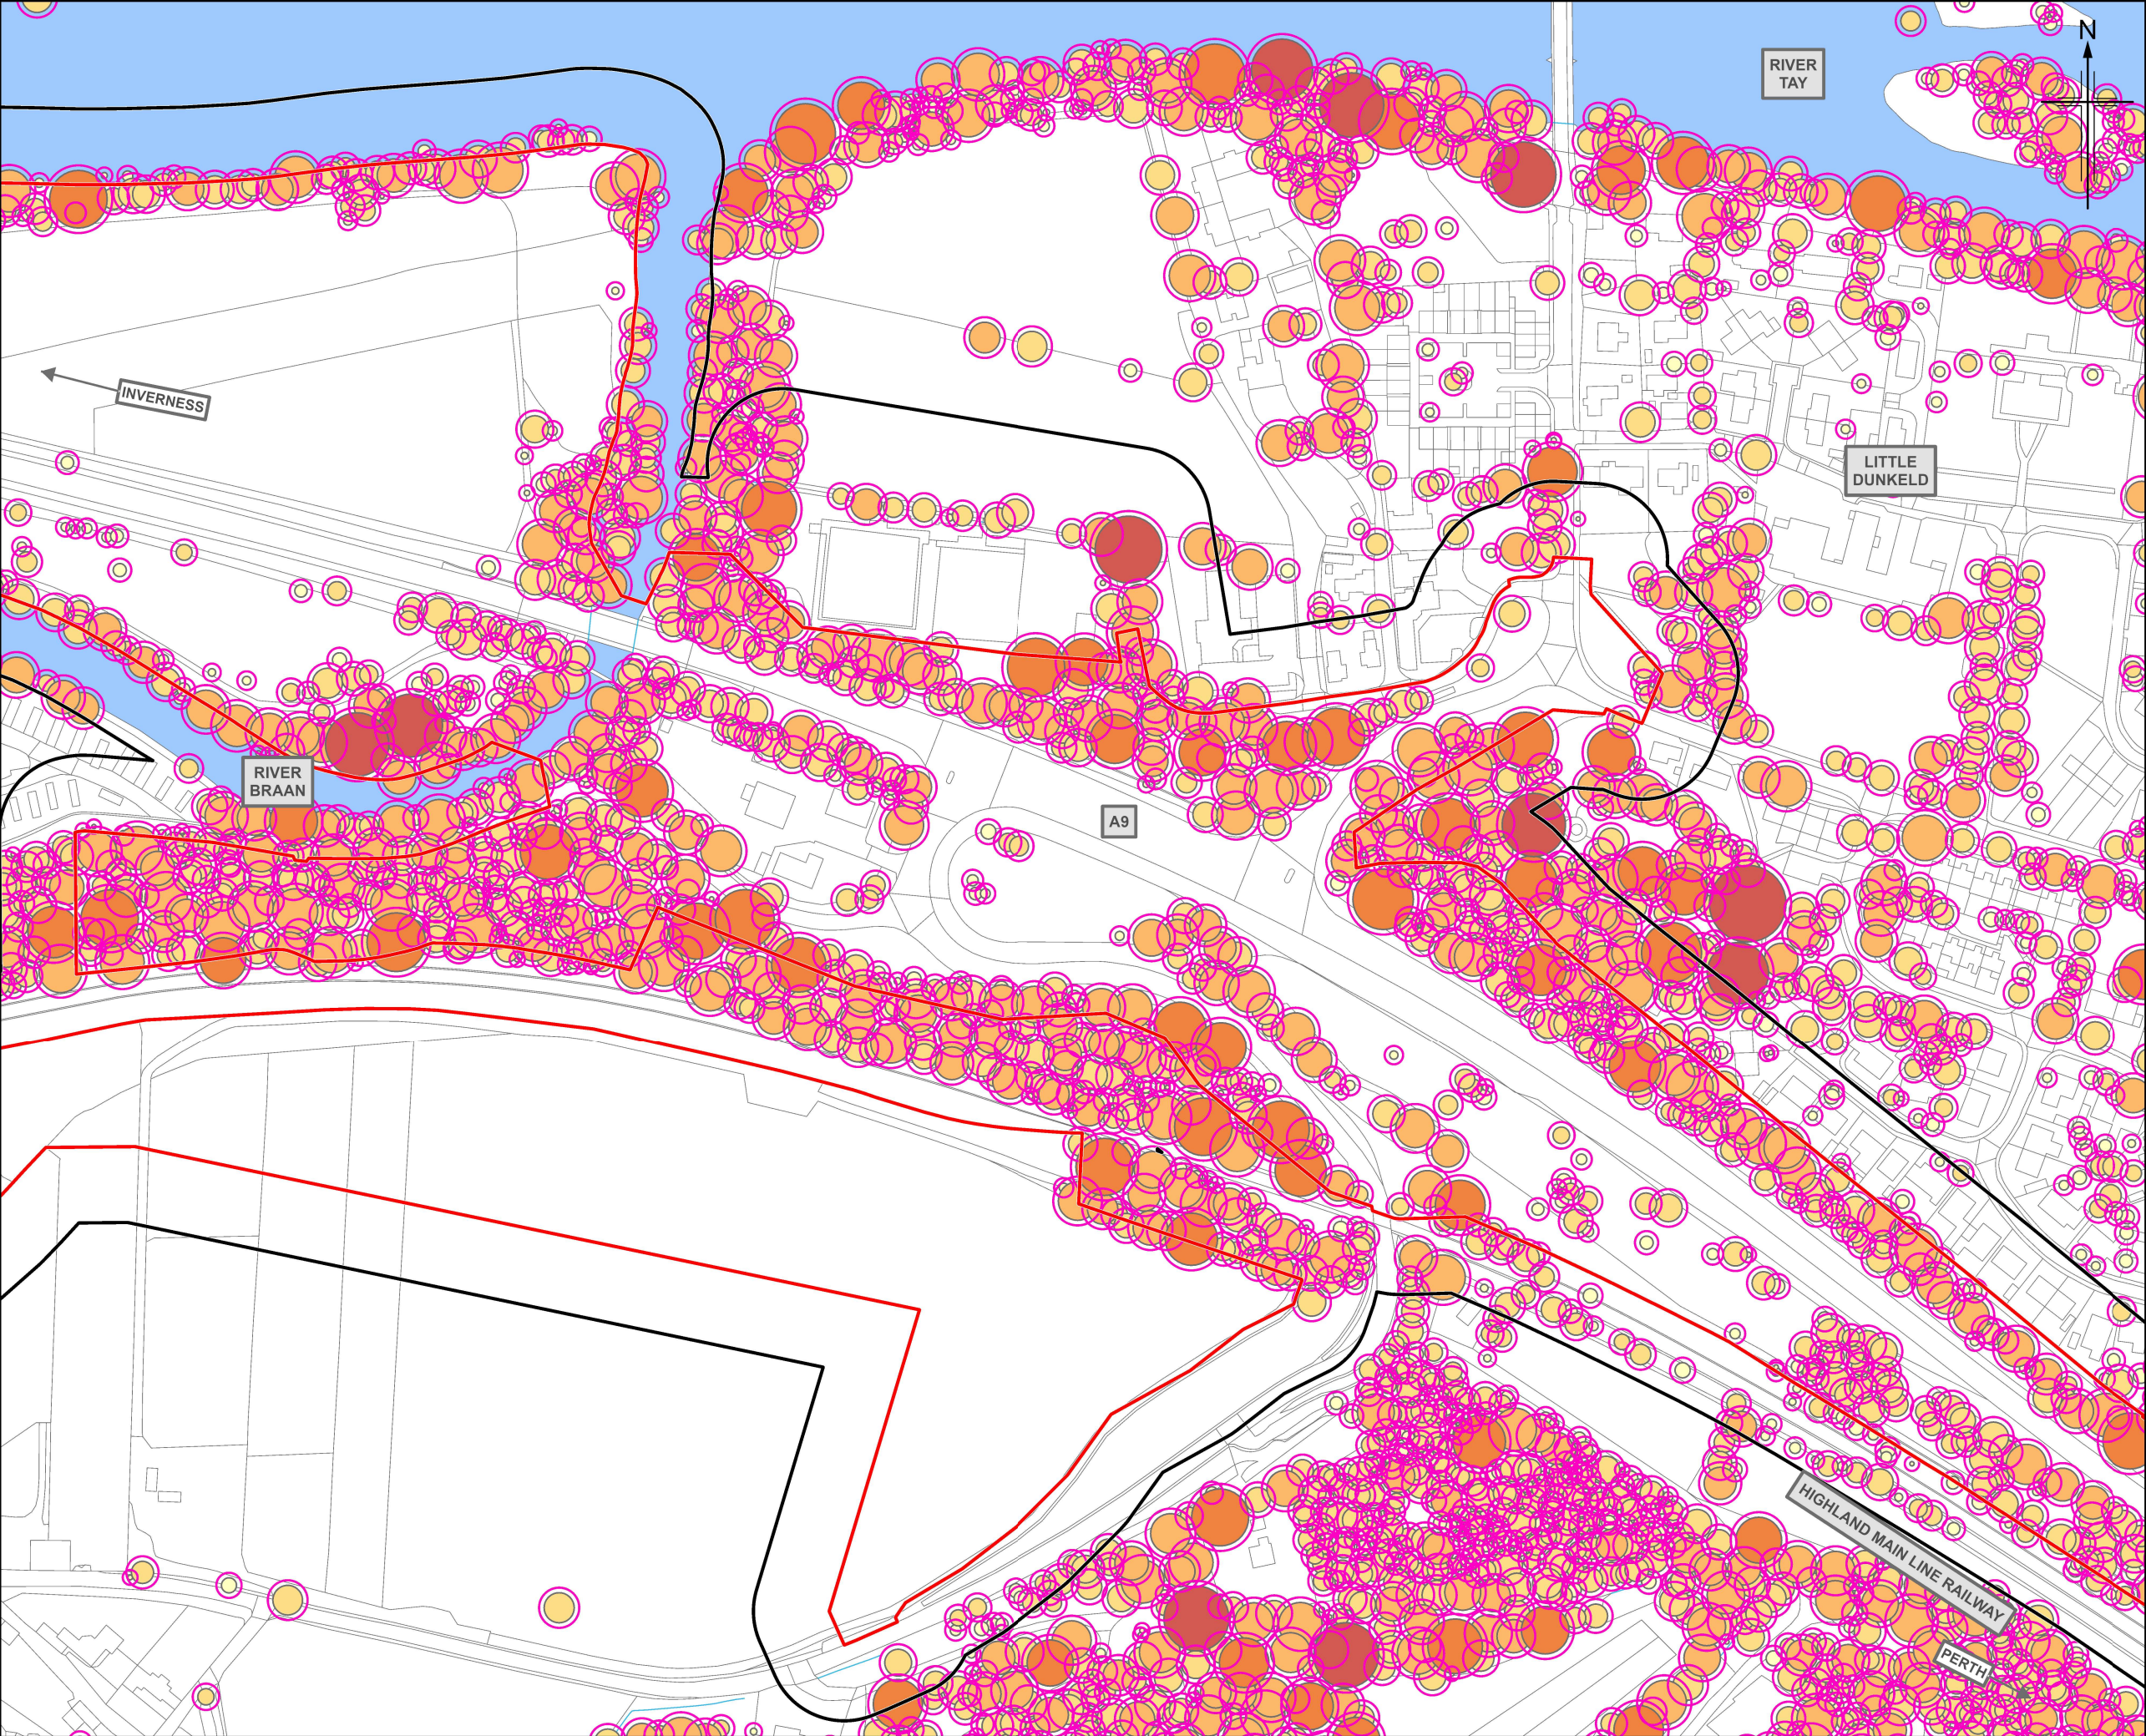


Figure 10.10h

Legend

- Boundaries of the Site
- Compulsory Purchase Order (30m Buffer)
- Indicative Maximum Root Protection Area (RPA)

Tree Canopy Weighting

- 1 (1m - 3m)
- 2 (3m - 6m)
- 3 (6m - 9m)
- 4 (9m - 12m)
- 5 (> 12m)

P03 MAY 2025		For Stage Approval		HCH	PS	GK	EM
Rev.	Rev. Date	Purpose of revision	Orig/Dwn	Checkd	Rev'd	Apprv'd	
Jacobs 95 Balmoral Street, Glasgow, G2 7HX, UK. Tel: +44(0)141 243 8000 www.jacobs.com							
Client 							
Project 							
Drawing title Environmental Impact Assessment Report Trees by Canopy Weighting							
Sheet 8 of 14							
Drawing Status		S4 - For Stage Approval					
Scale		1:2,500		@ A3		DO NOT SCALE	
Jacobs No.		B2140002					
BIM No.		A9P02-JAC-ELS-D_ZZZZZ_ZZ-FG-EN-0027					
Drawing number		Figure 10.10h					Rev P03

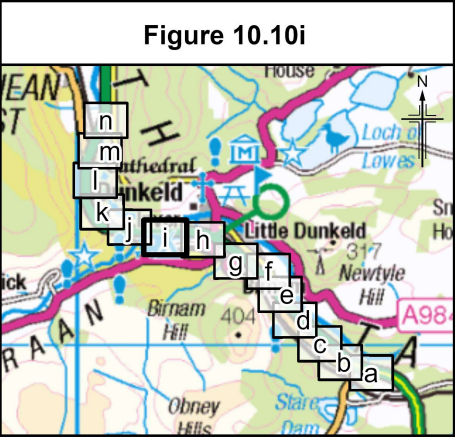


Figure 10.10i

Legend

- Boundaries of the Site
- Compulsory Purchase Order (30m Buffer)
- Indicative Maximum Root Protection Area (RPA)

Tree Canopy Weighting

- 1 (1m - 3m)
- 2 (3m - 6m)
- 3 (6m - 9m)
- 4 (9m - 12m)
- 5 (> 12m)

Rev.	Rev. Date	Purpose of revision	Orig/Dwn	Checkd	Rev'd	Appr'd	
P03	MAY 2025	For Stage Approval		HCH	PS	GK	EM

Jacobs
95 Bothwell Street, Glasgow, G2 7HX, UK.
Tel: +44(0)141 243 8000
www.jacobs.com

Client: **Transport Scotland**
COMHDHAIL ALBA

Project: **A9 DUALLING**
PASS OF BIRNAM TO TAY CROSSING

Drawing title: **Environmental Impact Assessment Report
Trees by Canopy Weighting**

Sheet 9 of 14

Drawing Status: **S4 - For Stage Approval**

Scale: **1:2,500 @ A3** DO NOT SCALE

Jacobs No.: **B2140002**

BIM No.: **A9P02-JAC-ELS-D_ZZZZZ_ZZ-FG-EN-0027**

Drawing number: **Figure 10.10i** Rev **P03**

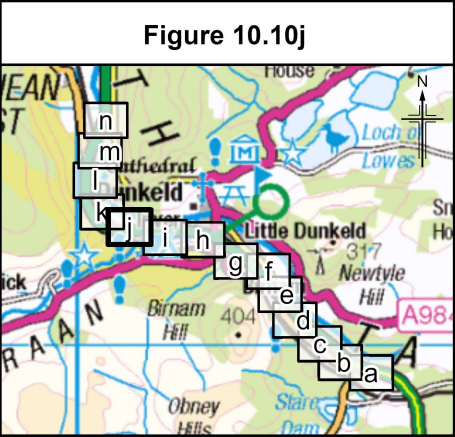


Figure 10.10j

Legend



- Boundaries of the Site
- Compulsory Purchase Order (30m Buffer)
- Indicative Maximum Root Protection Area (RPA)

Tree Canopy Weighting

- 1 (1m - 3m)
- 2 (3m - 6m)
- 3 (6m - 9m)
- 4 (9m - 12m)
- 5 (> 12m)

P03	MAY 2025	For Stage Approval	HCH	PS	GK	EM
Rev.	Rev. Date	Purpose of revision	Orig/Dwn	Checkd	Rev'd	Apprv'd
Jacobs 95 Bothwell Street, Glasgow, G2 7NA, UK. Tel: +44(0)141 243 8000 www.jacobs.com						
Client 						
Project 						
Drawing title Environmental Impact Assessment Report Trees by Canopy Weighting						
Sheet 10 of 14						
Drawing Status	S4 - For Stage Approval					
Scale	1:2,500 @ A3		DO NOT SCALE			
Jacobs No.	B2140002					
BIM No.	A9P02-JAC-ELS-D_ZZZZZ_ZZ-FG-EN-0027					
Drawing number	Figure 10.10j					Rev P03

© Crown copyright 2025. You may re-use this information (excluding logos) free of charge in any format or medium, under the terms of the Open Government Licence. To view this licence, visit <http://www.nationalarchives.gov.uk/doc/open-government-licence/> or e-mail: psi@nationalarchives.gsi.gov.uk. Where we have identified any third party copyright information you will need to obtain permission from the copyright holders concerned. Limitation: This drawing has been prepared on behalf of, and for the exclusive use of Jacobs' Client, and is subject to, and issued in accordance with, the provisions of the contract between Jacobs and the Client. Jacobs accepts no liability or responsibility whatsoever for, or in respect of, any use of, or reliance upon, this drawing by any third party.

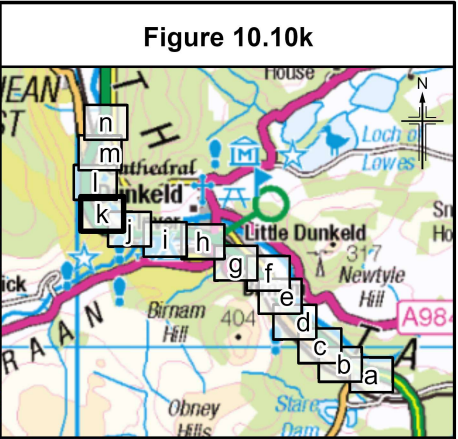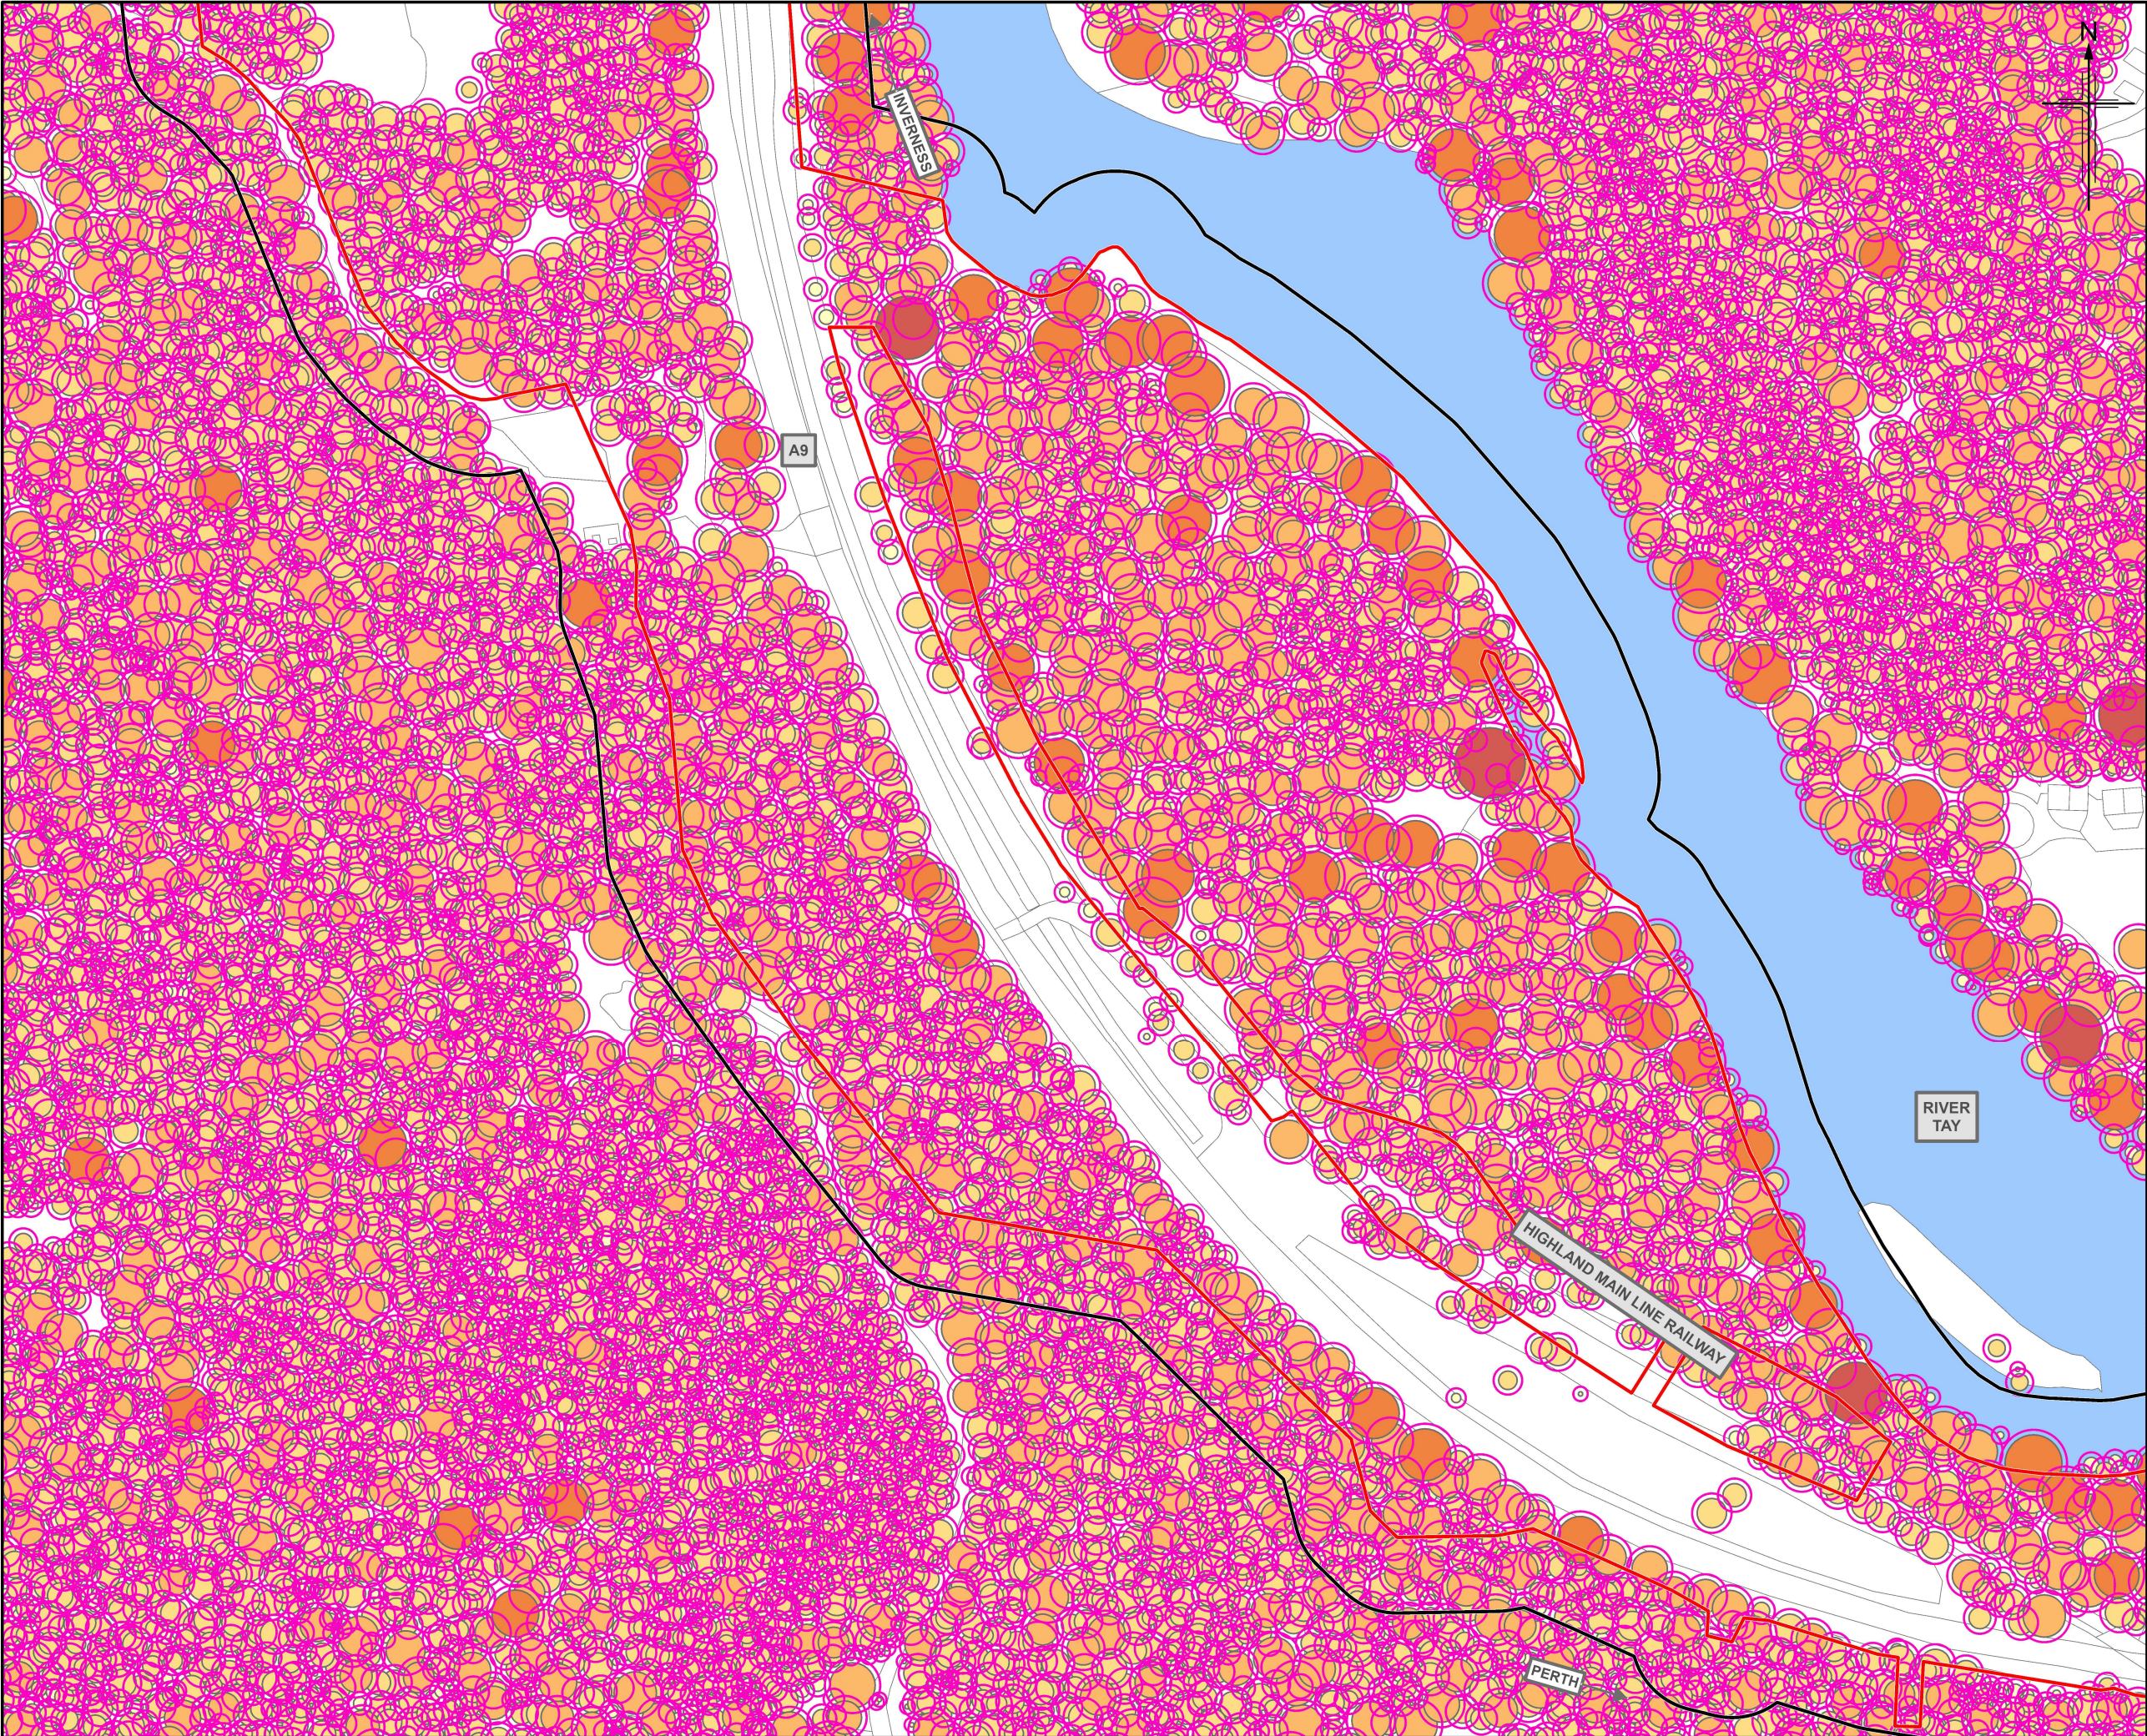

- Legend**
- Boundaries of the Site
 - Compulsory Purchase Order (30m Buffer)
 - Indicative Maximum Root Protection Area (RPA)
- Tree Canopy Weighting**
- 1 (1m - 3m)
 - 2 (3m - 6m)
 - 3 (6m - 9m)
 - 4 (9m - 12m)
 - 5 (> 12m)

P03	MAY 2025	For Stage Approval	HCH	PS	GK	EM
Rev.	Rev. Date	Purpose of revision	Orig/Dwn	Checkd	Rev'd	Apprv'd

Jacobs

95 Bothwell Street, Glasgow, G2 7HX, UK.
Tel: +44(0)141 243 8000
www.jacobs.com

Client



Project



Drawing title


**Environmental Impact Assessment Report
Trees by Canopy Weighting**

Sheet 11 of 14

Drawing Status	S4 - For Stage Approval	DO NOT SCALE
Scale	1:2,500 @ A3	DO NOT SCALE
Jacobs No.	B2140002	
BIM No.	A9P02-JAC-ELS-D_ZZZZZ_ZZ-FG-EN-0027	
Drawing number	Figure 10.10k	Rev P03

© Crown copyright 2025. You may re-use this information (excluding logos) free of charge in any format or medium, under the terms of the Open Government Licence. To view this licence, visit <http://www.nationalarchives.gov.uk/doc/open-government-licence/> or e-mail: psi@nationalarchives.gsi.gov.uk. Where we have identified any third party copyright information you will need to obtain permission from the copyright holders concerned. Limitation: This drawing has been prepared on behalf of, and for the exclusive use of Jacobs' Client, and is subject to, and issued in accordance with, the provisions of the contract between Jacobs and the Client. Jacobs accepts no liability or responsibility whatsoever for, or in respect of, any use of, or reliance upon, this drawing by any third party.



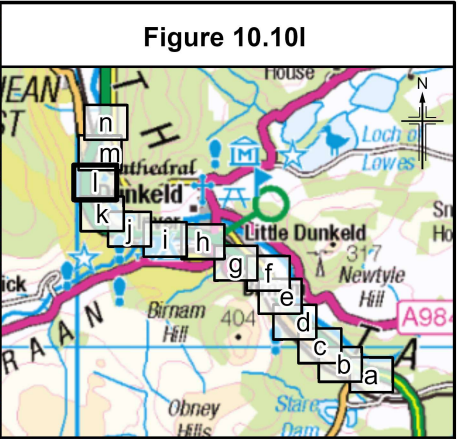

- Legend**
- Boundaries of the Site
 - Compulsory Purchase Order (30m Buffer)
 - Indicative Maximum Root Protection Area (RPA)
- Tree Canopy Weighting**
- 1 (1m - 3m)
 - 2 (3m - 6m)
 - 3 (6m - 9m)
 - 4 (9m - 12m)
 - 5 (> 12m)

P03	MAY 2025	For Stage Approval	HCH	PS	GK	EM
Rev.	Rev. Date	Purpose of revision	Orig/Dwn	Checkd	Rev'd	Apprv'd

Jacobs
95 Bothwell Street, Glasgow, G2 7HX, UK.
Tel: +44(0)141 243 8000
www.jacobs.com

Client


TRANSPORT
SCOTLAND
CÒRRAIDHAIL ALBA

Project


A9
DUALLING
PASS OF BIRNAM
TO TAY CROSSING

Drawing title


**Environmental Impact Assessment Report
Trees by Canopy Weighting**

Sheet 12 of 14

Drawing Status	S4 - For Stage Approval	DO NOT SCALE
Scale	1:2,500 @ A3	
Jacobs No.	B2140002	
BIM No.	A9P02-JAC-ELS-D_ZZZZZ_ZZ-FG-EN-0027	
Drawing number	Figure 10.10I	Rev P03

© Crown copyright and database right 2025. You may re-use this information (excluding logos) free of charge in any format or medium, under the terms of the Open Government Licence. To view this licence, visit <http://www.nationalarchives.gov.uk/doc/open-government-licence/> or e-mail: psi@nationalarchives.gsi.gov.uk. Where we have identified any third party copyright information you will need to obtain permission from the copyright holders concerned. Limitation: This drawing has been prepared on behalf of, and for the exclusive use of Jacobs' Client, and is subject to, and issued in accordance with, the provisions of the contract between Jacobs and the Client. Jacobs accepts no liability or responsibility whatsoever for, or in respect of, any use of, or reliance upon, this drawing by any third party.



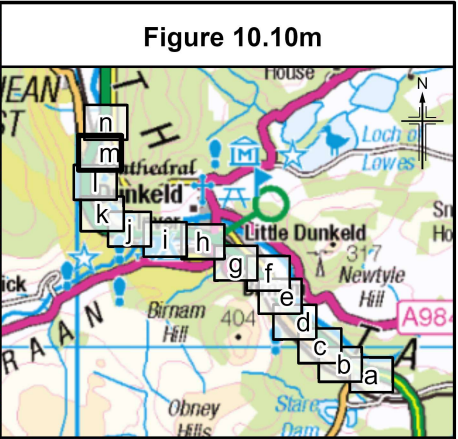

Legend

- Boundaries of the Site
- Compulsory Purchase Order (30m Buffer)
- Indicative Maximum Root Protection Area (RPA)

Tree Canopy Weighting

- 1 (1m - 3m)
- 2 (3m - 6m)
- 3 (6m - 9m)
- 4 (9m - 12m)
- 5 (> 12m)

P03	MAY 2025	For Stage Approval	HCH	PS	GK	EM
Rev.	Rev. Date	Purpose of revision	Orig/Dwn	Checkd	Rev'd	Apprv'd

Jacobs
95 Bothwell Street, Glasgow, G2 7HX, UK.
Tel: +44(0)141 243 8000
www.jacobs.com

Client



Project

Drawing title

**Environmental Impact Assessment Report
Trees by Canpyoy Weighting**

Sheet 13 of 14		
Drawing Status	S4 - For Stage Approval	
Scale	1:2,500 @ A3	DO NOT SCALE
Jacobs No.	B2140002	
BIM No.	A9P02-JAC-ELS-D_ZZZZZ_ZZ-FG-EN-0027	
Drawing number	Figure 10.10m	Rev P03

© Crown copyright 2025. You may re-use this information (excluding logos) free of charge in any format or medium, under the terms of the Open Government Licence. To view this licence, visit <http://www.nationalarchives.gov.uk/doc/open-government-licence/> or e-mail: psi@nationalarchives.gsi.gov.uk. Where we have identified any third party copyright information you will need to obtain permission from the copyright holders concerned. Limitation: This drawing has been prepared on behalf of, and for the exclusive use of Jacobs' Client, and is subject to, and issued in accordance with, the provisions of the contract between Jacobs and the Client. Jacobs accepts no liability or responsibility whatsoever for, or in respect of, any use of, or reliance upon, this drawing by any third party.

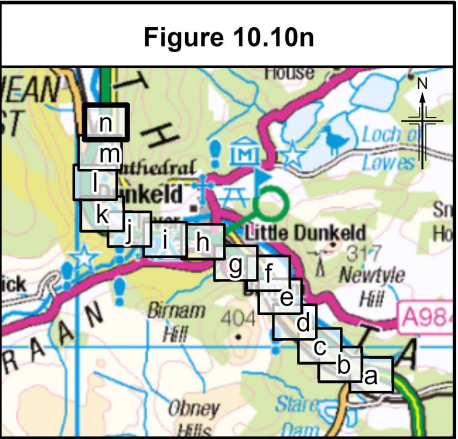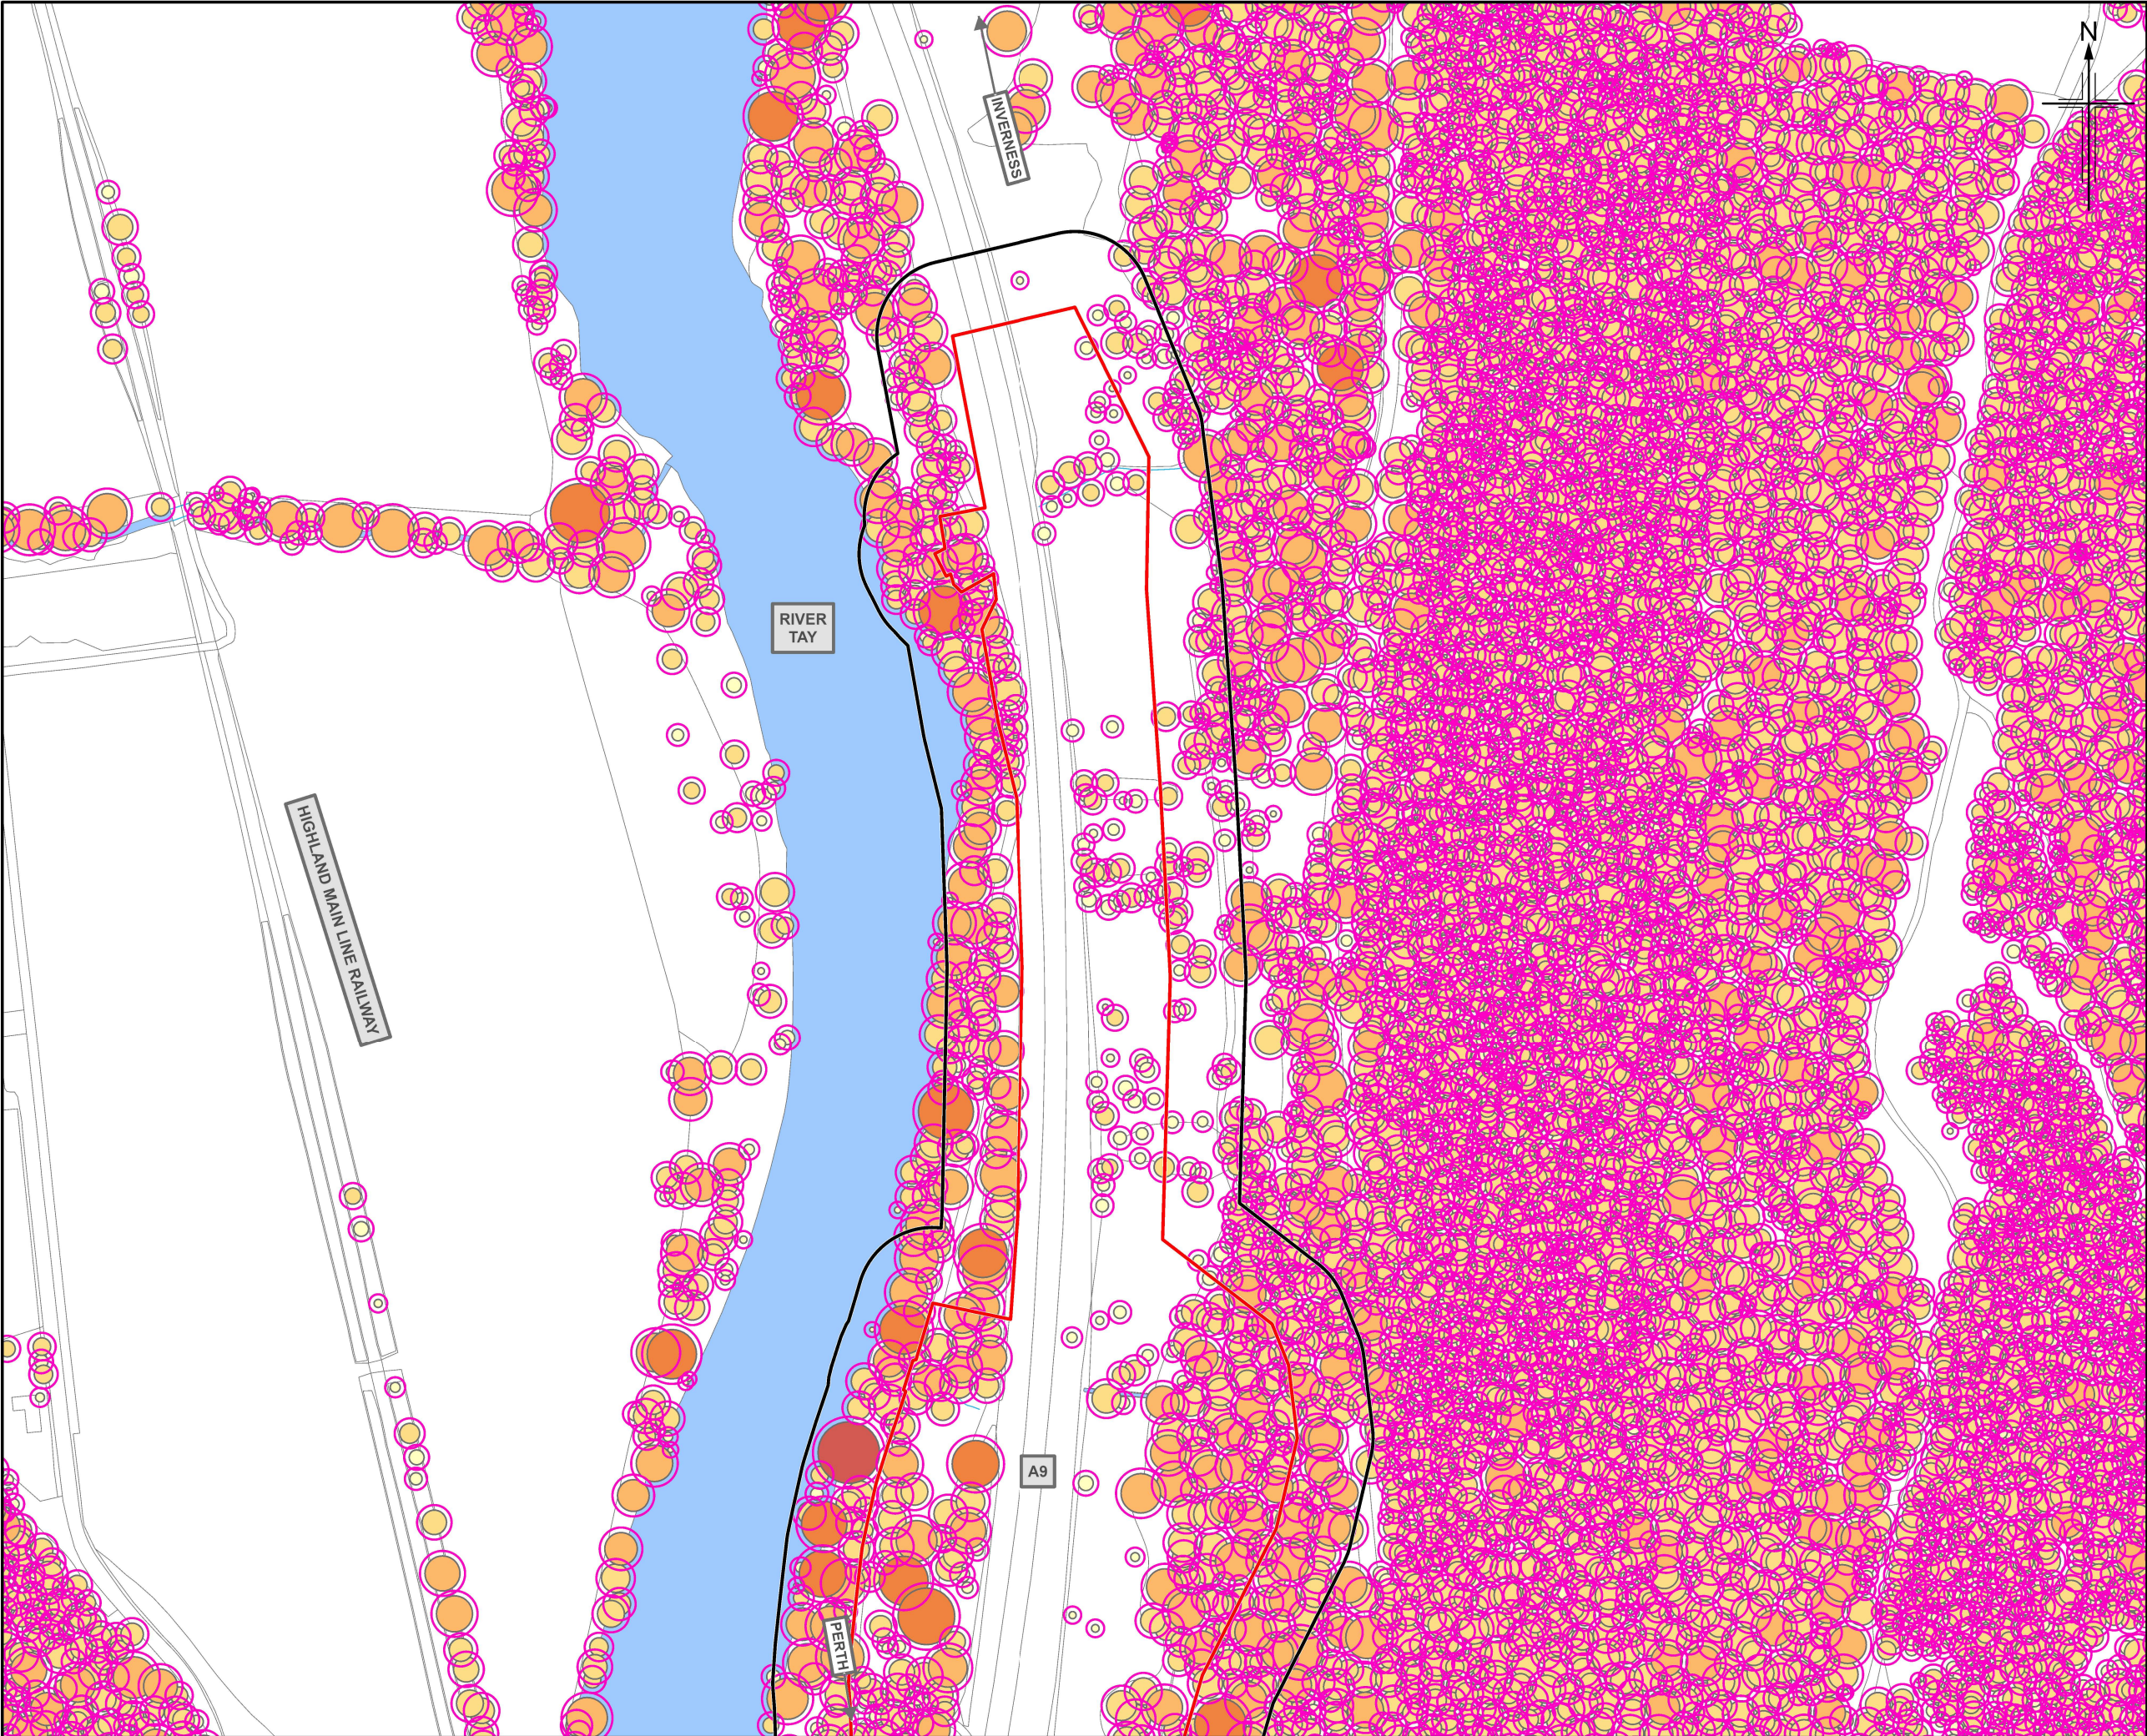

Legend

- Boundaries of the Site
- Compulsory Purchase Order (30m Buffer)
- Indicative Maximum Root Protection Area (RPA)

Tree Canopy Weighting

- 1 (1m - 3m)
- 2 (3m - 6m)
- 3 (6m - 9m)
- 4 (9m - 12m)
- 5 (> 12m)

P03	MAY 2025	For Stage Approval	HCH	PS	GK	EM
Rev.	Rev. Date	Purpose of revision	Orig/Dwn	Checkd	Rev'd	Apprv'd
Jacobs 95 Balmoral Street, Glasgow, G2 7HX, UK. Tel: +44(0)141 243 8000 www.jacobs.com						
Client						
 TRANSPORT SCOTLAND CÒRRAIDHAIL ALBA						
Project						
 A9 DUALLING PASS OF BIRNAM TO TAY CROSSING						
Drawing title						
Environmental Impact Assessment Report Trees by Canopy Weighting						
Sheet 14 of 14						
Drawing Status						
Scale						
Drawing number						
Figure 10.10n						Rev P03