INVERNESS

A9

PERTH

N

0 0.1 0.2 0.4 0.6 0.8 1 kilometres

© Crown copyright and database right 2025. All rights reserved. Ordnance Survey Licence number 100046668.

Figure 12.4a

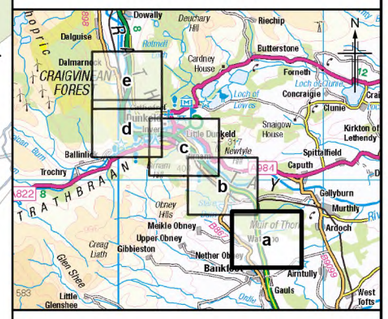

Legend

- Proposed scheme (DMRB Stage 3)
- SuDS
- Boundaries of the Site
- Verified AWI To Be Retained
- Verified AWI To Be Lost
- AWI Compensation Planting

Rev.	Rev. Date	Purpose of revision	Orig/Dwn	Checkd	Rev'd	Apprv'd
P03	MAY 2025	For Stage Approval	LB	FT	GK	EM

Jacobs
95 Bothwell Street, Glasgow. G2 7HX, UK.
Tel: +44(0)141 243 8000
www.jacobs.com

Client: TRANSPORT SCOTLAND / COMHDHAIL ALBA

Project: A9 DUALLING PASS OF BIRNAM TO TAY CROSSING

Drawing title

Environmental Impact Assessment Report
Ancient Woodland Inventory
Loss and Compensation

Sheet 1 of 5

Drawing Status	S4 – For Stage Approval	
Scale	1:10,000 @ A3	DO NOT SCALE
Jacobs No.	B2140002	
BIM No.	A9P02-JAC-EBD-D_ZZZZZ_ZZ-FG-EN-0004	
Drawing number	Figure 12.4a	Rev P03

© Crown copyright 2025. You may re-use this information (excluding logos) free of charge in any format or medium, under the terms of the Open Government Licence. To view this licence, visit http://www.nationalarchives.gov.uk/doc/open-government-licence/ or e-mail: psi@nationalarchives.gsi.gov.uk. Where we have identified any third party copyright information you will need to obtain permission from the copyright holders concerned. Limitation: This drawing has been prepared on behalf of, and for the exclusive use of Jacobs' Client, and is subject to, and issued in accordance with, the provisions of the contract between Jacobs and the Client. Jacobs accepts no liability or responsibility whatsoever for, or in respect of, any use of, or reliance upon, this drawing by any third party.

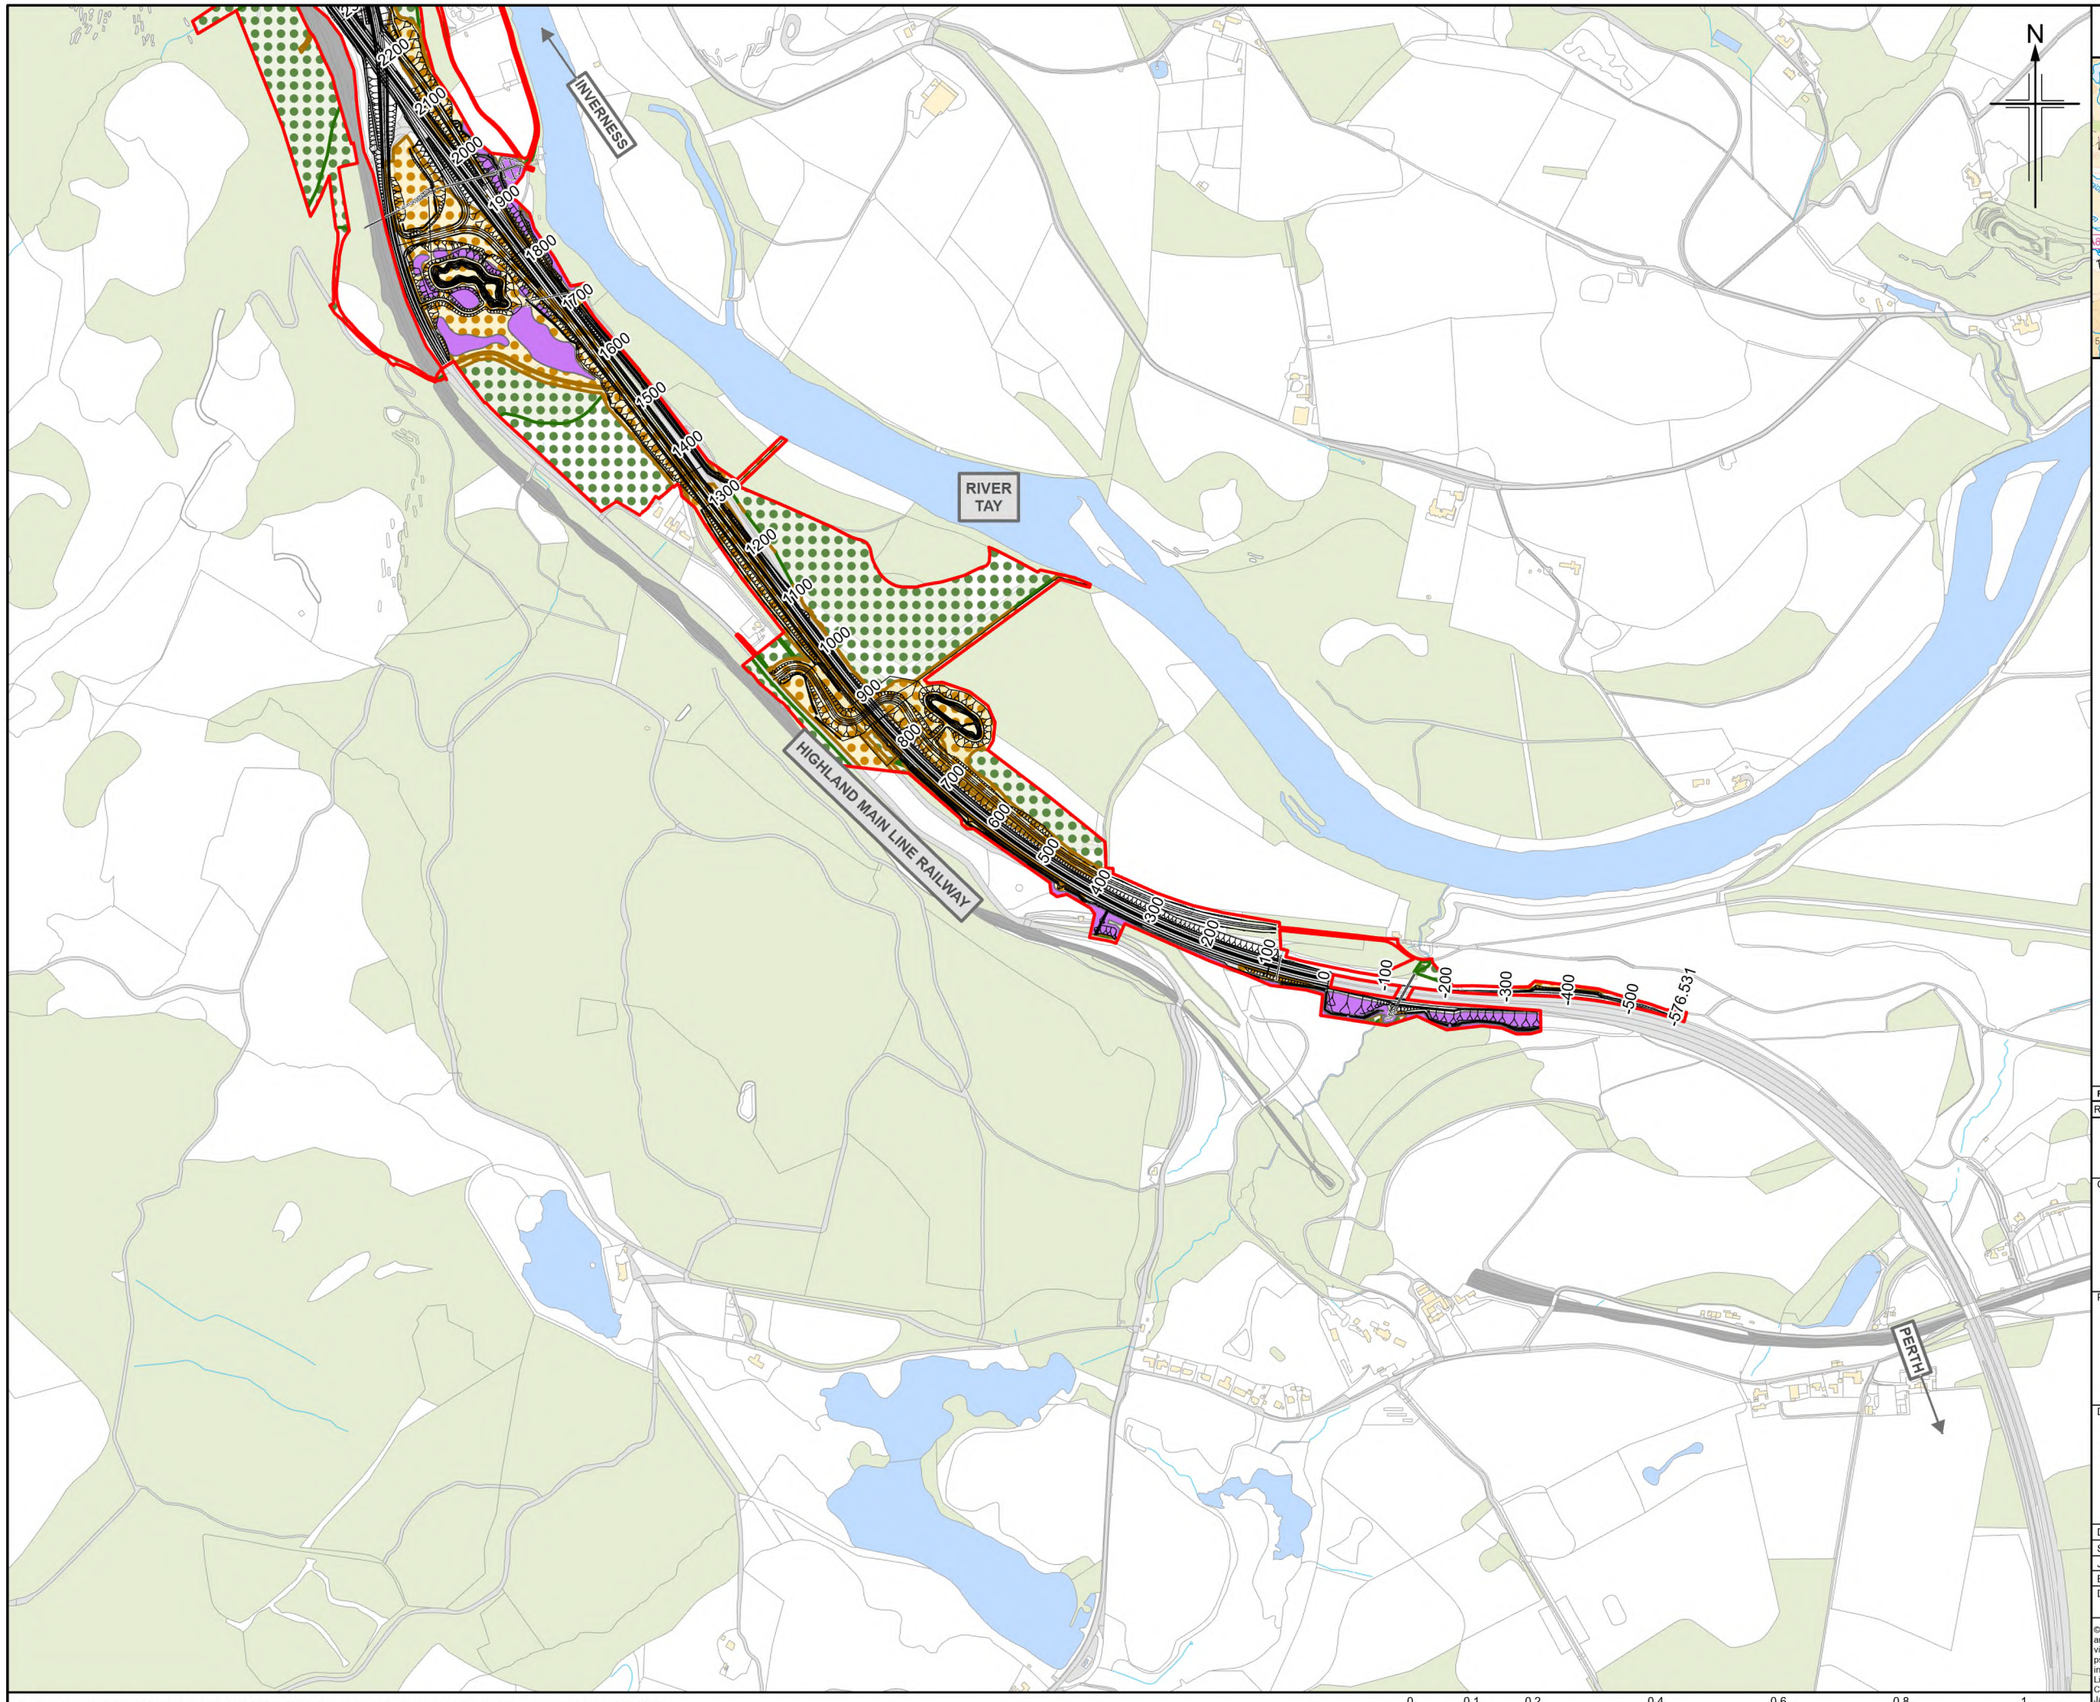

© Crown copyright and database right 2025. All rights reserved. Ordnance Survey Licence number 100046668.

Figure 12.4b

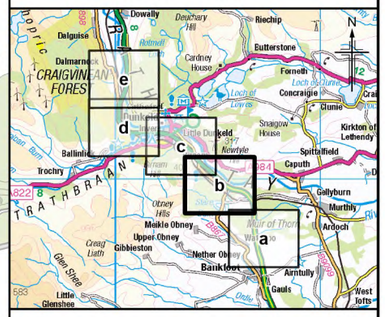

Legend

- Proposed scheme (DMRB Stage 3)
- SuDS
- Boundaries of the Site
- Verified AWI To Be Retained
- Verified AWI To Be Lost
- AWI Compensation Planting

Rev.	Rev. Date	Purpose of revision	Orig/Dwn	Checkd	Rev'd	Apprv'd
P03	MAY 2025	For Stage Approval	LB	FT	GK	EM

Jacobs
95 Bothwell Street, Glasgow, G2 7HX, UK.
Tel: +44(0)141 243 8000
www.jacobs.com

Client: TRANSPORT SCOTLAND / COMHDHAIL ALBA

Project: A9 DUALLING PASS OF BIRNAM TO TAY CROSSING

Drawing title

Environmental Impact Assessment Report
Ancient Woodland Inventory
Loss and Compensation

Sheet 2 of 5

Drawing Status	S4 – For Stage Approval		
Scale	1:10,000 @ A3		DO NOT SCALE
Jacobs No.	B2140002		
BIM No.	A9P02-JAC-EBD-D_ZZZZZ_ZZ-FG-EN-0004		
Drawing number	Figure 12.4b	Rev	P03

© Crown copyright 2025. You may re-use this information (excluding logos) free of charge in any format or medium, under the terms of the Open Government Licence. To view this licence, visit http://www.nationalarchives.gov.uk/doc/open-government-licence/ or e-mail: psi@nationalarchives.gsi.gov.uk. Where we have identified any third party copyright information you will need to obtain permission from the copyright holders concerned.
Limitation: This drawing has been prepared on behalf of, and for the exclusive use of Jacobs' Client, and is subject to, and issued in accordance with, the provisions of the contract between Jacobs and the Client. Jacobs accepts no liability or responsibility whatsoever for, or in respect of, any use of, or reliance upon, this drawing by any third party.

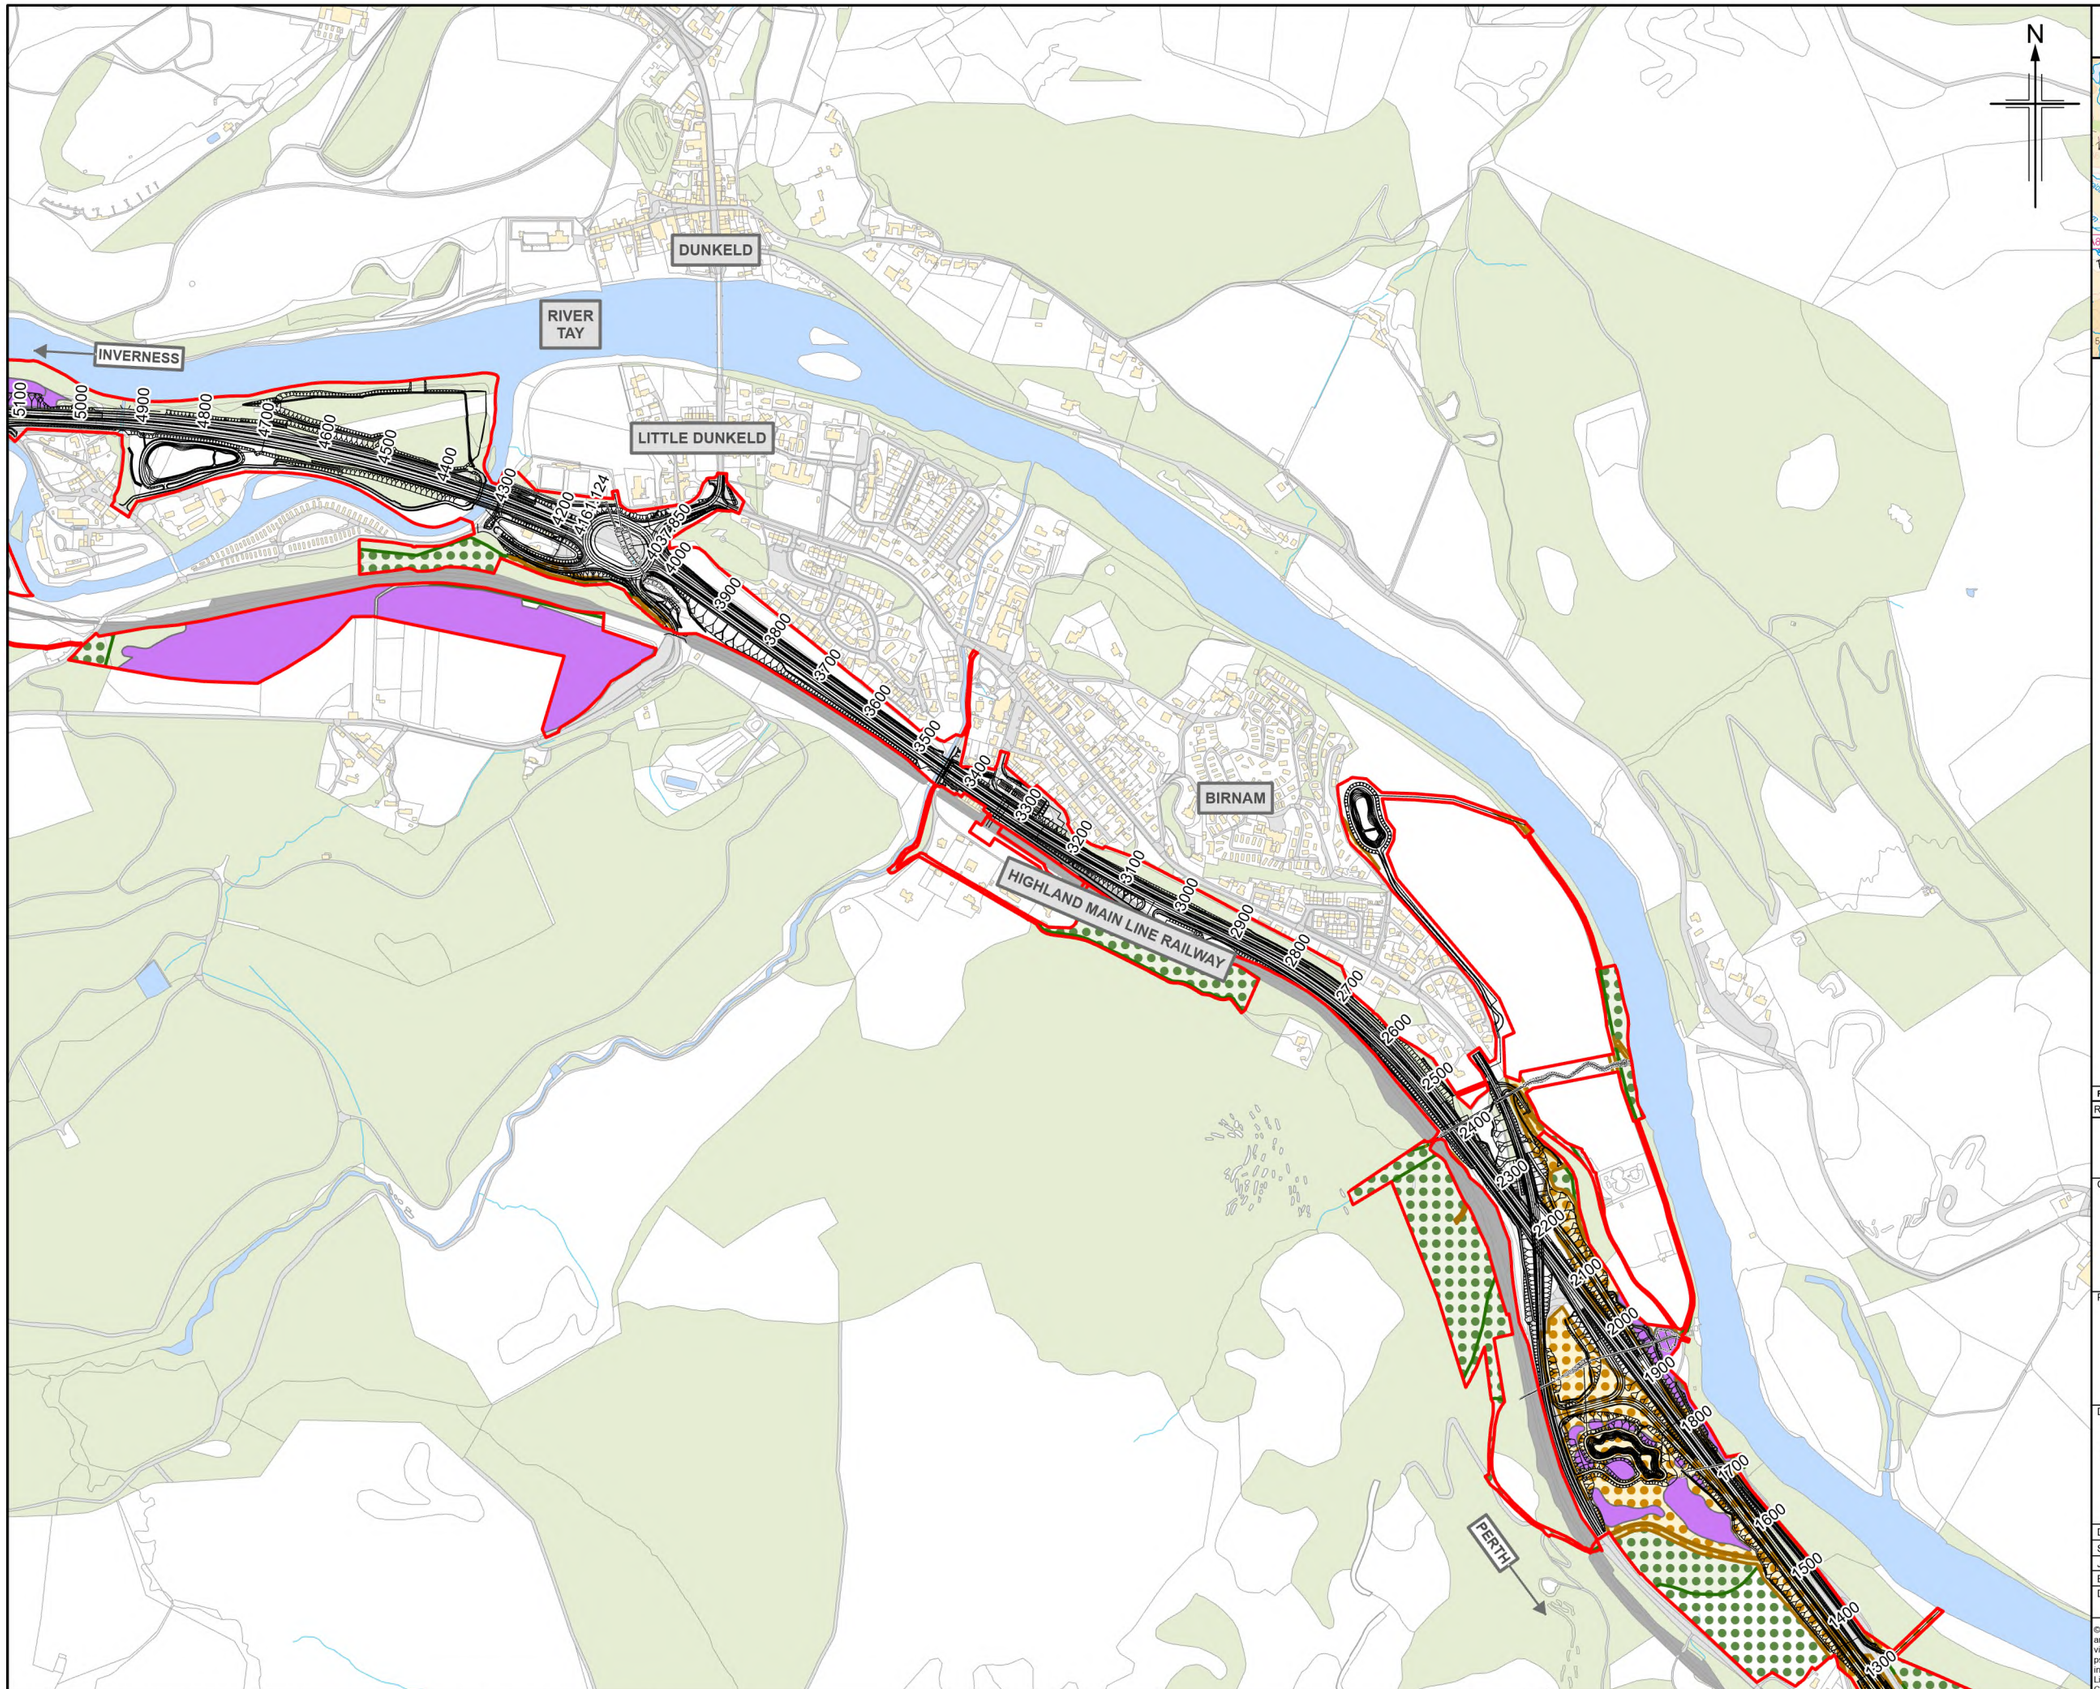

© Crown copyright and database right 2025. All rights reserved. Ordnance Survey Licence number 100046668.

Figure 12.4c

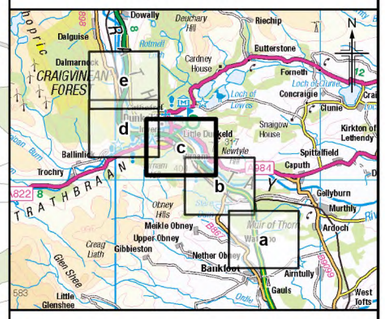

Legend

- Proposed scheme (DMRB Stage 3)
- SuDS
- Boundaries of the Site
- Verified AWI To Be Retained
- Verified AWI To Be Lost
- AWI Compensation Planting

Rev.	Rev. Date	Purpose of revision	Orig/Dwn	Checkd	Rev'd	Apprv'd
P03	MAY 2025	For Stage Approval	LB	FT	GK	EM

Jacobs
95 Bothwell Street, Glasgow, G2 7HX, UK.
Tel: +44(0)141 243 8000
www.jacobs.com

Client: TRANSPORT SCOTLAND / CÒMHDHAIL ALBA

Project: A9 DUALLING – PASS OF BIRNAM TO TAY CROSSING

Drawing title

Environmental Impact Assessment Report
Ancient Woodland Inventory
Loss and Compensation

Sheet 3 of 5

Drawing Status	S4 – For Stage Approval	
Scale	1:10,000 @ A3	DO NOT SCALE
Jacobs No.	B2140002	
BIM No.	A9P02-JAC-EBD-D_ZZZZZ_ZZ-FG-EN-0004	
Drawing number	Figure 12.4c	Rev P03

© Crown copyright 2025. You may re-use this information (excluding logos) free of charge in any format or medium, under the terms of the Open Government Licence. To view this licence, visit http://www.nationalarchives.gov.uk/doc/open-government-licence/ or e-mail: psi@nationalarchives.gsi.gov.uk. Where we have identified any third party copyright information you will need to obtain permission from the copyright holders concerned.
Limitation: This drawing has been prepared on behalf of, and for the exclusive use of Jacobs' Client, and is subject to, and issued in accordance with, the provisions of the contract between Jacobs and the Client. Jacobs accepts no liability or responsibility whatsoever for, or in respect of, any use of, or reliance upon, this drawing by any third party.

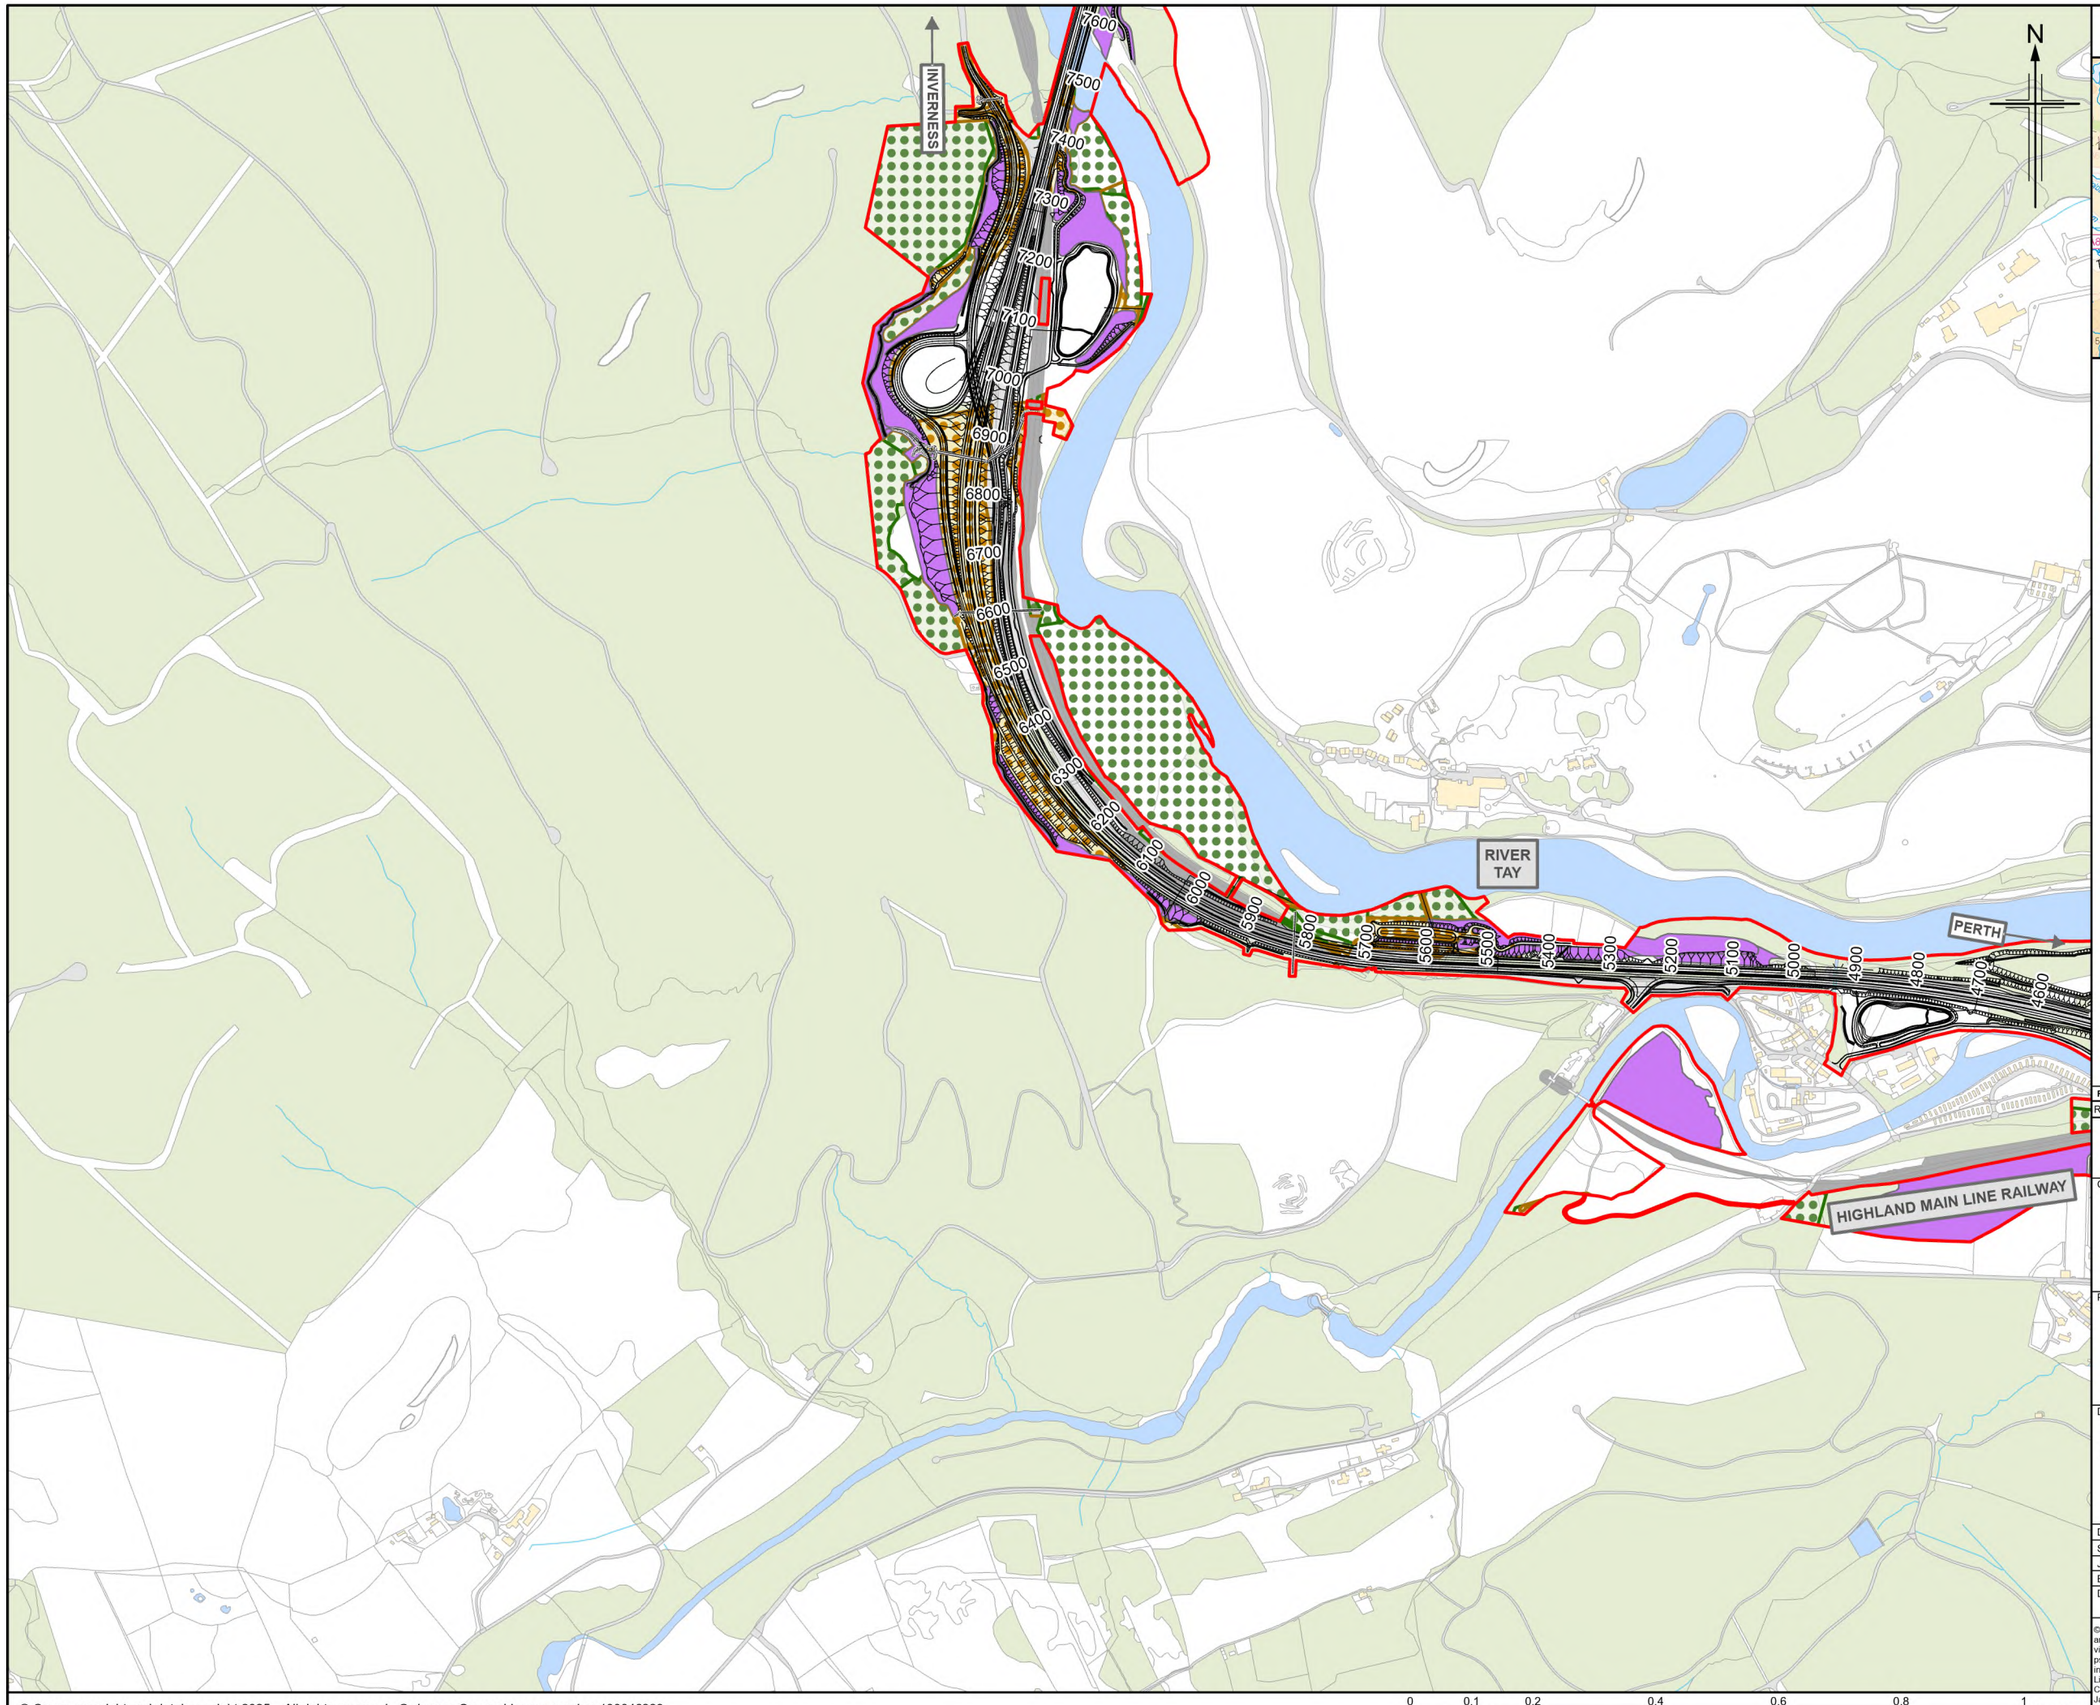

© Crown copyright and database right 2025. All rights reserved. Ordnance Survey Licence number 100046668.

Figure 12.4d

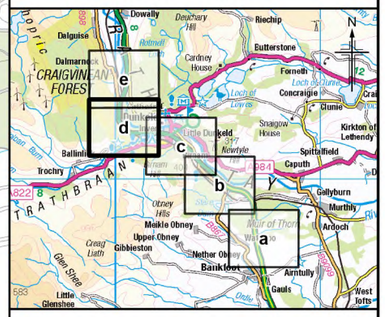

Legend

- Proposed scheme (DMRB Stage 3)
- SuDS
- Boundaries of the Site
- Verified AWI To Be Retained
- Verified AWI To Be Lost
- AWI Compensation Planting

Rev.	Rev. Date	Purpose of revision	Orig/Dwn	Checkd	Rev'd	Apprv'd
P03	MAY 2025	For Stage Approval	LB	FT	GK	EM

Jacobs
95 Bothwell Street, Glasgow, G2 7HX, UK.
Tel: +44(0)141 243 8000
www.jacobs.com

Client: TRANSPORT SCOTLAND / COMHDHAIL ALBA

Project: A9 DUALLING PASS OF BIRNAM TO TAY CROSSING

Drawing title

Environmental Impact Assessment Report
Ancient Woodland Inventory
Loss and Compensation

Sheet 4 of 5

Drawing Status	S4 – For Stage Approval	
Scale	1:10,000 @ A3	DO NOT SCALE
Jacobs No.	B2140002	
BIM No.	A9P02-JAC-EBD-D_ZZZZZ_ZZ-FG-EN-0004	
Drawing number	Figure 12.4d	Rev P03

© Crown copyright 2025. You may re-use this information (excluding logos) free of charge in any format or medium, under the terms of the Open Government Licence. To view this licence, visit http://www.nationalarchives.gov.uk/doc/open-government-licence/ or e-mail: psi@nationalarchives.gsi.gov.uk. Where we have identified any third party copyright information you will need to obtain permission from the copyright holders concerned.
Limitation: This drawing has been prepared on behalf of, and for the exclusive use of Jacobs' Client, and is subject to, and issued in accordance with, the provisions of the contract between Jacobs and the Client. Jacobs accepts no liability or responsibility whatsoever for, or in respect of, any use of, or reliance upon, this drawing by any third party.

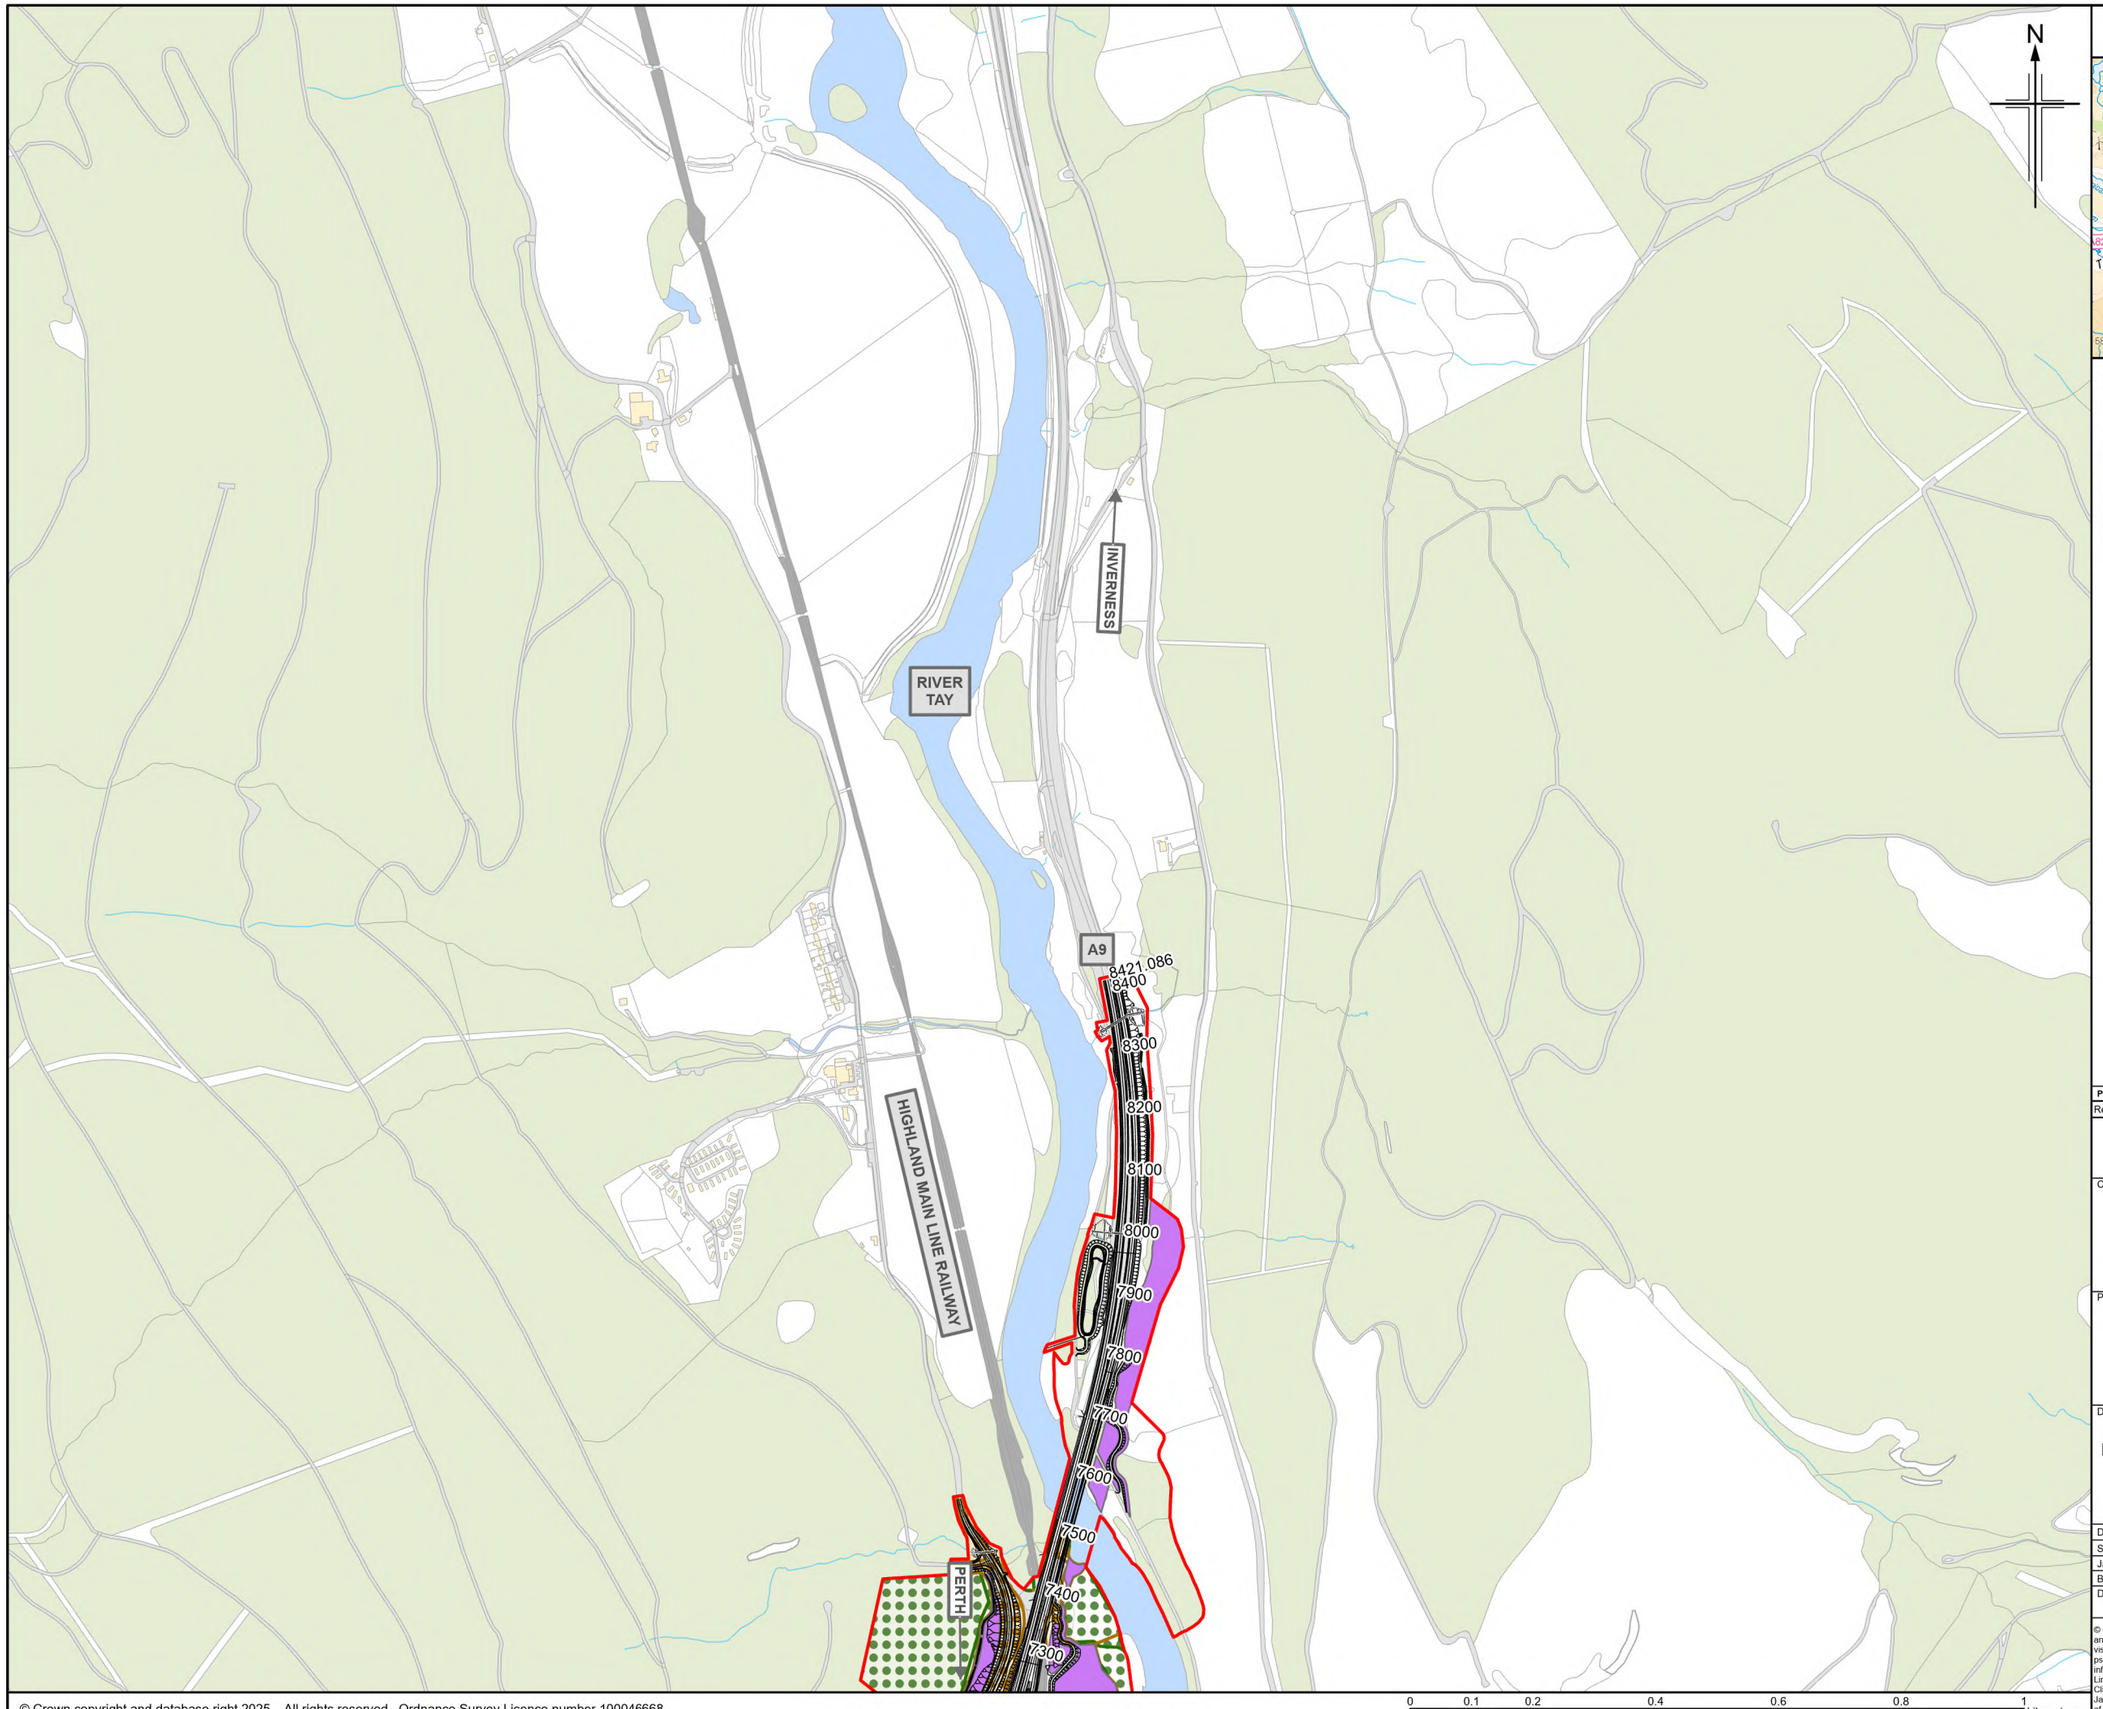

© Crown copyright and database right 2025. All rights reserved. Ordnance Survey Licence number 100046668.

Figure 12.4e

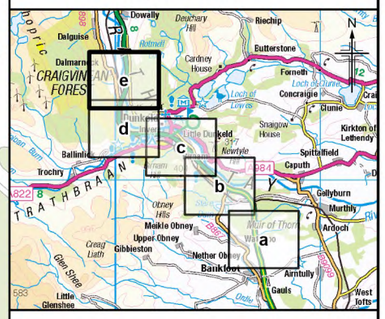

Legend

- Proposed scheme (DMRB Stage 3)
- SuDS
- Boundaries of the Site
- Verified AWI To Be Retained
- Verified AWI To Be Lost
- AWI Compensation Planting

Rev.	Rev. Date	Purpose of revision	Orig/Dwn	Checkd	Rev'd	Apprv'd
P03	MAY 2025	For Stage Approval	LB	FT	GK	EM

Jacobs
95 Bothwell Street, Glasgow, G2 7HX, UK.
Tel: +44(0)141 243 8000
www.jacobs.com

Client: TRANSPORT SCOTLAND / CÒMHDHAIL ALBA

Project: A9 DUALLING – PASS OF BIRNAM TO TAY CROSSING

Drawing title

Environmental Impact Assessment Report
Ancient Woodland Inventory
Loss and Compensation

Sheet 5 of 5

Drawing Status	S4 – For Stage Approval	
Scale	1:10,000 @ A3	DO NOT SCALE
Jacobs No.	B2140002	
BIM No.	A9P02-JAC-EBD-D_ZZZZZ_ZZ-FG-EN-0004	
Drawing number	Figure 12.4e	Rev P03

© Crown copyright 2025. You may re-use this information (excluding logos) free of charge in any format or medium, under the terms of the Open Government Licence. To view this licence, visit http://www.nationalarchives.gov.uk/doc/open-government-licence/ or e-mail: psi@nationalarchives.gsi.gov.uk. Where we have identified any third party copyright information you will need to obtain permission from the copyright holders concerned.
Limitation: This drawing has been prepared on behalf of, and for the exclusive use of Jacobs' Client, and is subject to, and issued in accordance with, the provisions of the contract between Jacobs and the Client. Jacobs accepts no liability or responsibility whatsoever for, or in respect of, any use of, or reliance upon, this drawing by any third party.