
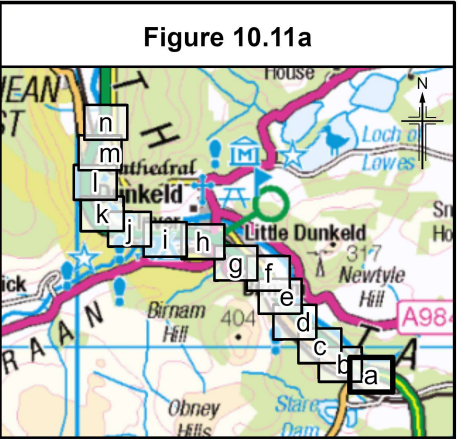


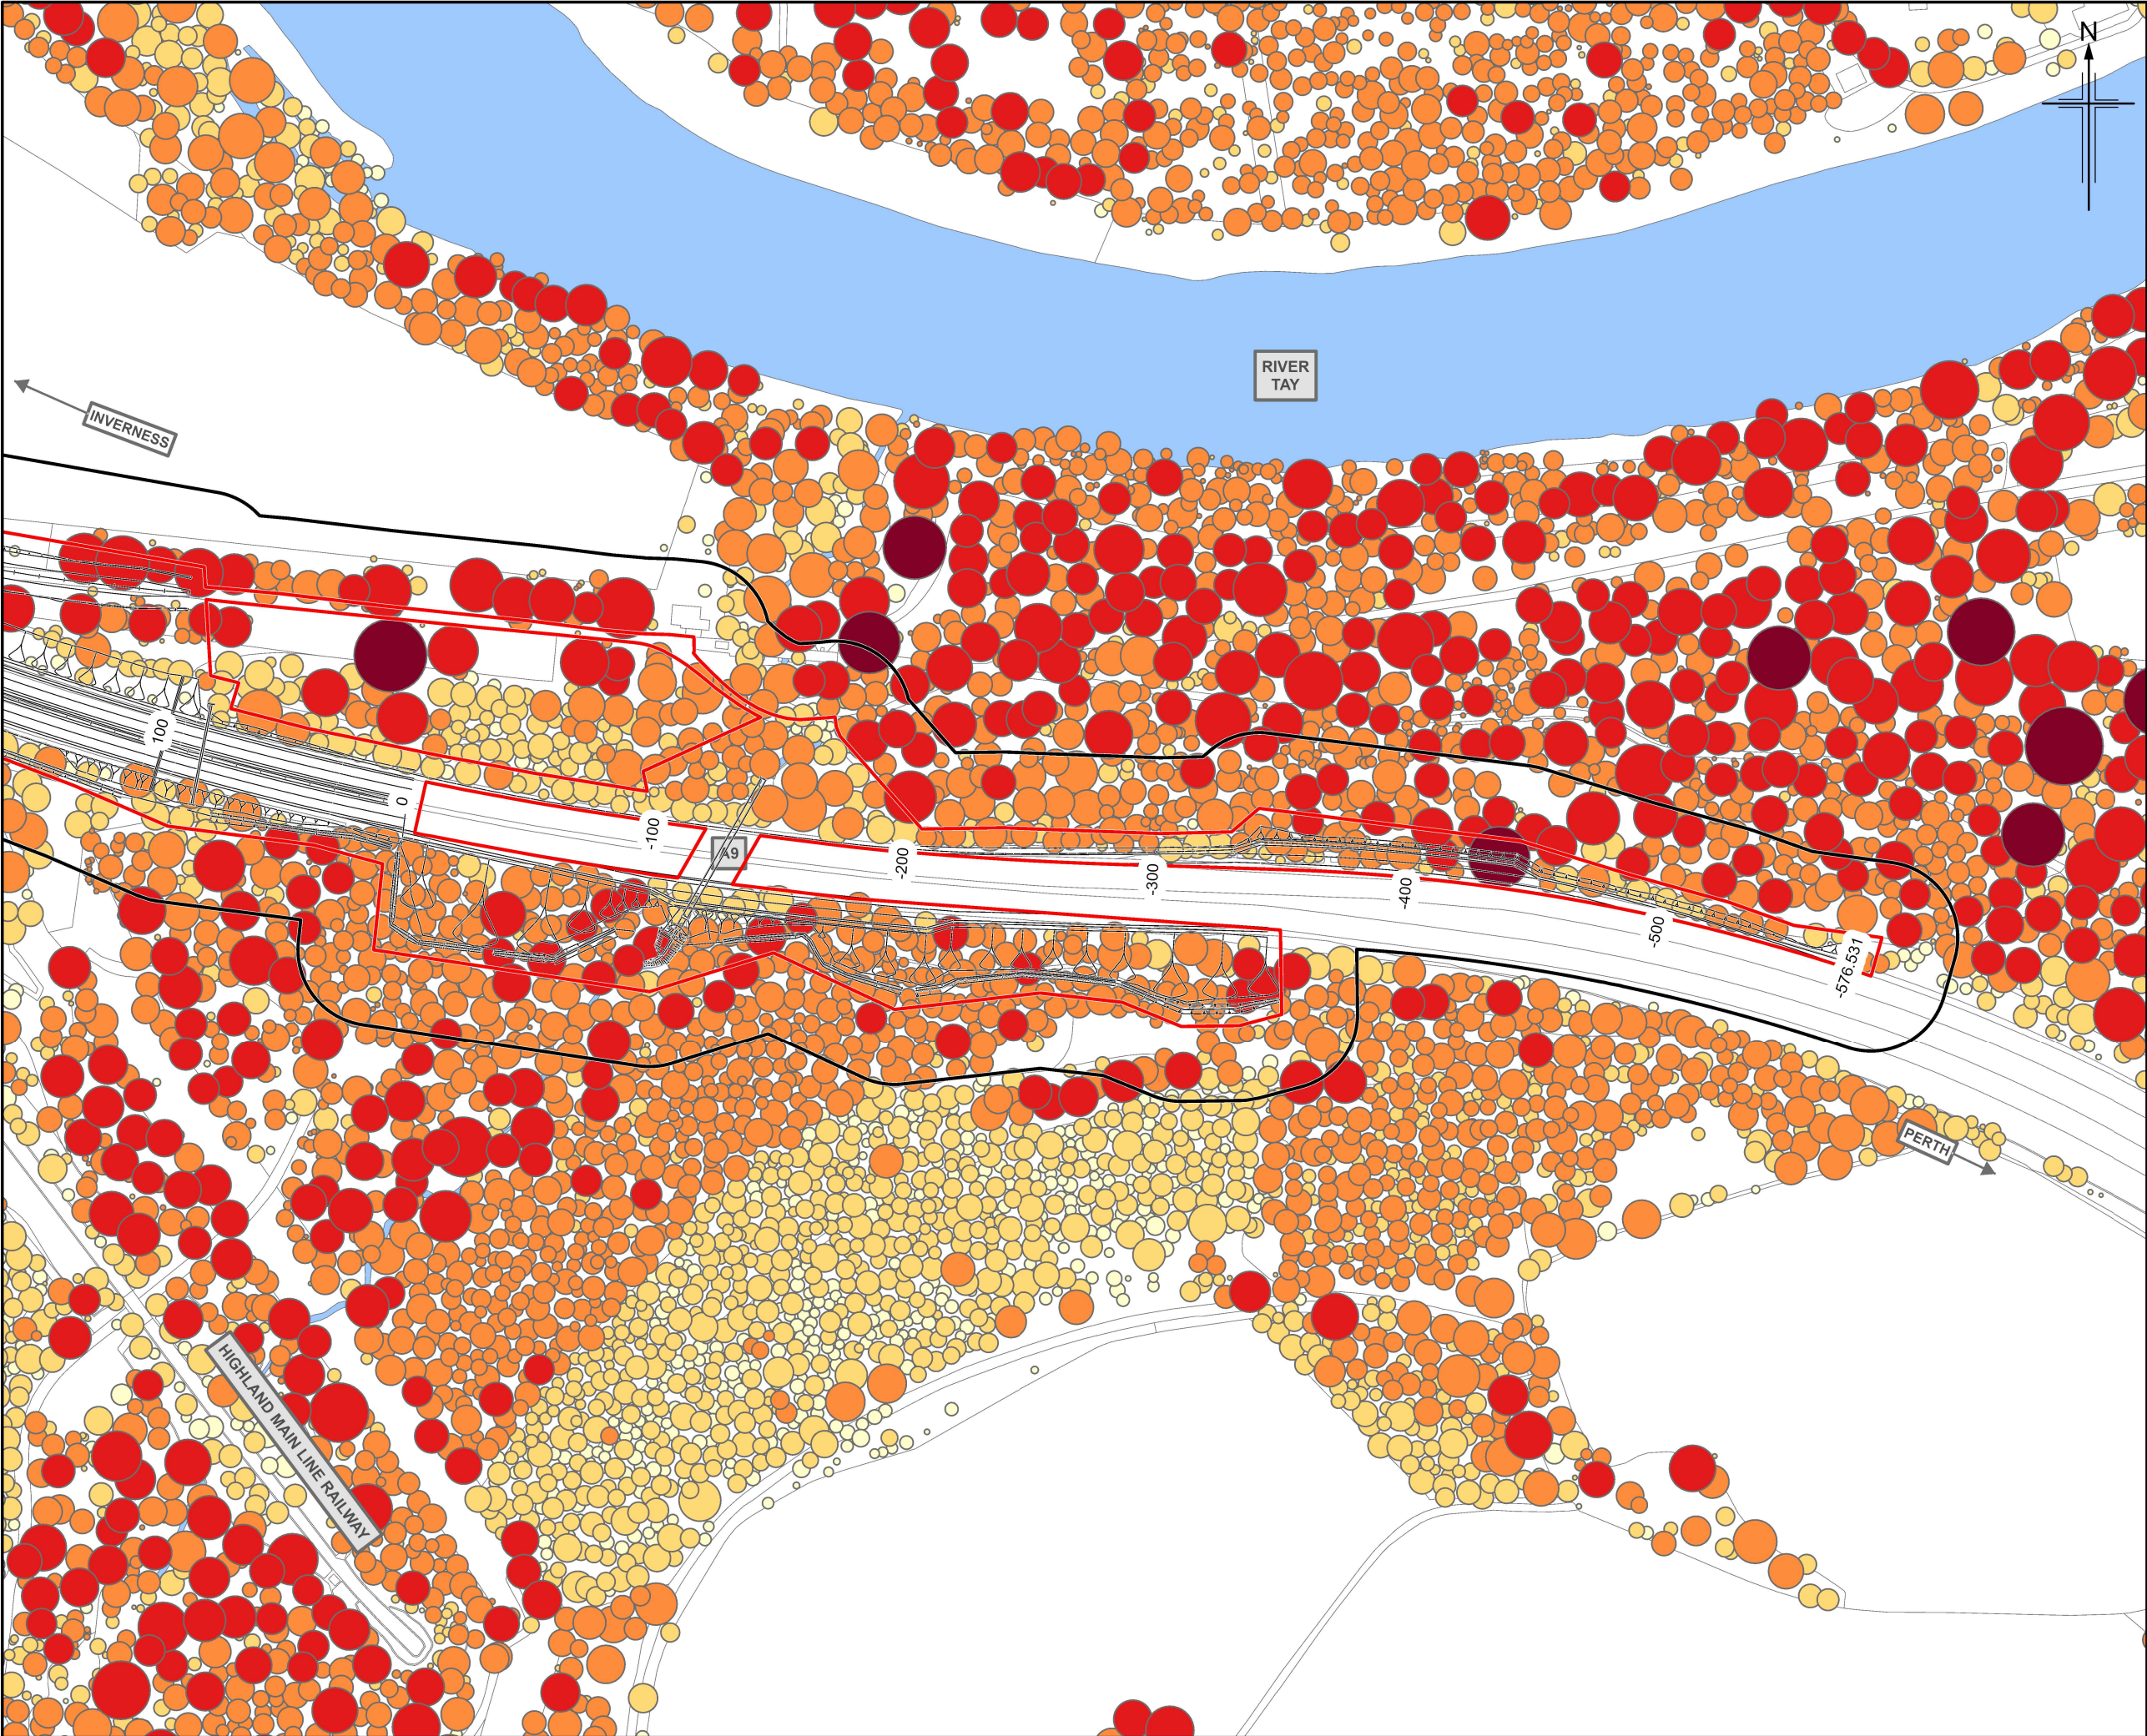

Legend

- ★ Veteran Trees (confirmed by site survey)
- Category A Trees
- ▭ Boundaries of the Site
- ▭ Compulsory Purchase Order (30m Buffer)

Tree Accumulated Weighting

- 1 (Yellow)
- 2 (Light Orange)
- 3 (Orange)
- 4 (Red)
- 5 (Dark Red)

P03	MAY 2025	For Stage Approval	HCH	PS	GK	EM
Rev.	Rev. Date	Purpose of revision	Orig/Dwn	Checkd	Rev'd	Apprv'd

Jacobs
95 Bothwell Street, Glasgow, G2 7HX, UK.
Tel: +44(0)141 243 8000
www.jacobs.com

Client

Project


Drawing title



**Environmental Impact Assessment Report
Trees by Combined Weighting
and Significant Trees**

Sheet 1 of 14

Drawing Status	S4 - For Stage Approval	DO NOT SCALE
Scale	1:2,500 @ A3	
Jacobs No.	B2140002	
BIM No.	A9P02-JAC-ELS-D_ZZZZZ_ZZ-FG-EN-0028	
Drawing number	Figure 10.11a	Rev P03

© Crown copyright 2025. You may re-use this information (excluding logos) free of charge in any format or medium, under the terms of the Open Government Licence. To view this licence, visit <http://www.nationalarchives.gov.uk/doc/open-government-licence/> or e-mail: psi@nationalarchives.gsi.gov.uk. Where we have identified any third party copyright information you will need to obtain permission from the copyright holders concerned. Limitation: This drawing has been prepared on behalf of, and for the exclusive use of Jacobs' Client, and is subject to, and issued in accordance with, the provisions of the contract between Jacobs and the Client. Jacobs accepts no liability or responsibility whatsoever for, or in respect of, any use of, or reliance upon, this drawing by any third party.

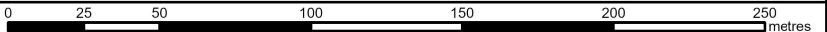

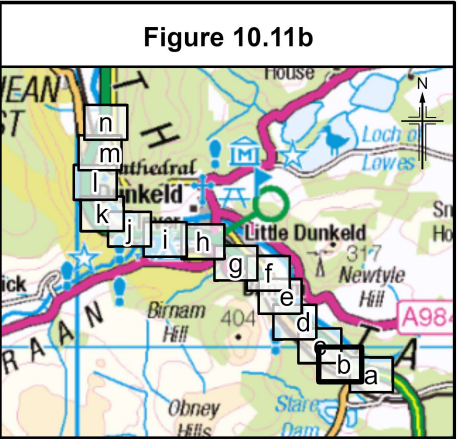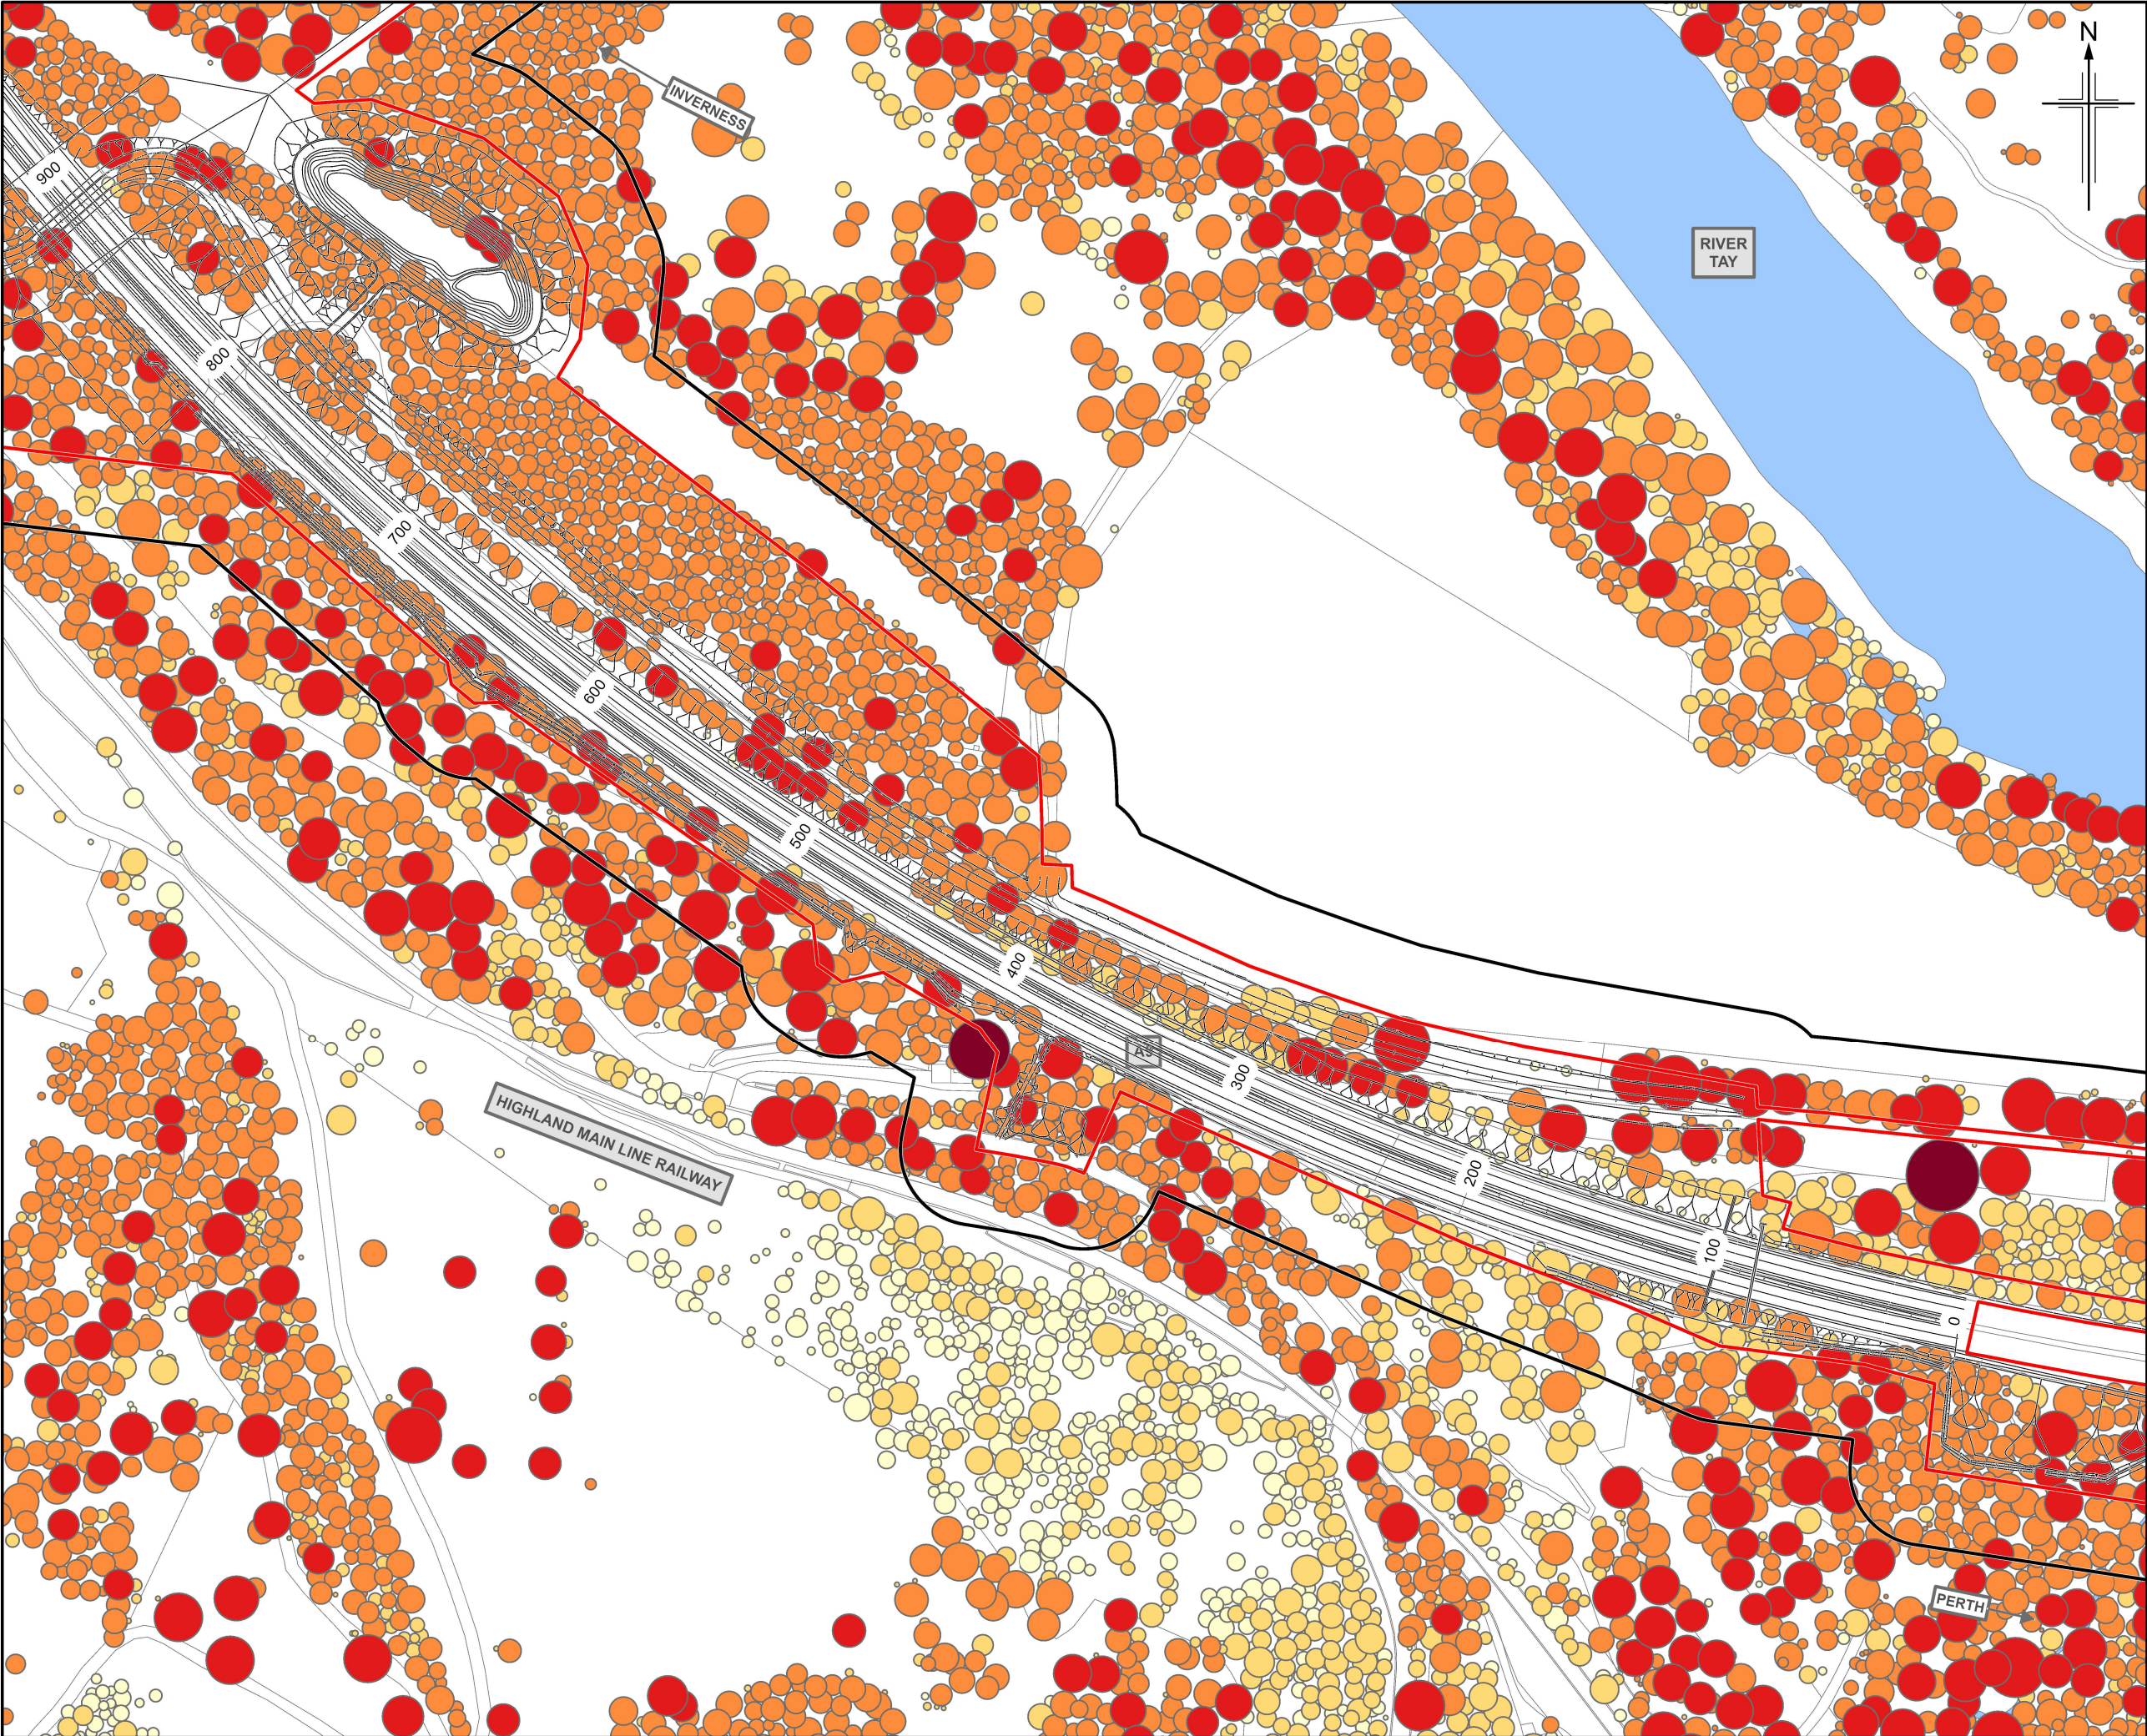

Legend

- ★ Veteran Trees (confirmed by site survey)
- Category A Trees
- ▭ Boundaries of the Site
- ▭ Compulsory Purchase Order (30m Buffer)

Tree Accumulated Weighting

- 1 (Yellow)
- 2 (Light Orange)
- 3 (Orange)
- 4 (Red)
- 5 (Dark Red)

P03	MAY 2025	For Stage Approval	HCH	PS	GK	EM
Rev.	Rev. Date	Purpose of revision	Orig/Dwn	Checkd	Rev'd	Apprv'd

Jacobs
95 Bonhill Street, Glasgow, G2 7NA, UK.
Tel: +44(0)141 243 8000
www.jacobs.com



Client:

Project:

Drawing title: **Environmental Impact Assessment Report
Trees by Combined Weighting
and Significant Trees**

Sheet 2 of 14

Drawing Status	S4 - For Stage Approval
Scale	1:2,500 @ A3 DO NOT SCALE
Jacobs No.	B2140002
BIM No.	A9P02-JAC-ELS-D_ZZZZZ_ZZ-FG-EN-0028
Drawing number	Figure 10.11b
Rev	P03

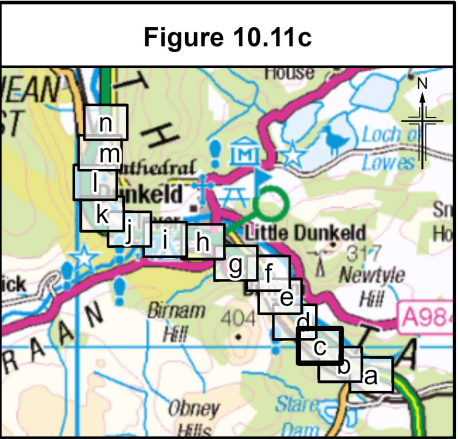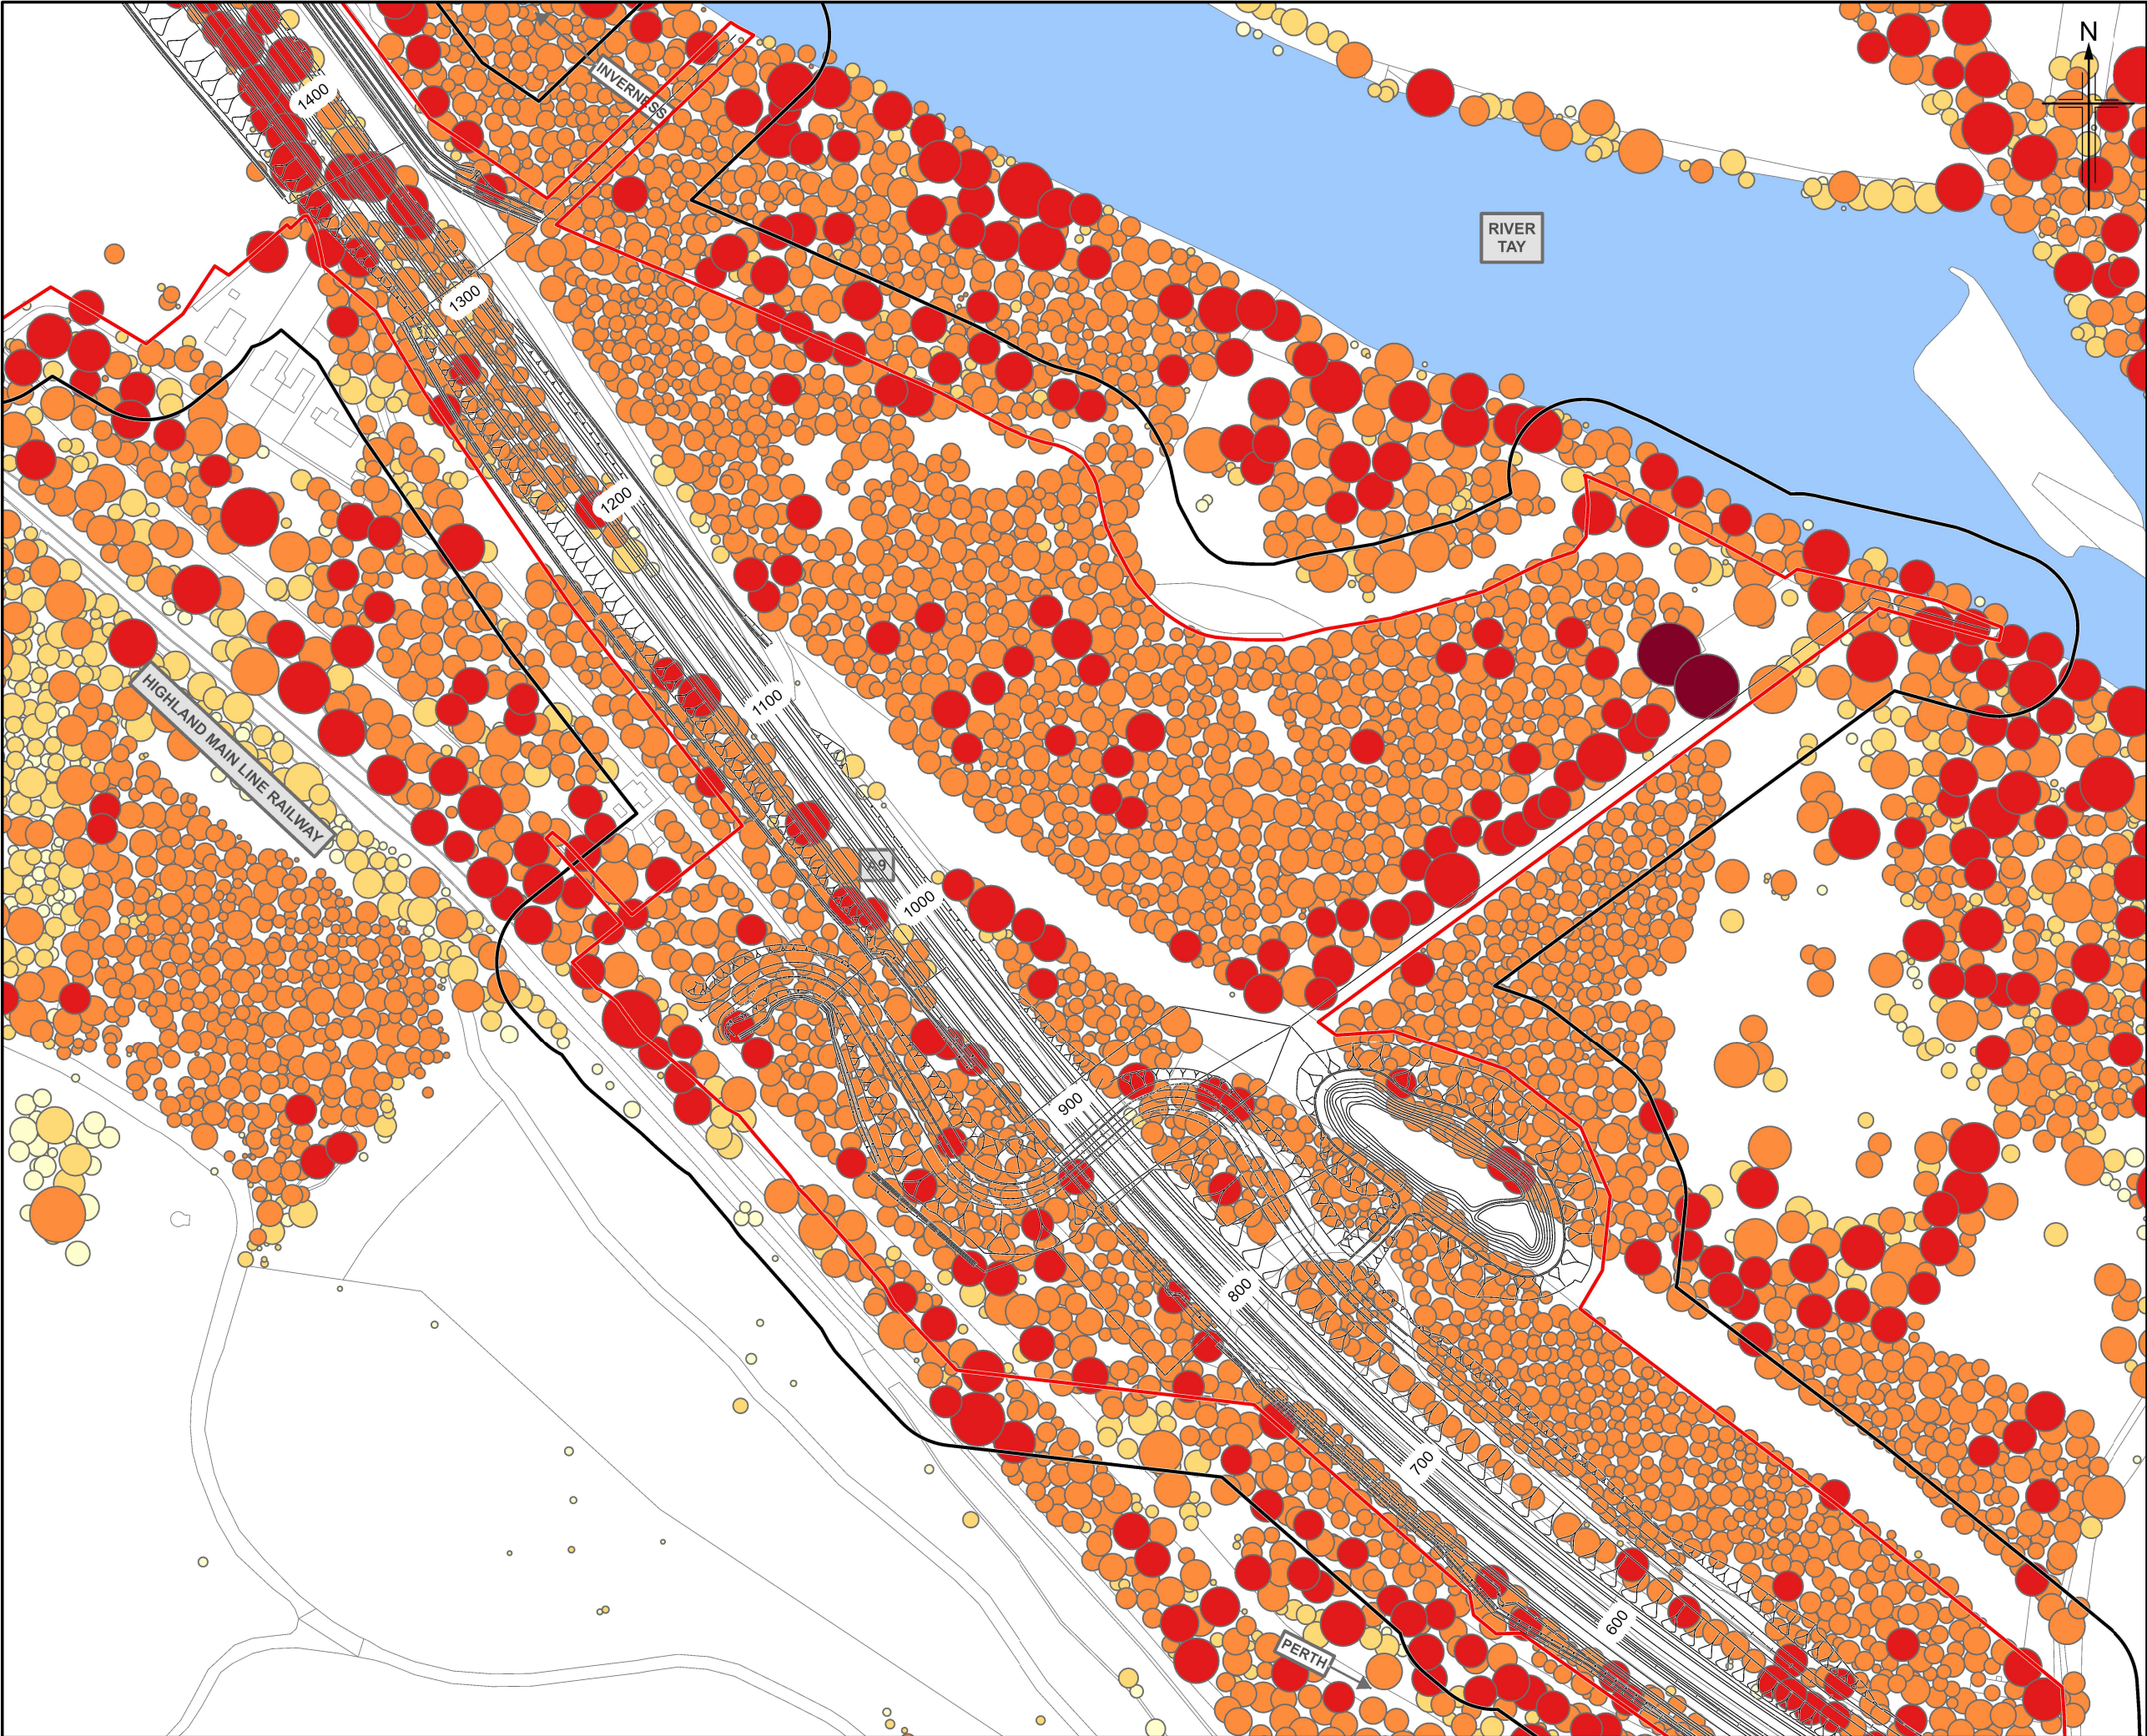



Legend

- ★ Veteran Trees (confirmed by site survey)
- Category A Trees
- ▭ Boundaries of the Site
- ▭ Compulsory Purchase Order (30m Buffer)

Tree Accumulated Weighting

- 1 (Yellow)
- 2 (Light Orange)
- 3 (Orange)
- 4 (Red)
- 5 (Dark Red/Purple)

P03	MAY 2025	For Stage Approval	HCH	PS	GK	EM
Rev.	Rev. Date	Purpose of revision	Orig/Dwn	Checkd	Rev'd	Apprv'd
Jacobs 95 Bolnisi Street, Glasgow, G2 7HX, UK. Tel: +44(0)141 243 8000 www.jacobs.com						
Client		 TRANSPORT SCOTLAND CORNHILL ALBA				
Project		 A9 DUALLING PASS OF BIRNAM TO TAY CROSSING				
Drawing title		Environmental Impact Assessment Report Trees by Combined Weighting and Significant Trees Sheet 3 of 14				
Drawing Status		S4 - For Stage Approval				
Scale		1:2,500 @ A3		DO NOT SCALE		
Jacobs No.		B2140002				
BIM No.		A9P02-JAC-ELS-D_ZZZZZ_ZZ-FG-EN-0028				
Drawing number		Figure 10.11c			Rev P03	

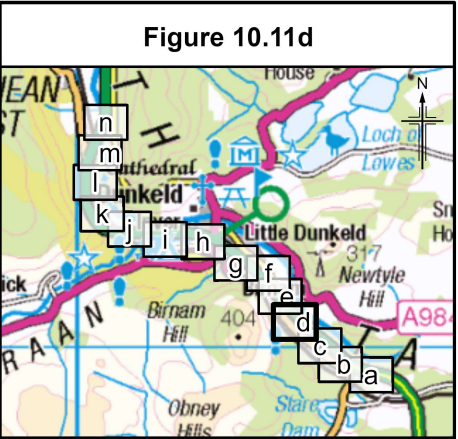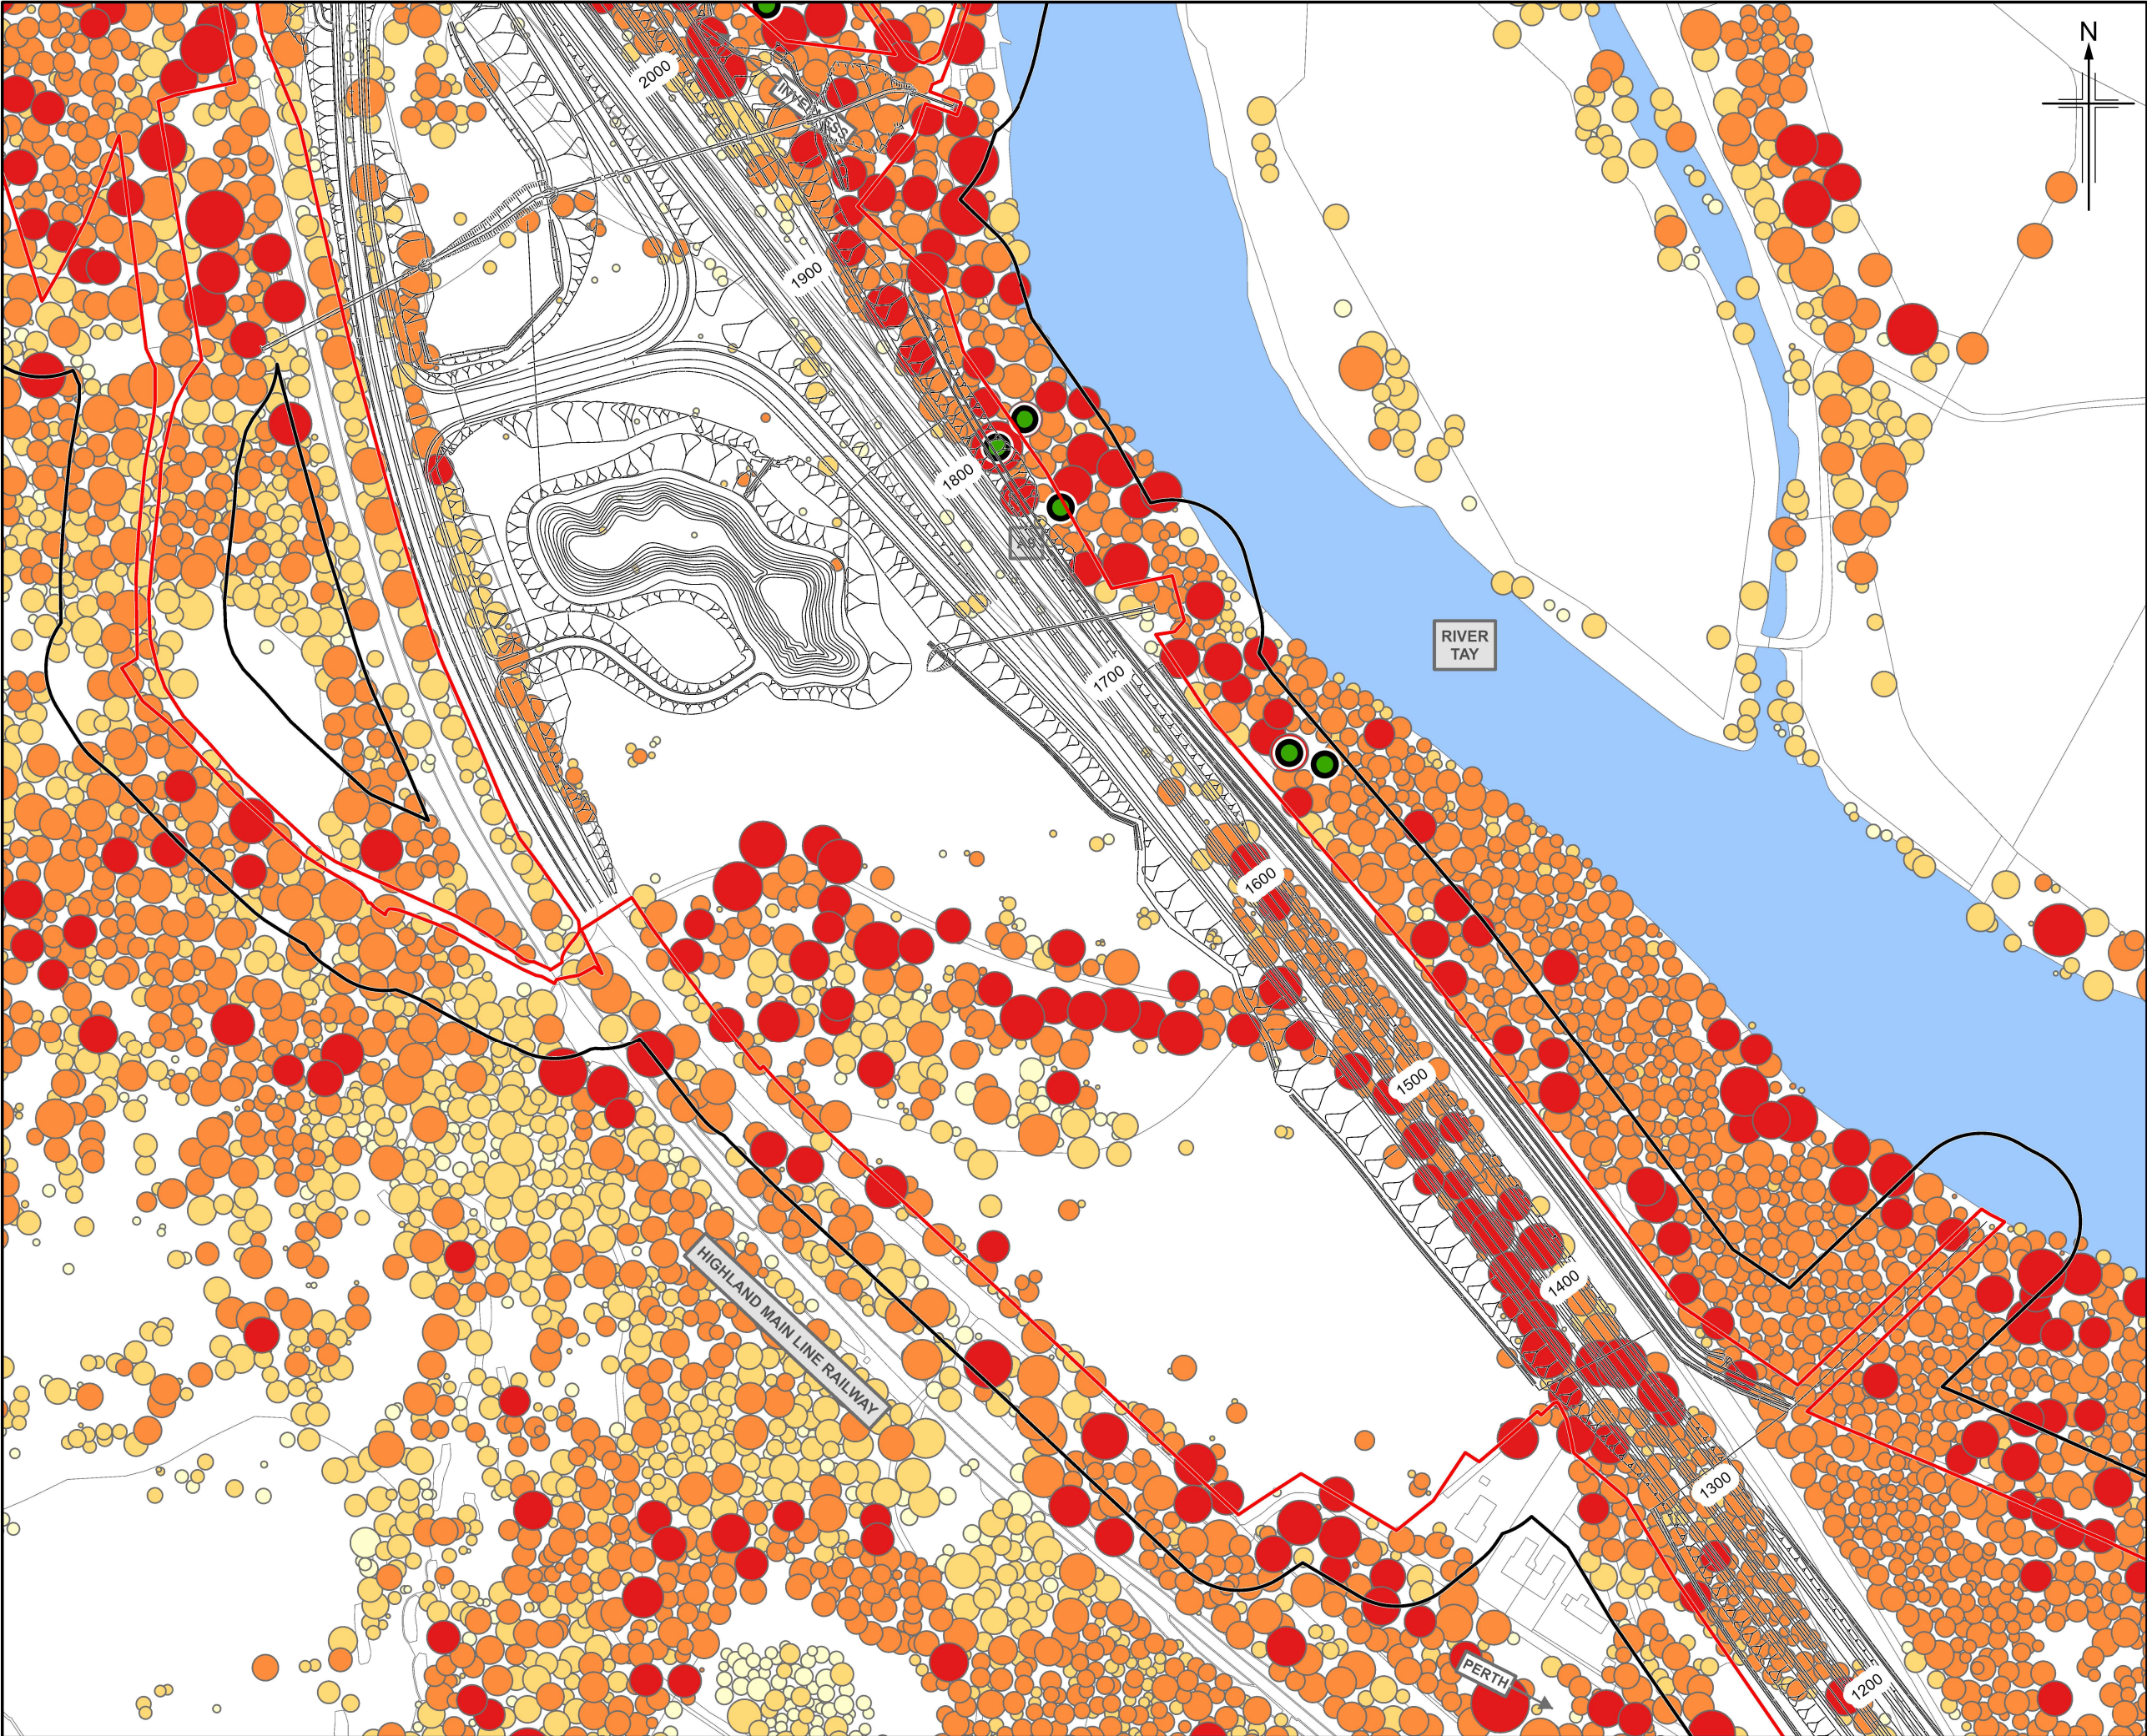

- Legend**
- ★ Veteran Trees (confirmed by site survey)
 - Category A Trees
 - ▭ Boundaries of the Site
 - ▭ Compulsory Purchase Order (30m Buffer)
- Tree Accumulated Weighting**
- 1 (Yellow)
 - 2 (Light Orange)
 - 3 (Orange)
 - 4 (Red)
 - 5 (Dark Red)

P03	MAY 2025	For Stage Approval	HCH	PS	GK	EM
Rev.	Rev. Date	Purpose of revision	Orig/Dwn	Checkd	Rev'd	Apprv'd

Jacobs
95 Bothwell Street, Glasgow, G2 7HX, UK.
Tel: +44(0)141 243 8000
www.jacobs.com



**Environmental Impact Assessment Report
Trees by Combined Weighting
and Significant Trees**

Sheet 4 of 14

Drawing Status	S4 - For Stage Approval	
Scale	1:2,500 @ A3	DO NOT SCALE
Jacobs No.	B2140002	
BIM No.	A9P02-JAC-ELS-D_ZZZZZ_ZZ-FG-EN-0028	
Drawing number	Figure 10.11d	Rev P03

© Crown copyright 2025. You may re-use this information (excluding logos) free of charge in any format or medium, under the terms of the Open Government Licence. To view this licence, visit <http://www.nationalarchives.gov.uk/doc/open-government-licence/> or e-mail: psi@nationalarchives.gsi.gov.uk. Where we have identified any third party copyright information you will need to obtain permission from the copyright holders concerned. Limitation: This drawing has been prepared on behalf of, and for the exclusive use of Jacobs' Client, and is subject to, and issued in accordance with, the provisions of the contract between Jacobs and the Client. Jacobs accepts no liability or responsibility whatsoever for, or in respect of, any use of, or reliance upon, this drawing by any third party.

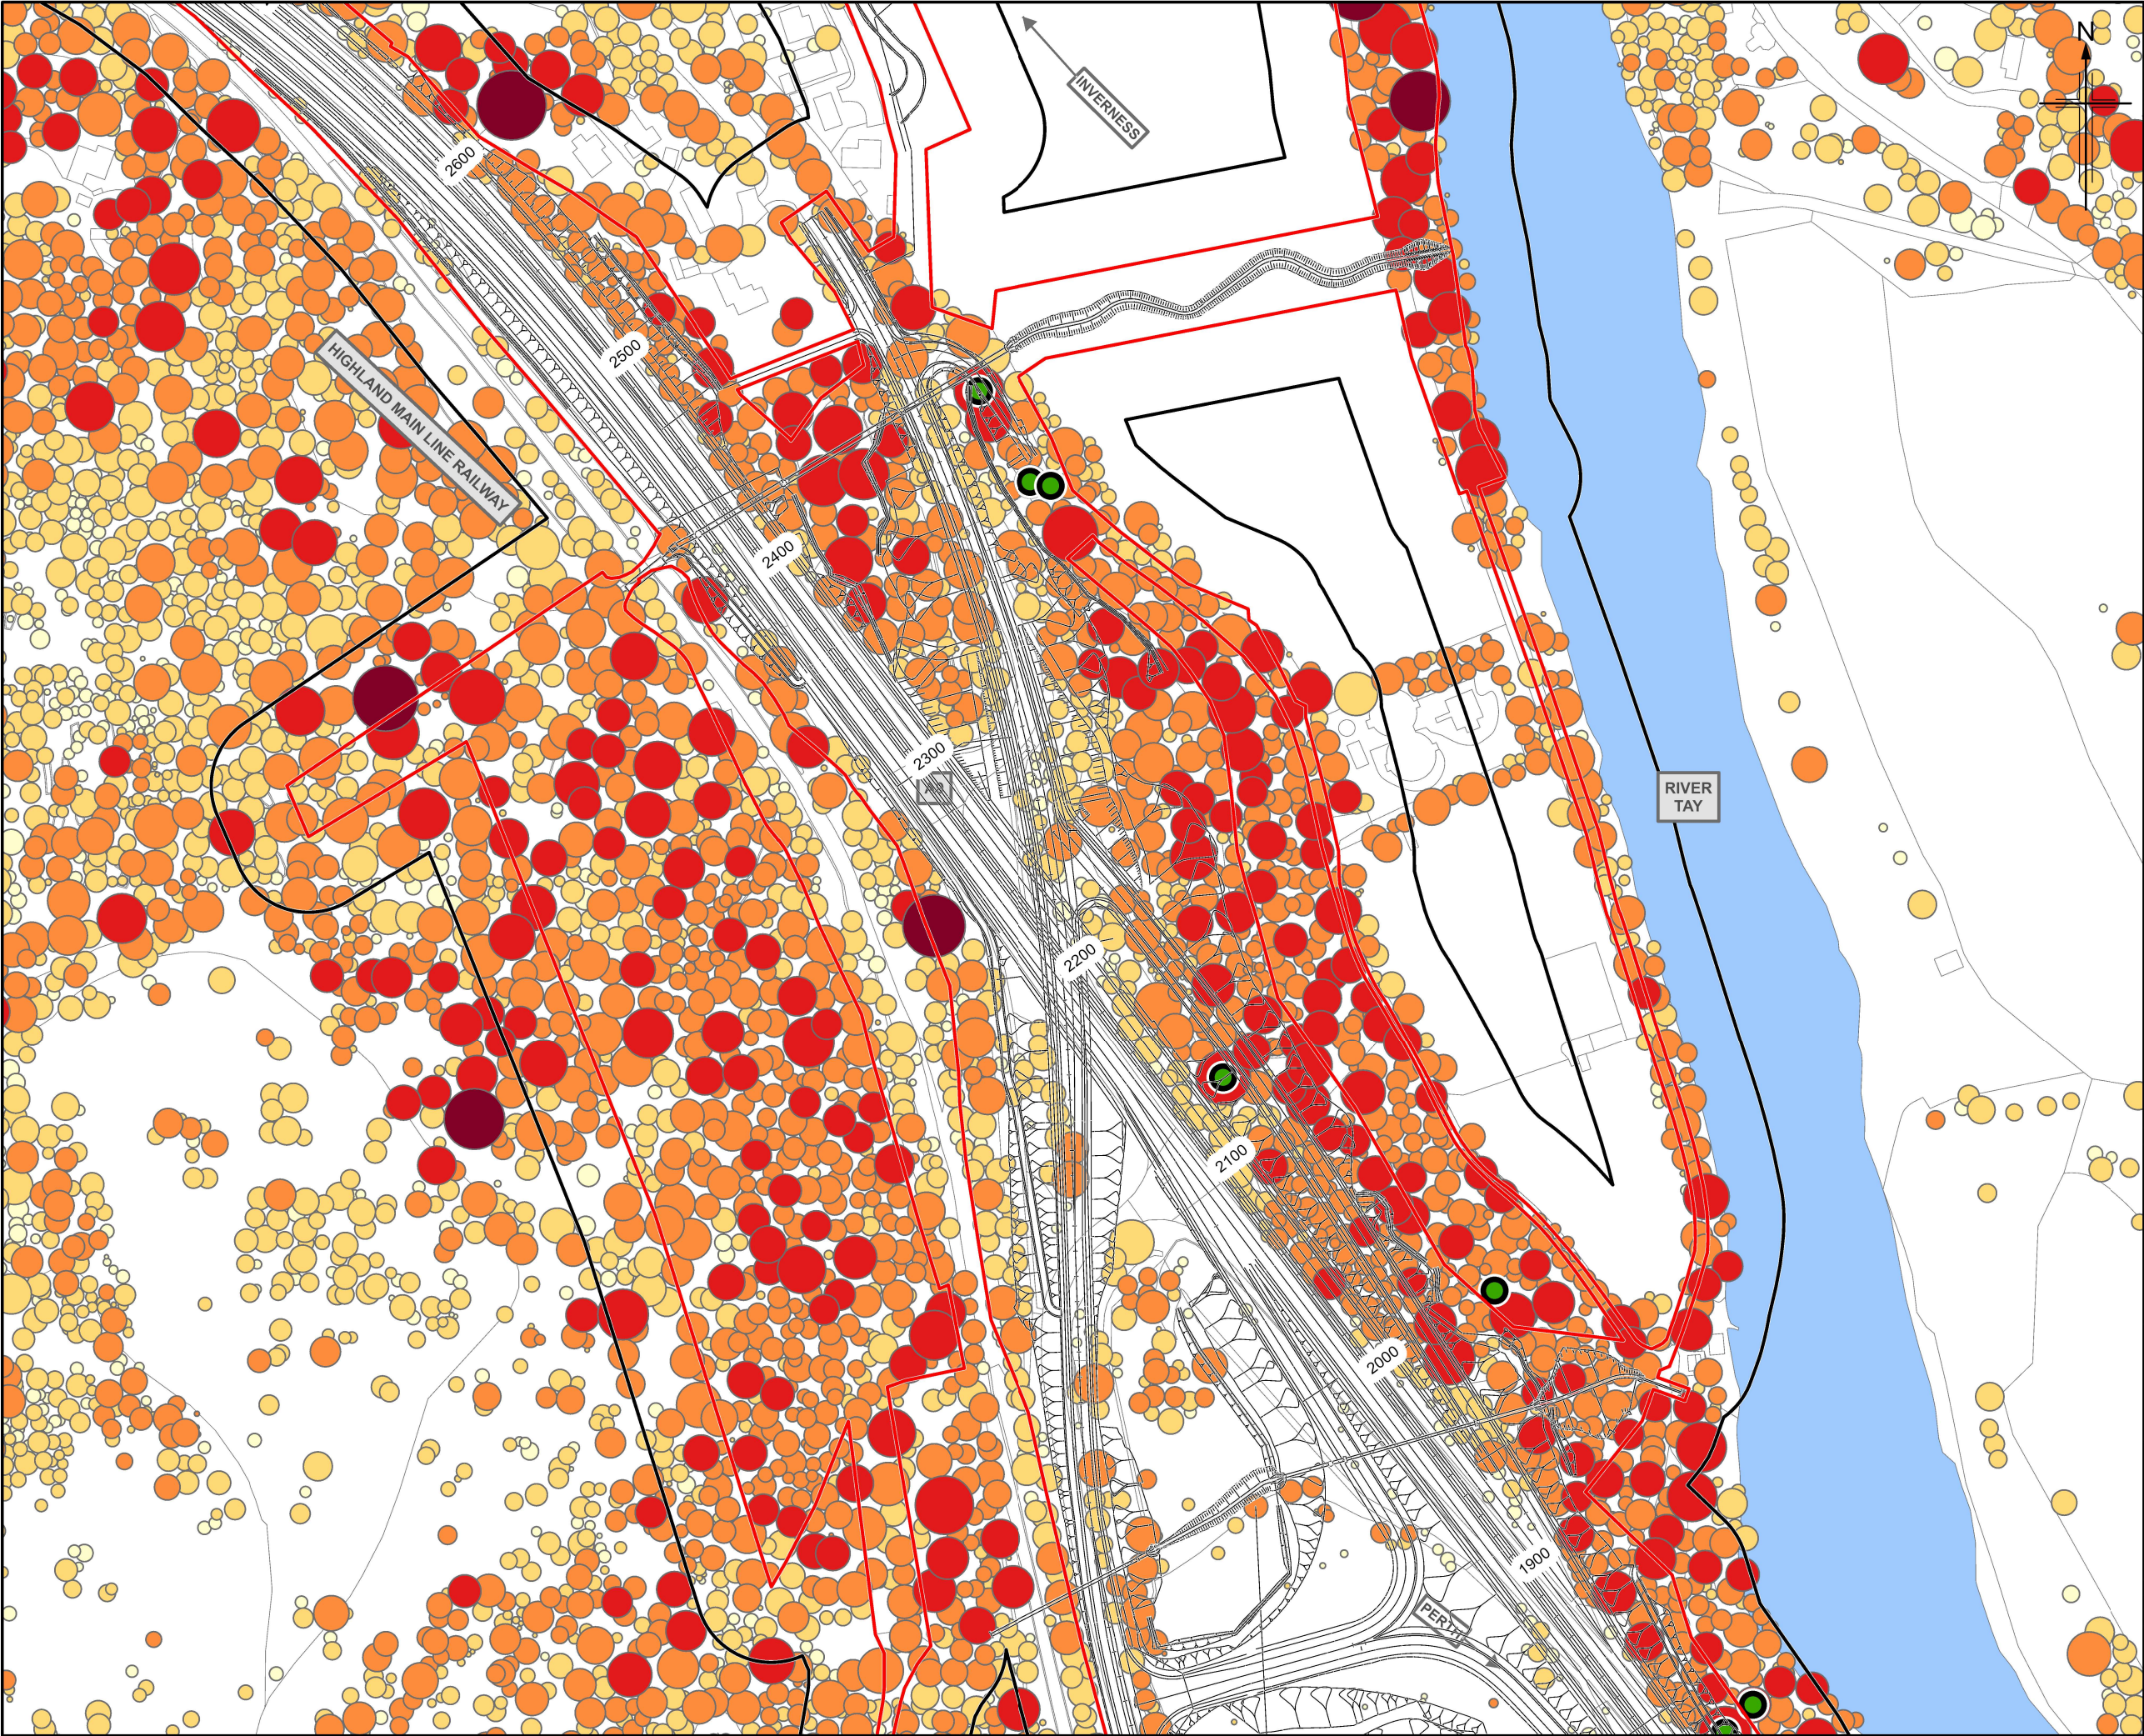


Figure 10.11e

Legend

- Veteran Trees (confirmed by site survey)
- Category A Trees
- Boundaries of the Site
- Compulsory Purchase Order (30m Buffer)

Tree Accumulated Weighting

- 1
- 2
- 3
- 4
- 5

P03	MAY 2025	For Stage Approval	HCH	PS	GK	EM
Rev.	Rev. Date	Purpose of revision	Orig/Dwn	Checkd	Rev'd	Appr'd
95 Botolph Claydon Street, Glasgow, G2 7HX, UK. Tel: +44(0)141 243 8000 www.jacobs.com						
Client						
TRANSPORT SCOTLAND CORPORATE ALBA						
Project						
A9 DUALLING PASS OF BIRNAM TO TAY CROSSING						
Drawing title						
Environmental Impact Assessment Report Trees by Combined Weighting and Significant Trees						
Sheet 5 of 14						
Drawing Status						
Scale						
Jacobs No.						
BIM No.						
Drawing number						
Rev						

© Crown copyright and database right 2025. All rights reserved. Ordnance Survey Licence number 100046668.

0 25 50 100 150 200 250 metres

Information: This drawing has been prepared on behalf of, and for the exclusive use of, the Client, and is subject to, and issued in accordance with, the provisions of the contract between Jacobs and the Client. Jacobs accepts no liability or responsibility whatsoever for, or in respect of, any use of, or reliance upon, this drawing by any third party.

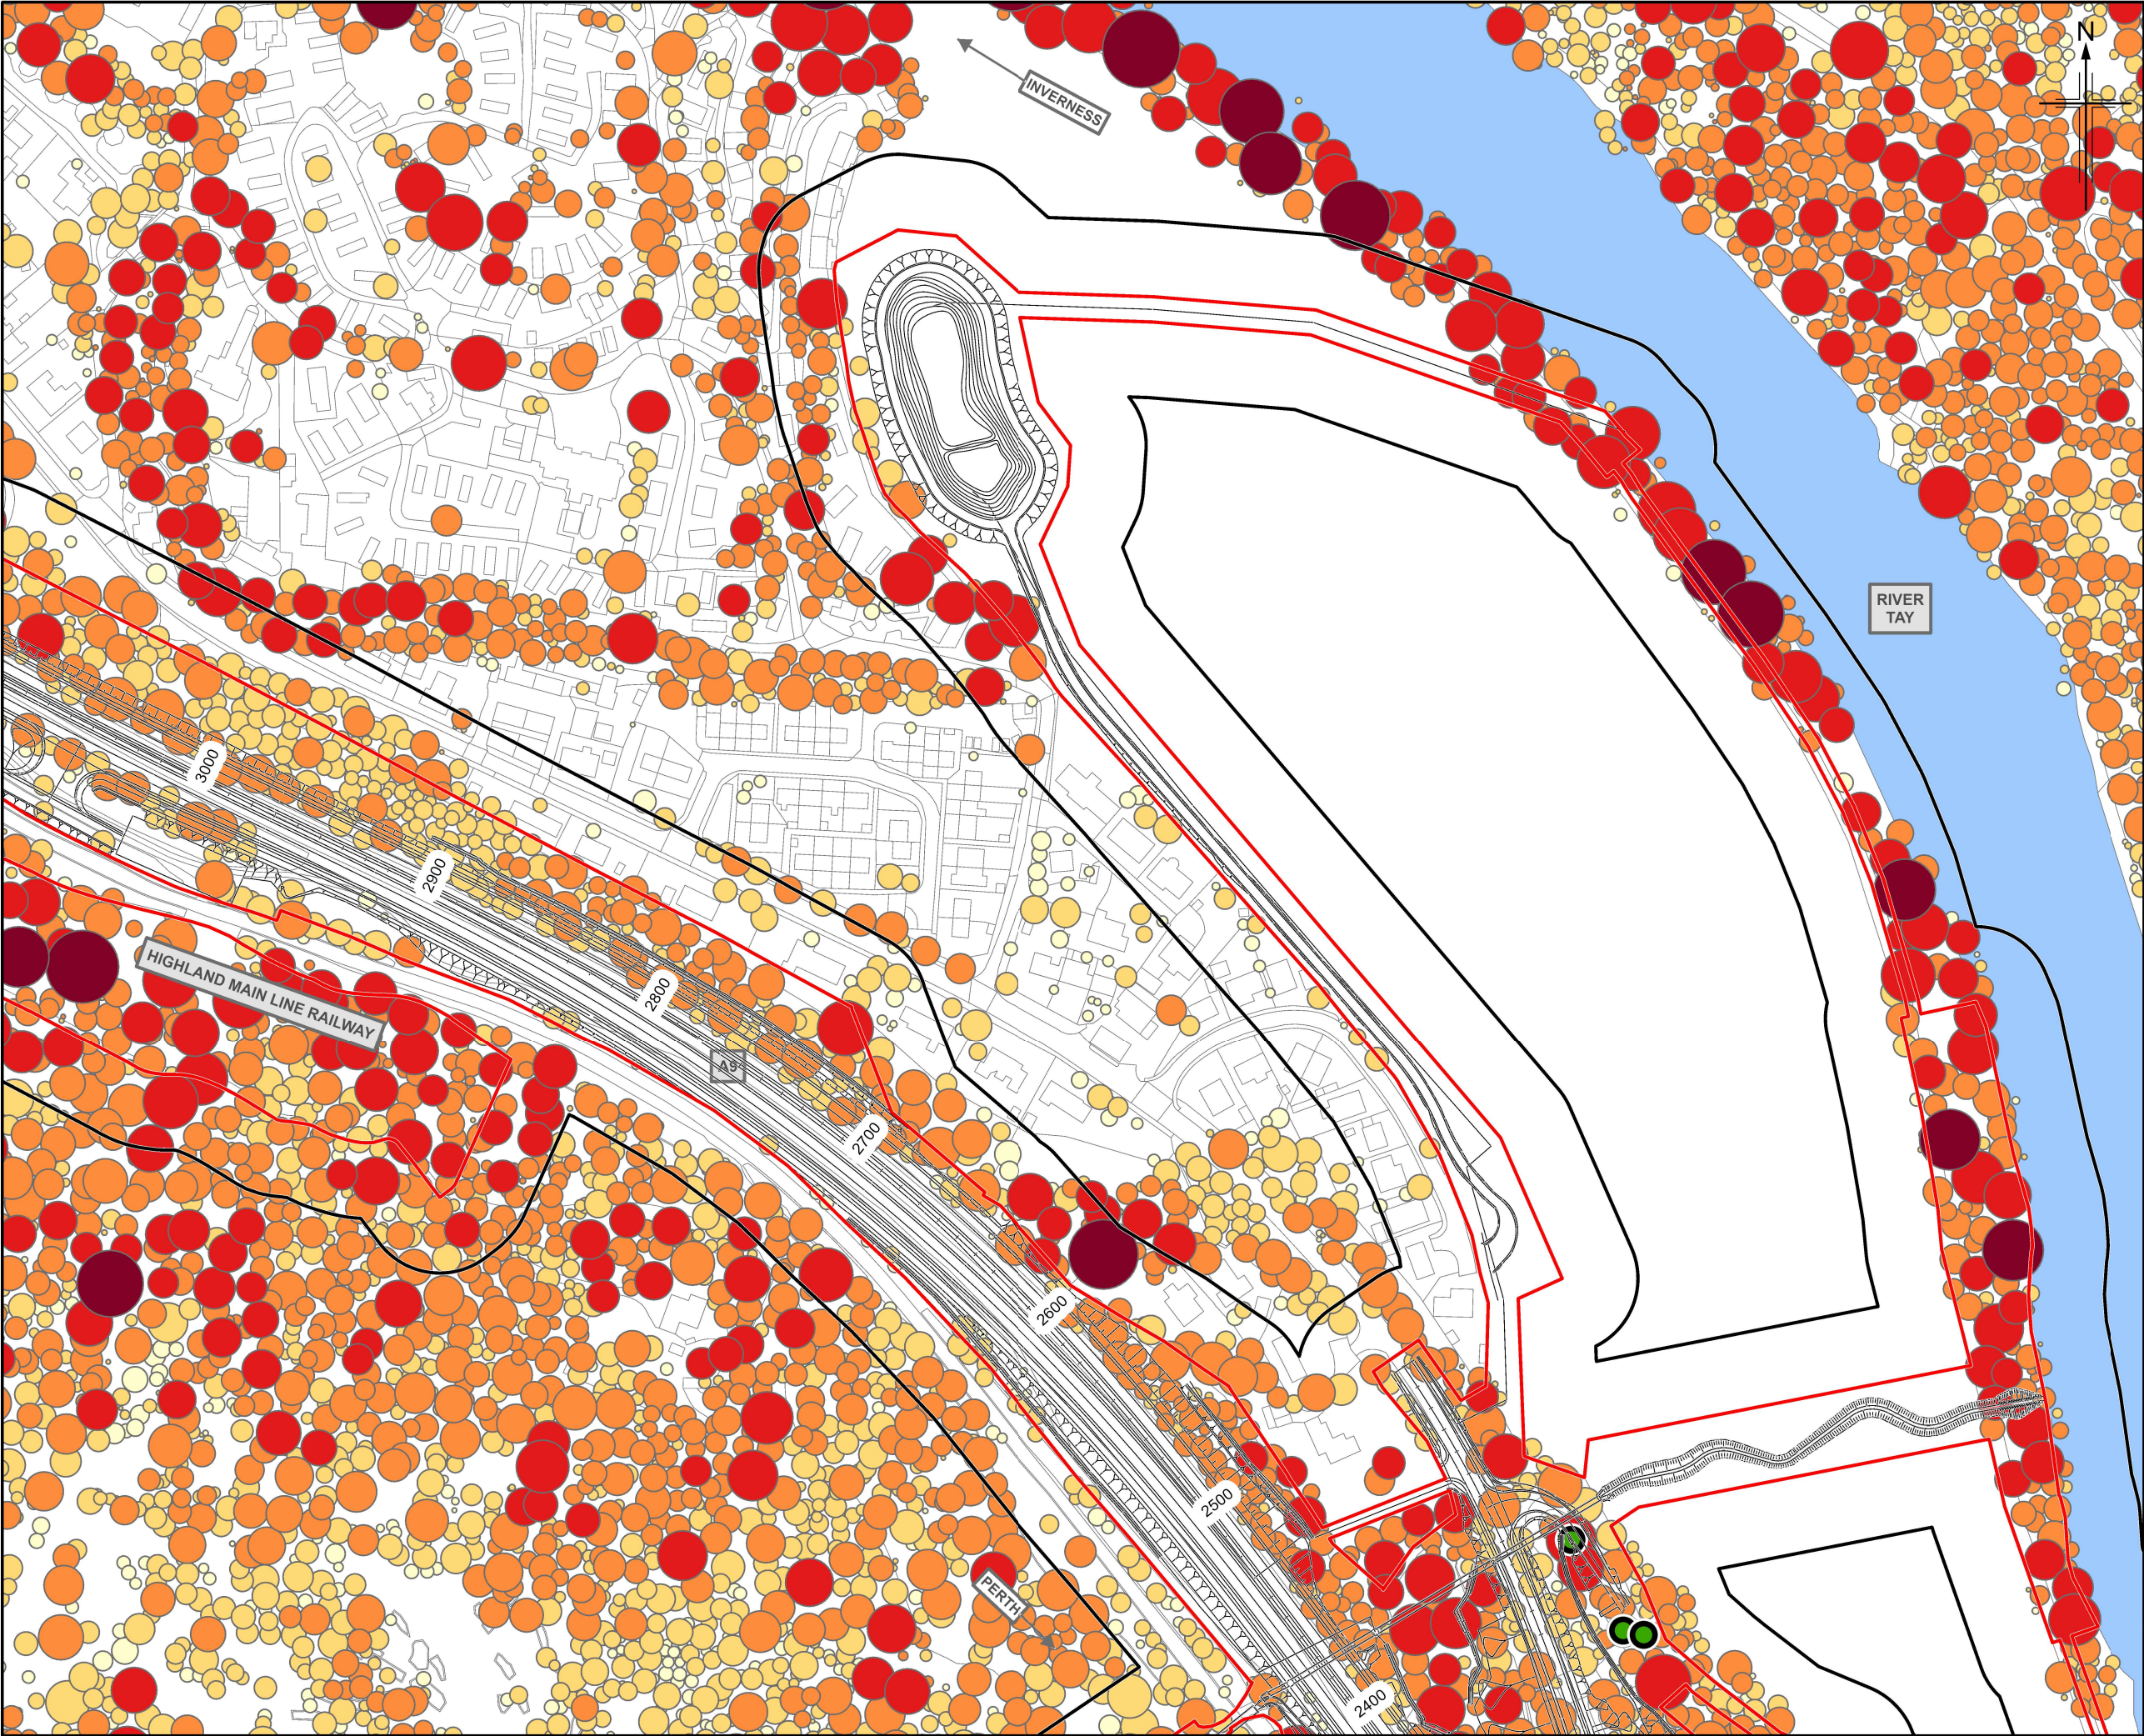


Figure 10.11f

Legend


- Veteran Trees (confirmed by site survey)
- Category A Trees
- Boundaries of the Site
- Compulsory Purchase Order (30m Buffer)



Tree Accumulated Weighting

- 1
- 2
- 3
- 4
- 5

P03	MAY 2025	For Stage Approval		HCH	PS	GK	EM
Rev.	Rev. Date	Purpose of revision	Orig/Dwn	Checkd	Rev'd	Apprv'd	
Jacobs 95 Balmoral Street, Glasgow, G2 7HX, UK. Tel: +44(0)141 243 8000 www.jacobs.com							
Client							
Project							
Drawing title Environmental Impact Assessment Report Trees by Combined Weighting and Significant Trees Sheet 6 of 14							
Drawing Status		S4 - For Stage Approval					
Scale		1:2,500		@ A3		DO NOT SCALE	
Jacobs No.		B2140002					
BIM No.		A9P02-JAC-ELS-D_ZZZZZ_ZZ-FG-EN-0028					
Drawing number		Figure 10.11f					Rev P03

© Crown copyright 2025. You may re-use this information (excluding logos) free of charge in any format or medium, under the terms of the Open Government Licence. To view this licence, visit <http://www.nationalarchives.gov.uk/doc/open-government-licence/> or e-mail: psi@nationalarchives.gsi.gov.uk. Where we have identified any third party copyright information you will need to obtain permission from the copyright holders concerned.
Limitation: This drawing has been prepared on behalf of, and for the exclusive use of Jacobs' Client, and is subject to, and issued in accordance with, the provisions of the contract between Jacobs and the Client. Jacobs accepts no liability or responsibility whatsoever for, or in respect of, any use of, or reliance upon, this drawing by any third party.

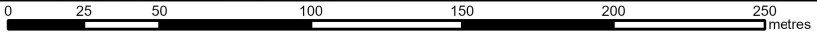

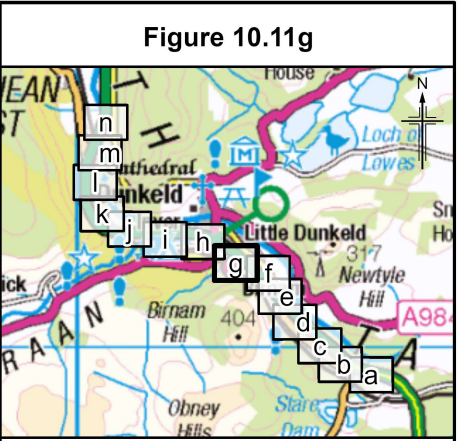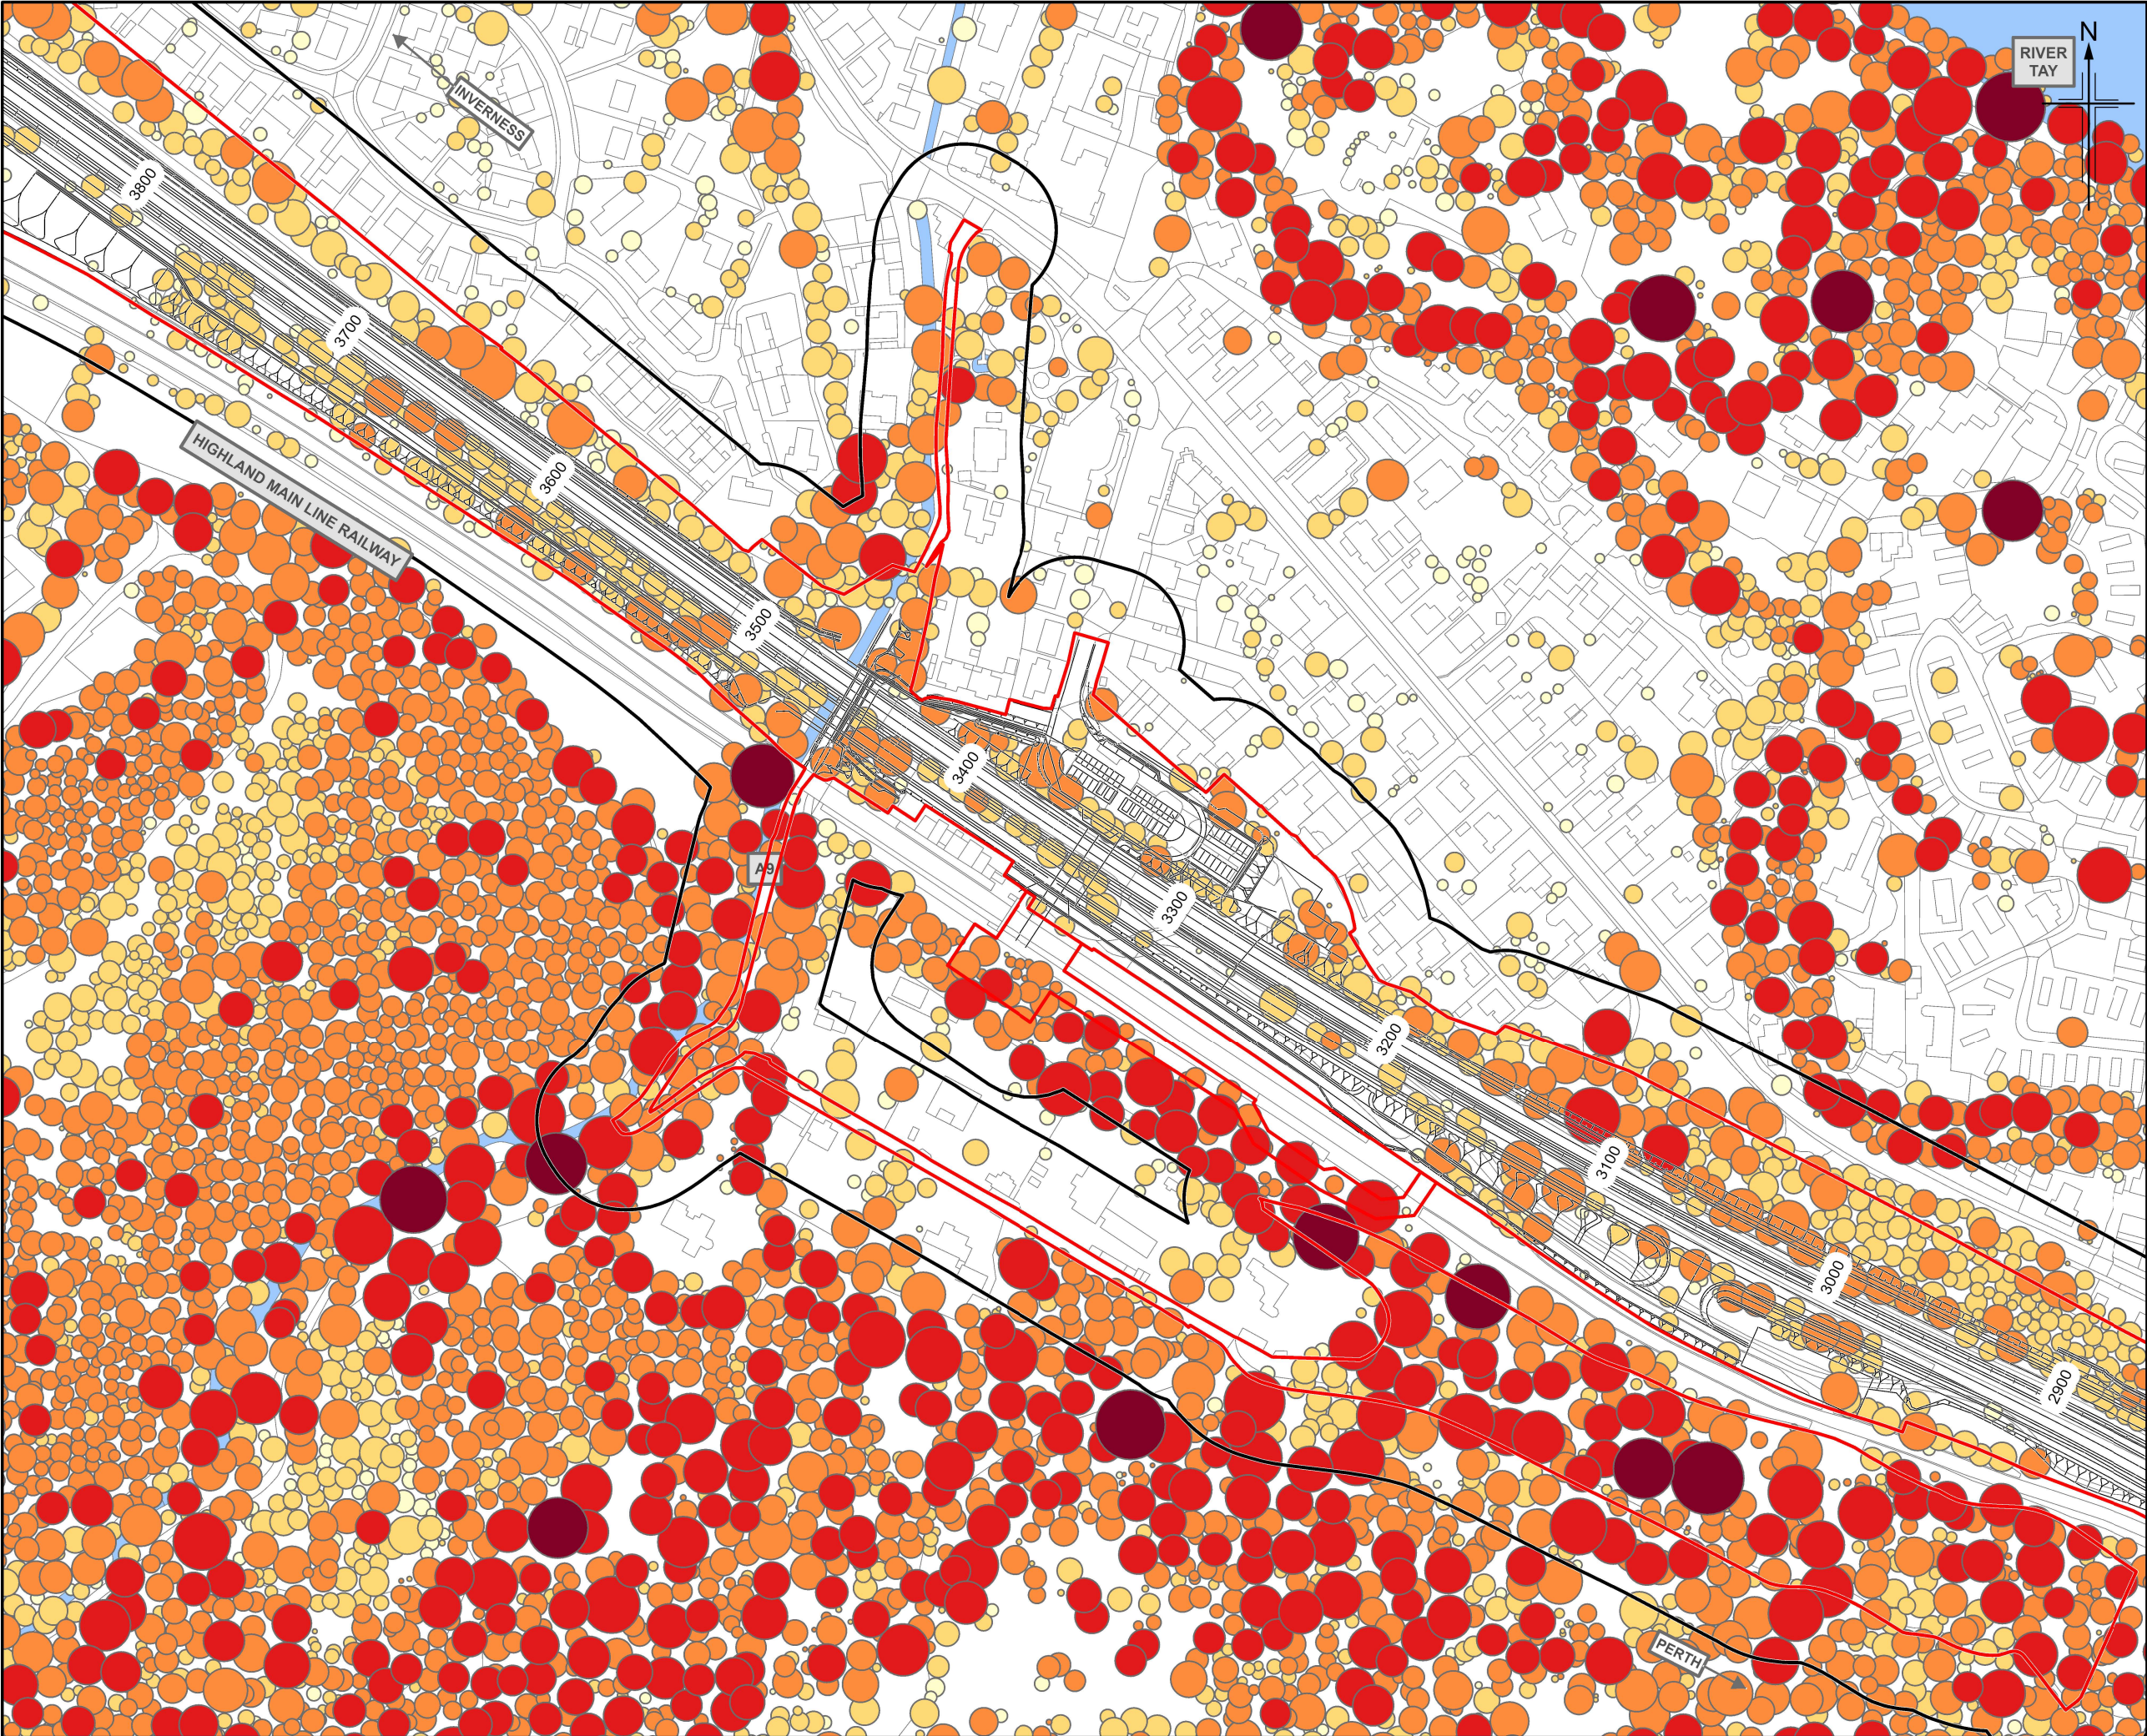

Legend

- ★ Veteran Trees (confirmed by site survey)
- Category A Trees
- Boundaries of the Site
- Compulsory Purchase Order (30m Buffer)

Tree Accumulated Weighting

- 1 (light yellow)
- 2 (yellow)
- 3 (orange)
- 4 (red)
- 5 (dark red)

P03	MAY 2025	For Stage Approval	HCH	PS	GK	EM
Rev.	Rev. Date	Purpose of revision	Orig/Dwn	Checkd	Rev'd	Apprv'd

Jacobs
95 Bonhill Street, Glasgow, G2 7NA, UK.
Tel: +44(0)141 243 8000
www.jacobs.com

Client: 



Project: 

Drawing title: **Environmental Impact Assessment Report
Trees by Combined Weighting
and Significant Trees**

Sheet 7 of 14

Drawing Status	S4 - For Stage Approval
Scale	1:2,500 @ A3 DO NOT SCALE
Jacobs No.	B2140002
BIM No.	A9P02-JAC-ELS-D_ZZZZZ_ZZ-FG-EN-0028
Drawing number	Figure 10.11g
Rev	P03

© Crown copyright 2025. You may re-use this information (excluding logos) free of charge in any format or medium, under the terms of the Open Government Licence. To view this licence, visit <http://www.nationalarchives.gov.uk/doc/open-government-licence/> or e-mail: psi@nationalarchives.gsi.gov.uk. Where we have identified any third party copyright information you will need to obtain permission from the copyright holders concerned. Limitation: This drawing has been prepared on behalf of, and for the exclusive use of Jacobs' Client, and is subject to, and issued in accordance with, the provisions of the contract between Jacobs and the Client. Jacobs accepts no liability or responsibility whatsoever for, or in respect of, any use of, or reliance upon, this drawing by any third party.

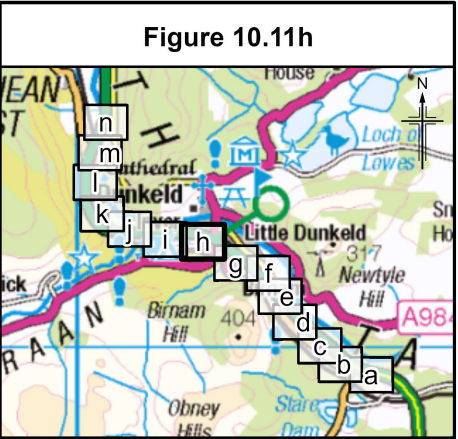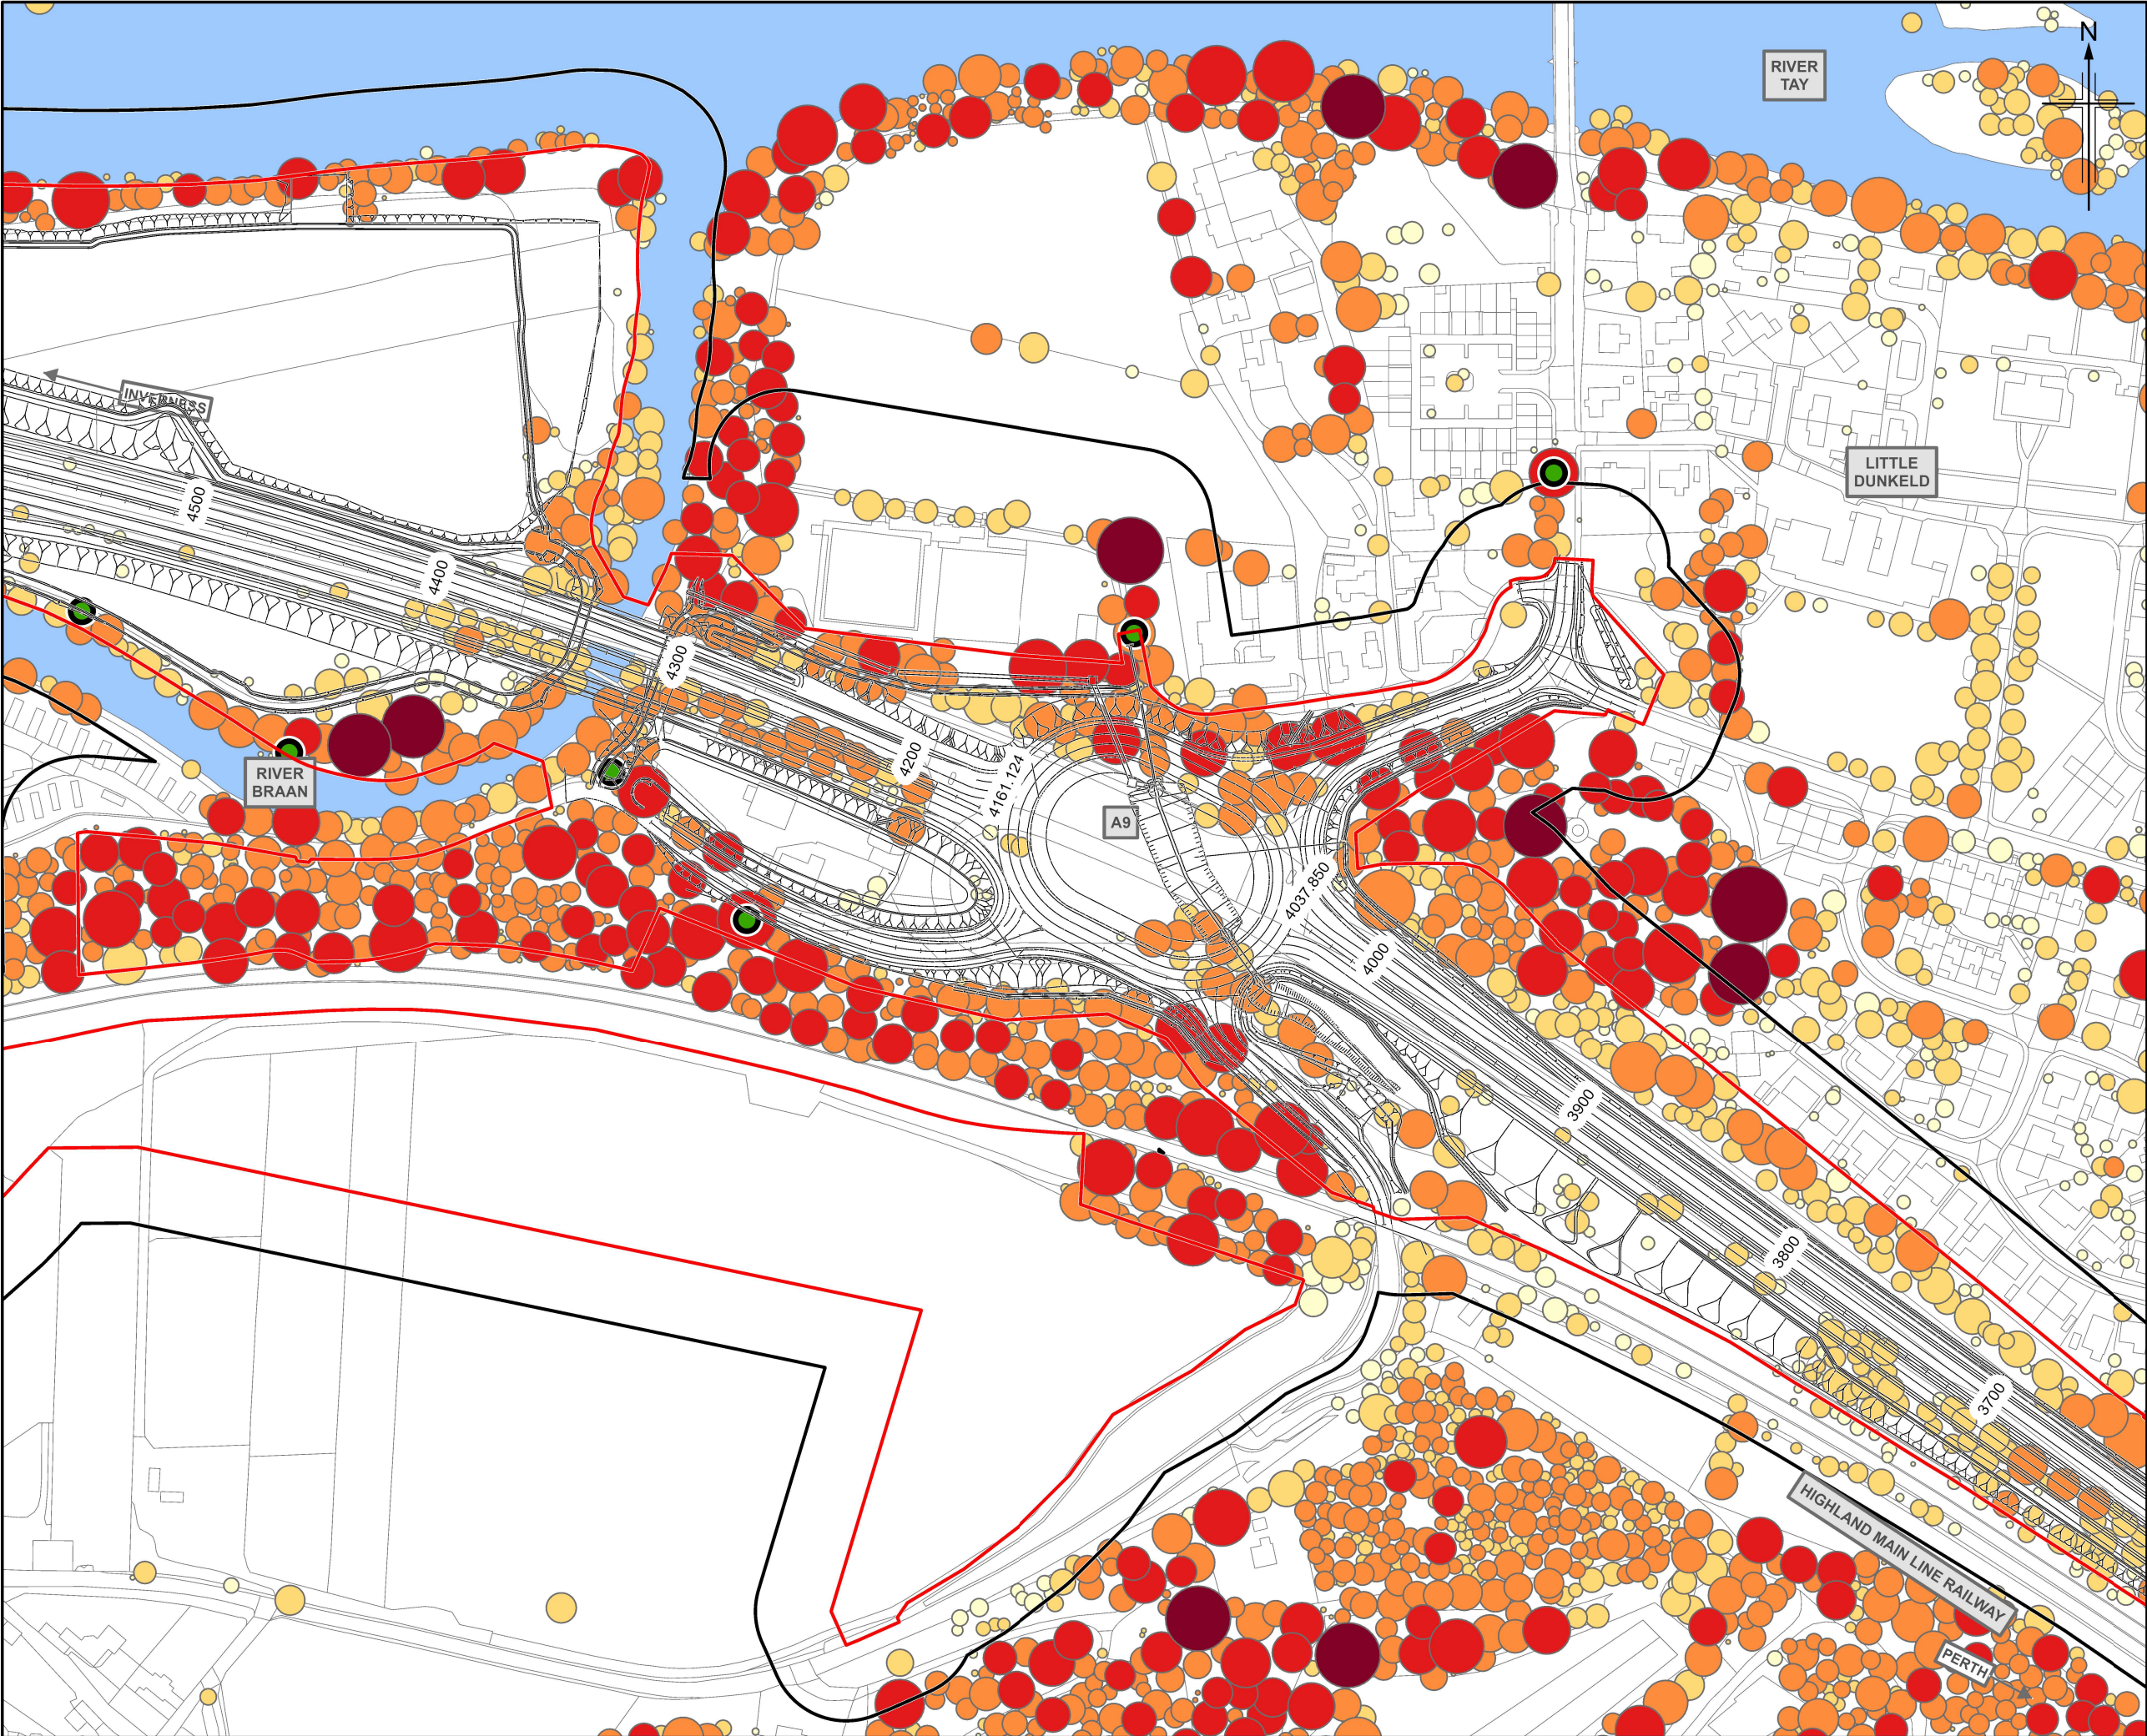

Legend

- ★ Veteran Trees (confirmed by site survey)
- Category A Trees
- Boundaries of the Site
- Compulsory Purchase Order (30m Buffer)

Tree Accumulated Weighting

- 1
- 2
- 3
- 4
- 5

P03	MAY 2025	For Stage Approval	HCH	PS	GK	EM
Rev.	Rev. Date	Purpose of revision	Orig/Dwn	Checkd	Rev'd	Apprv'd

Jacobs
95 Bothwell Street, Glasgow, G2 7HX, UK.
Tel: +44(0)141 243 8000
www.jacobs.com

Client

TRANSPORT SCOTLAND
CORPHAIL ALBA

Project



A9 DUALLING
PASS OF BIRNAM TO TAY CROSSING

Drawing title

**Environmental Impact Assessment Report
Trees by Combined Weighting
and Significant Trees**

Sheet 8 of 14

Drawing Status	S4 - For Stage Approval
Scale	1:2,500 @ A3
Jacobs No.	B2140002
BIM No.	A9P02-JAC-ELS-D_ZZZZZ_ZZ-FG-EN-0028
Drawing number	Figure 10.11h
Rev	P03

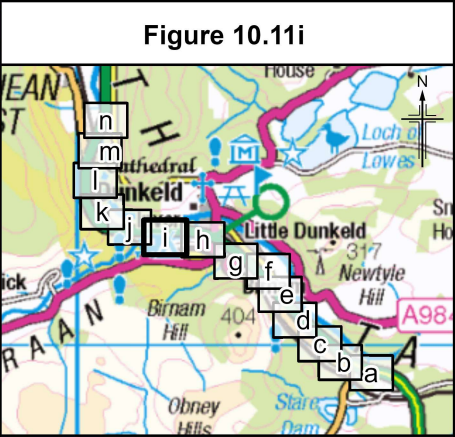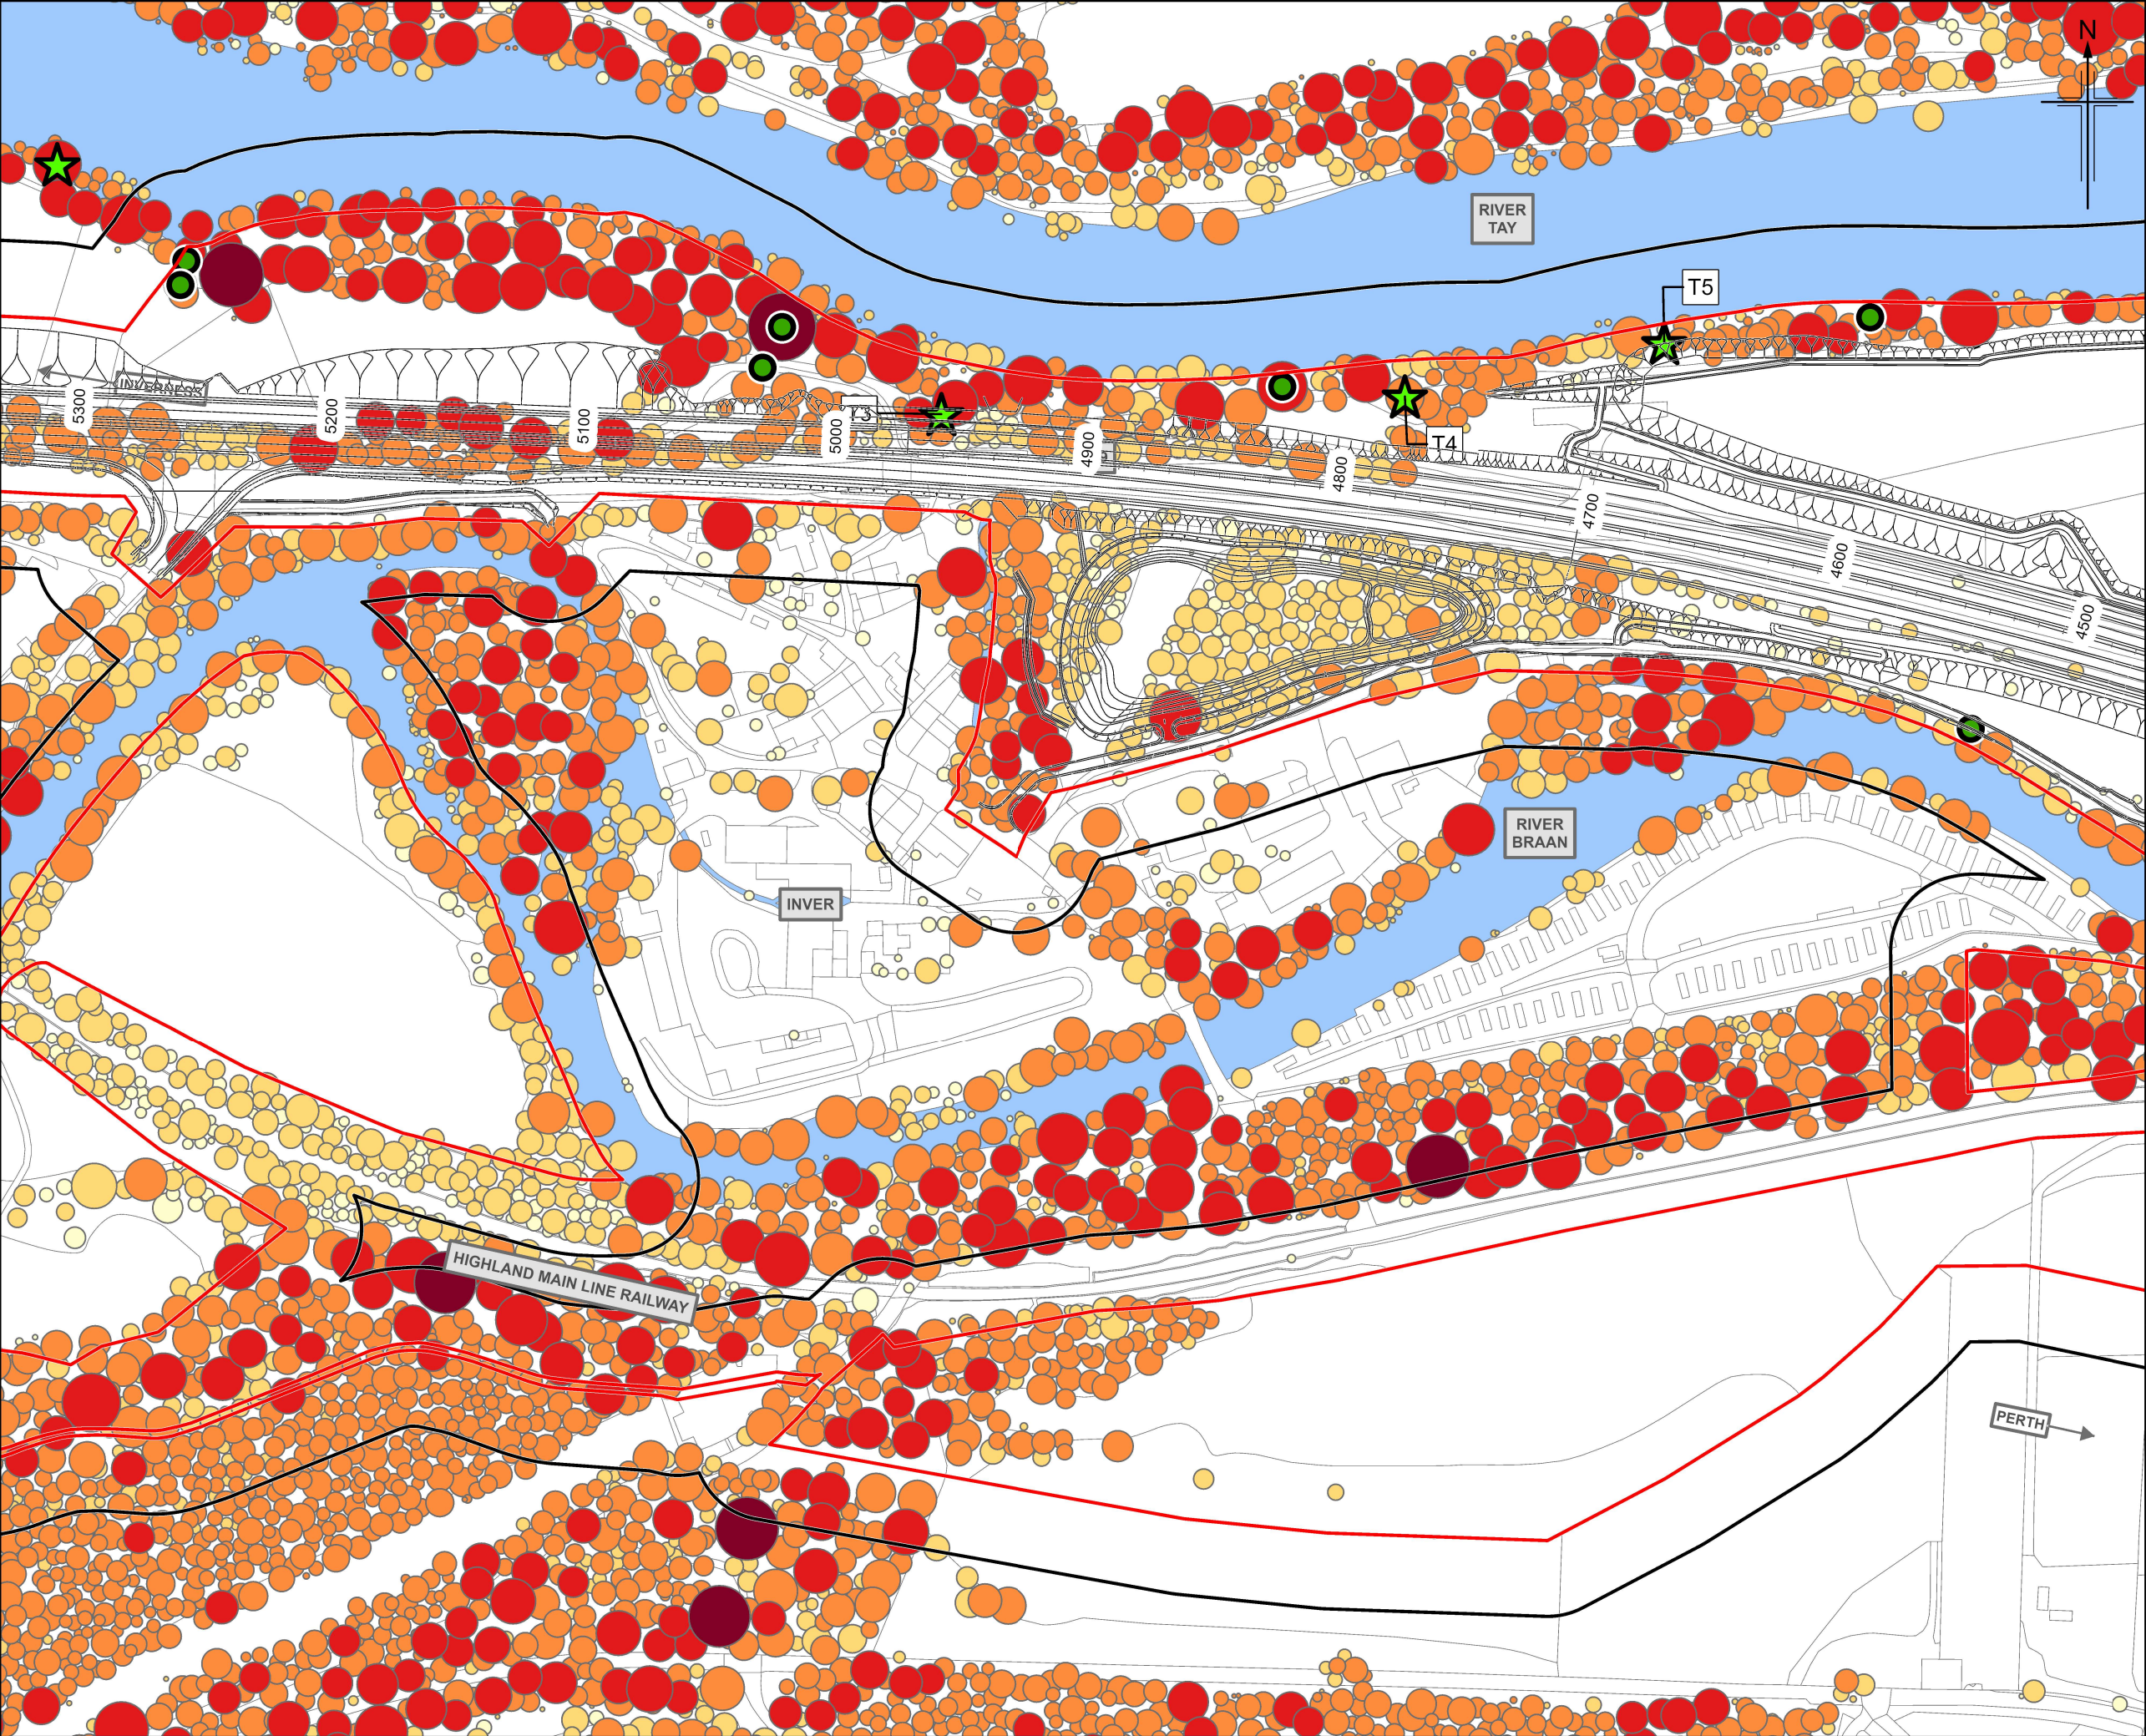

Legend

- ★ Veteran Trees (confirmed by site survey)
- Category A Trees
- Boundaries of the Site
- Compulsory Purchase Order (30m Buffer)

Tree Accumulated Weighting

- 1
- 2
- 3
- 4
- 5

P03	MAY 2025	For Stage Approval	HCH	PS	GK	EM
Rev.	Rev. Date	Purpose of revision	Orig/Dwn	Checkd	Rev'd	Apprv'd

Jacobs
95 Balmoral Street, Glasgow, G2 7HX, UK.
Tel: +44(0)141 243 8000
www.jacobs.com

Client

TRANSPORT SCOTLAND
COMHAIL ALBA

Project

A9 DUALLING
PASS OF BIRNAM TO TAY CROSSING

Drawing title

**Environmental Impact Assessment Report
Trees by Combined Weighting
and Significant Trees**

Sheet 9 of 14

Drawing Status	S4 - For Stage Approval
Scale	1:2,500 @ A3 DO NOT SCALE
Jacobs No.	B2140002
BIM No.	A9P02-JAC-ELS-D_ZZZZZ_ZZ-FG-EN-0028
Drawing number	Figure 10.11i
Rev	P03

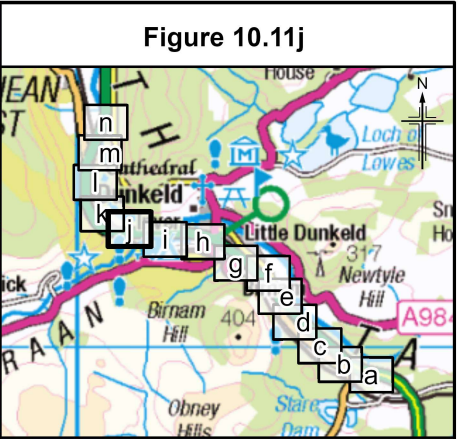
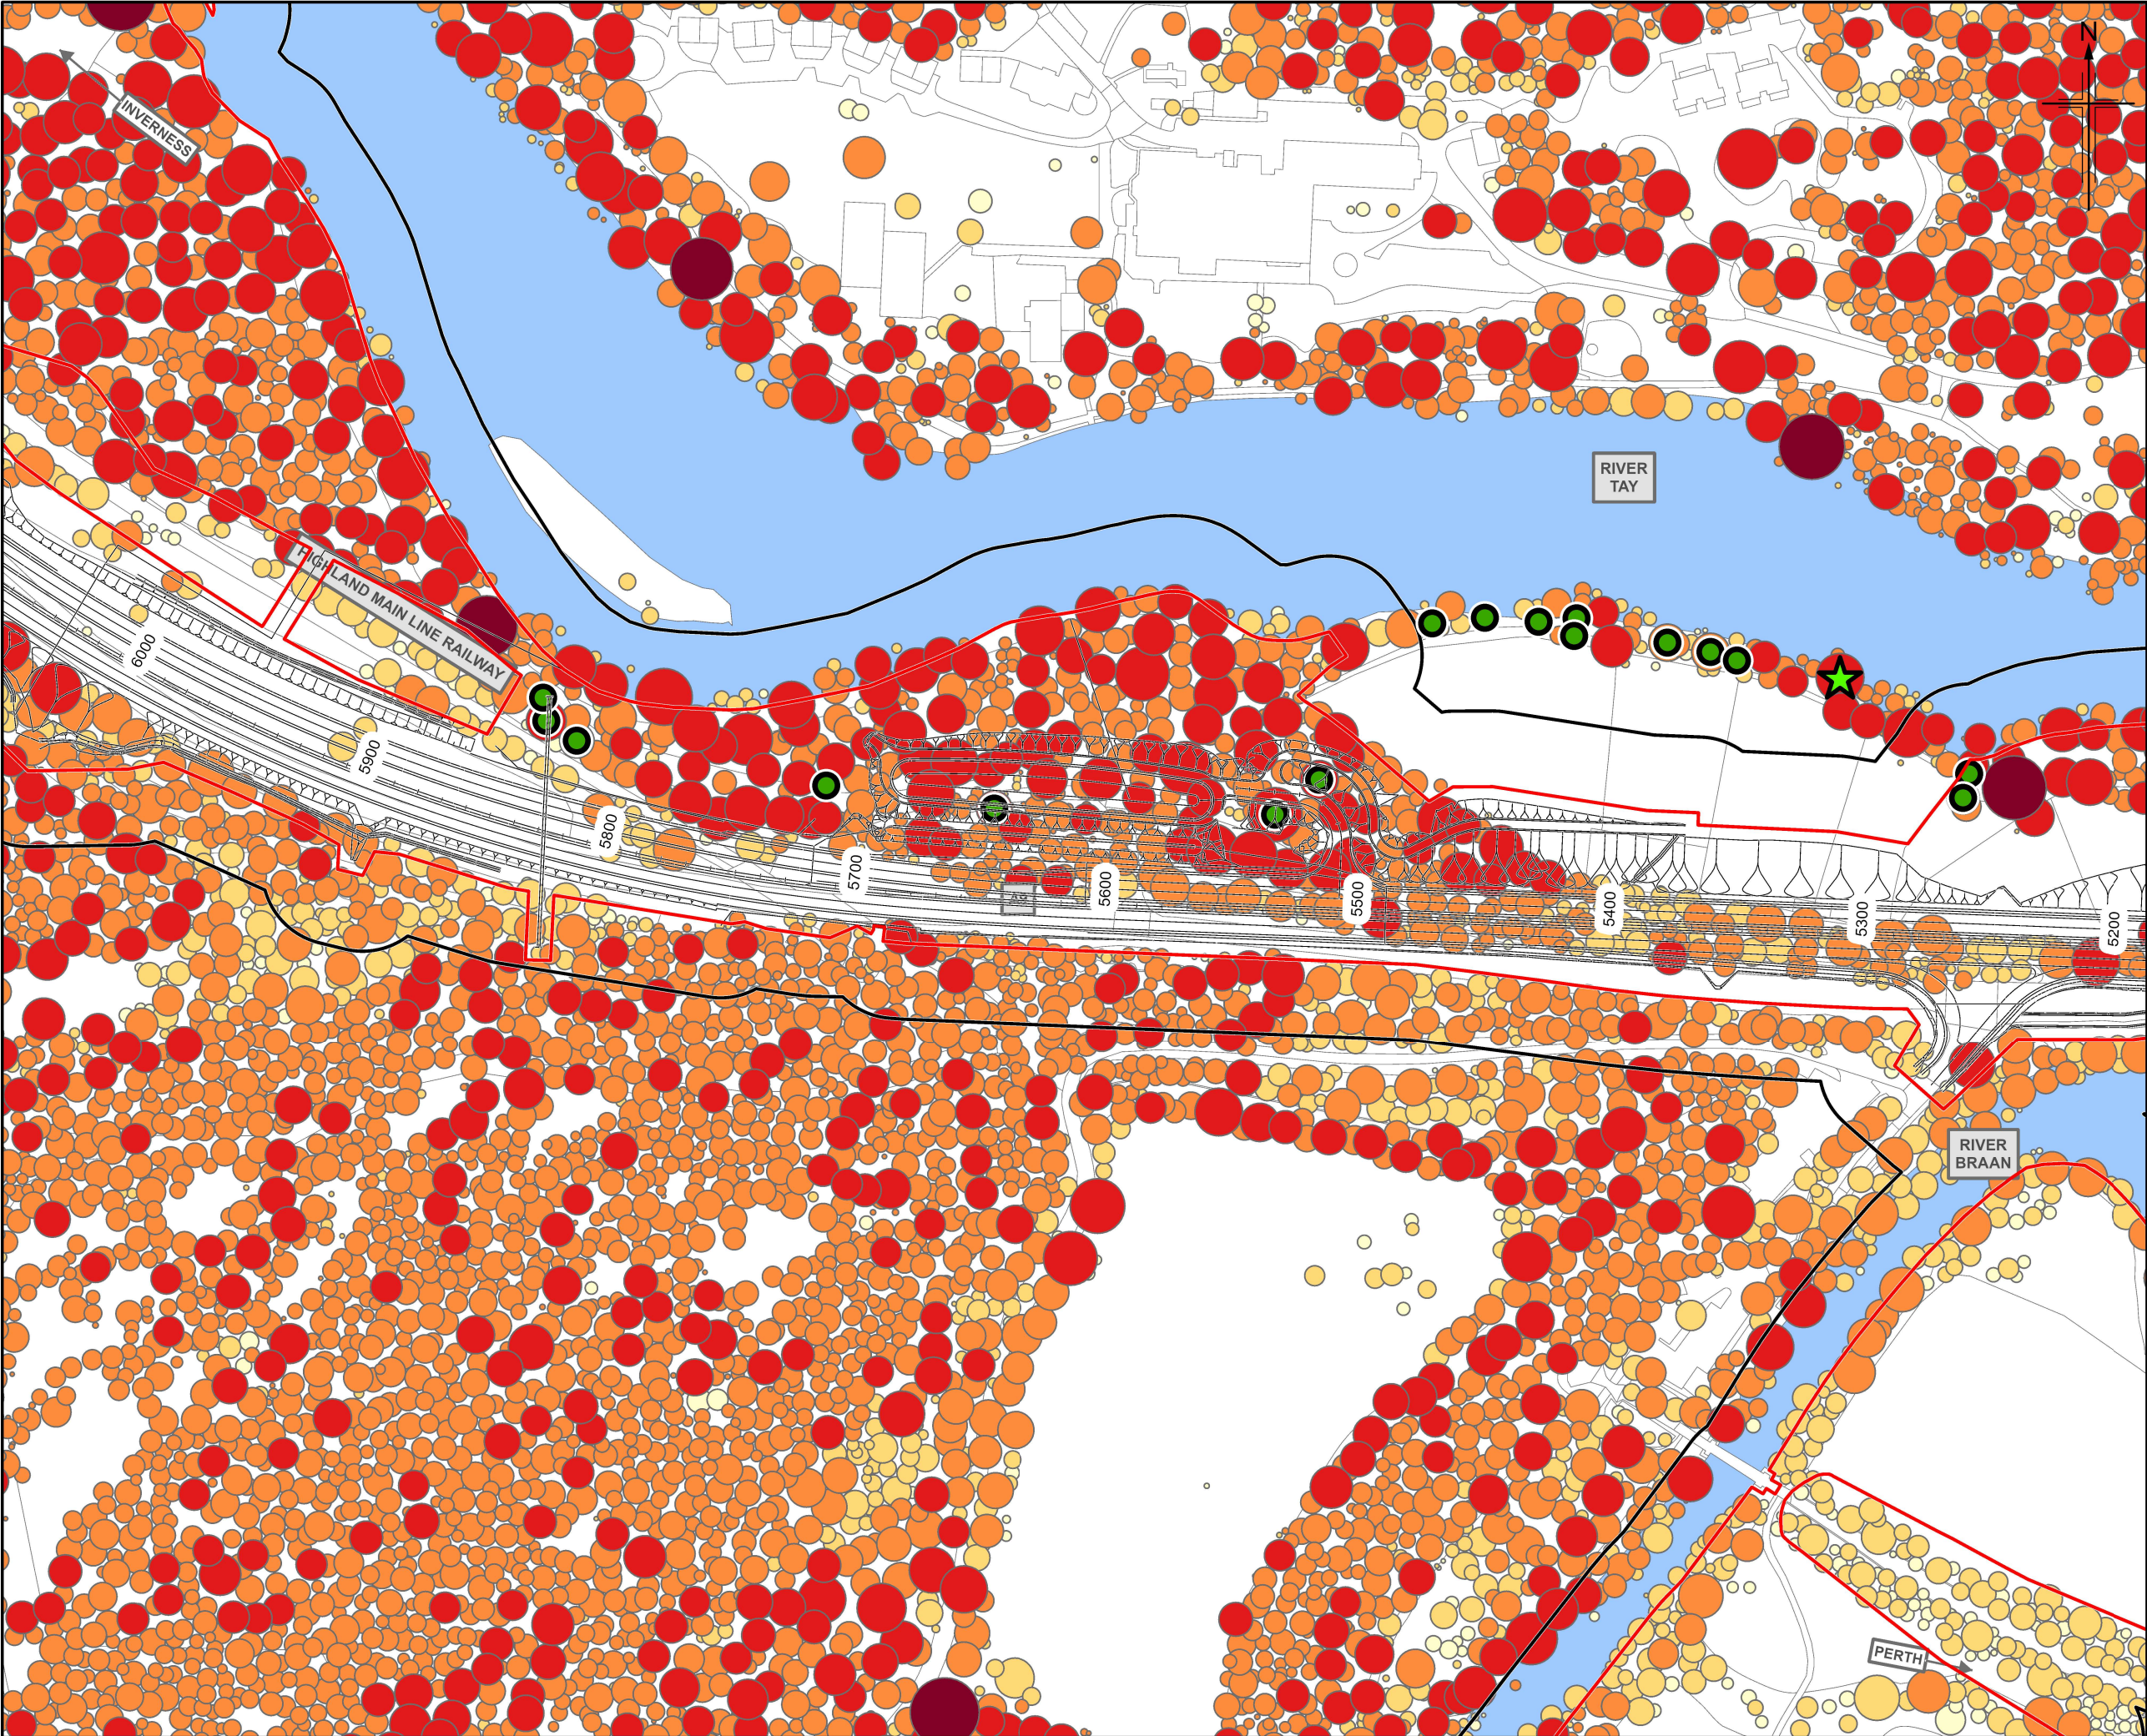


Figure 10.11j



Legend

- ★ Veteran Trees (confirmed by site survey)
- Category A Trees
- ▭ Boundaries of the Site
- ▭ Compulsory Purchase Order (30m Buffer)

Tree Accumulated Weighting

- 1 (Yellow)
- 2 (Light Orange)
- 3 (Orange)
- 4 (Red)
- 5 (Dark Red)

P03	MAY 2025	For Stage Approval	HCH	PS	GK	EM
Rev.	Rev. Date	Purpose of revision	Orig/Dwn	Checkd	Rev'd	Apprv'd
Jacobs 95 Bolnisi Street, Glasgow, G2 7HX, UK. Tel: +44(0)141 243 8000 www.jacobs.com						
Client  TRANSPORT SCOTLAND COMHAIL ALBA						
Project  A9 DUALLING PASS OF BIRNAM TO TAY CROSSING						
Drawing title Environmental Impact Assessment Report Trees by Combined Weighting and Significant Trees Sheet 10 of 14						
Drawing Status Scale: 1:2,500 @ A3 DO NOT SCALE Jacobs No.: B2140002 BIM No.: A9P02-JAC-ELS-D_ZZZZZ_ZZ-FG-EN-0028						
Drawing number Figure 10.11j						Rev P03

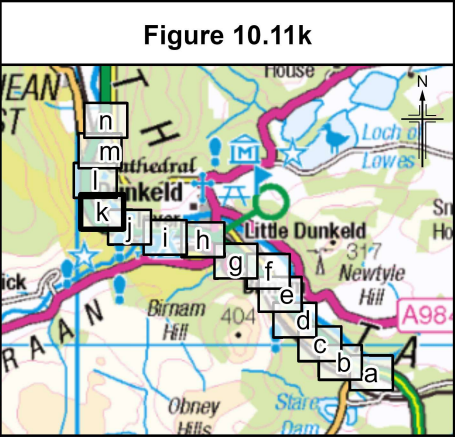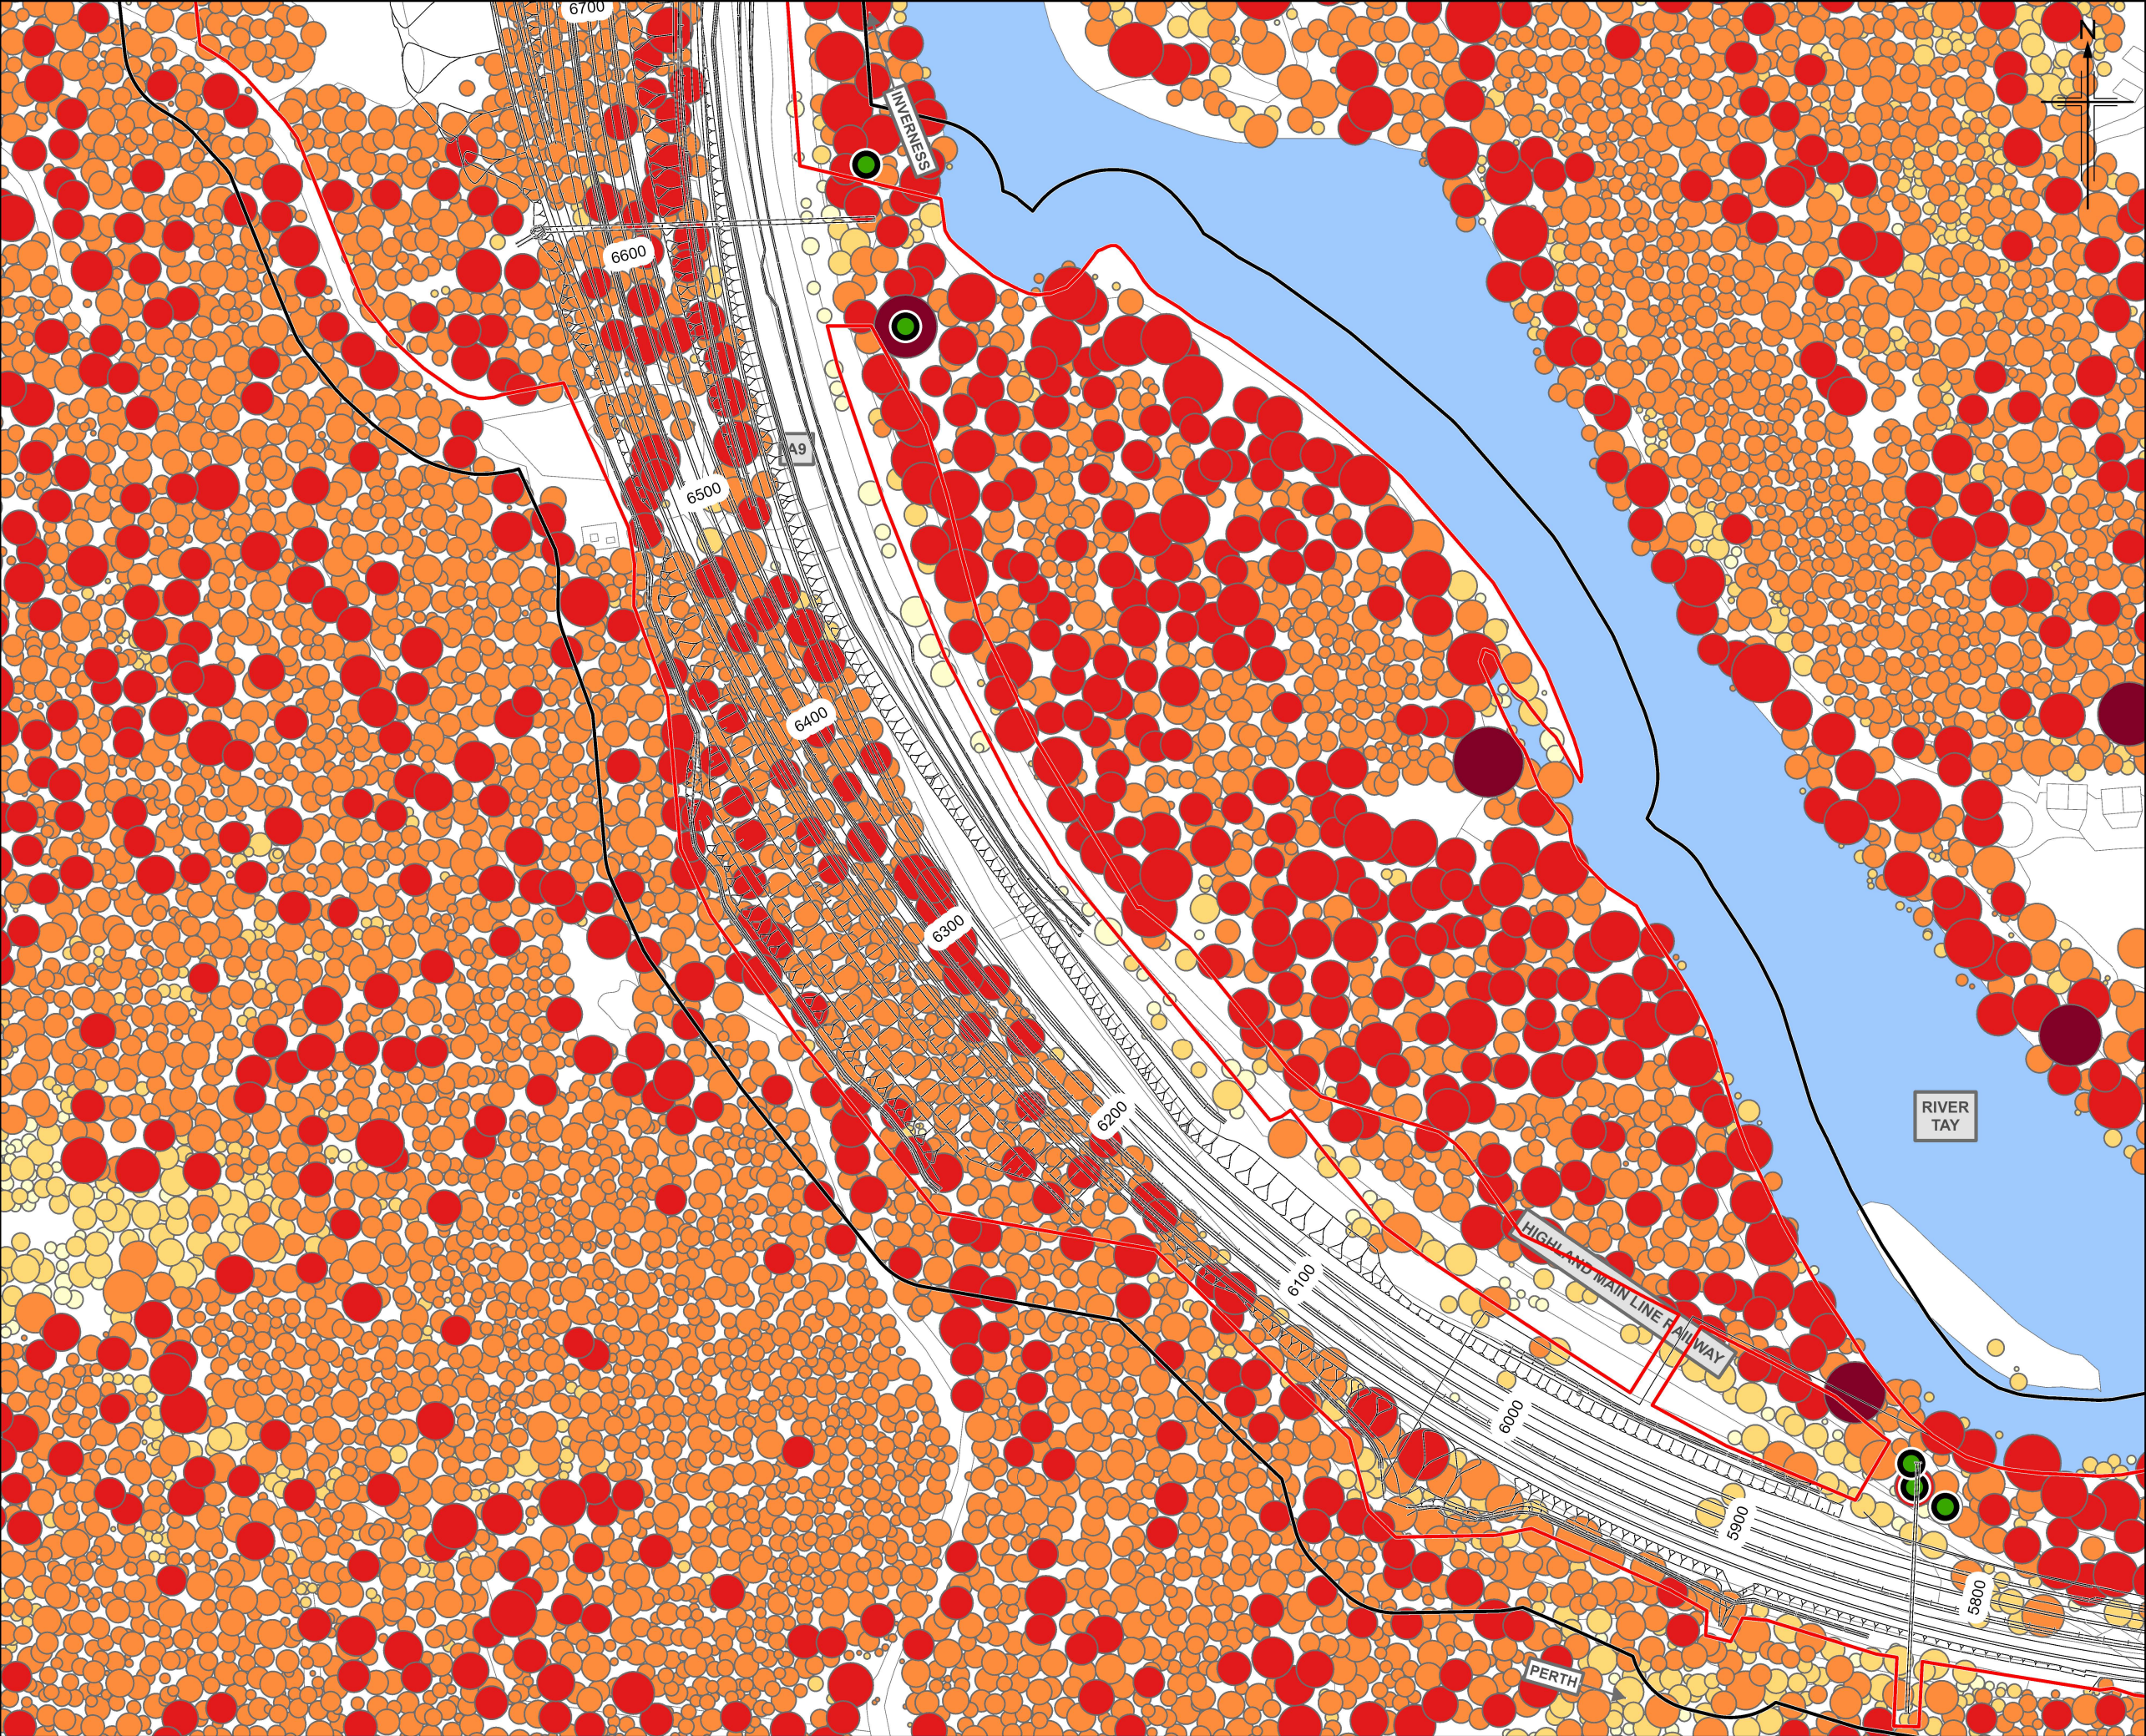

Legend

- ★ Veteran Trees (confirmed by site survey)
- Category A Trees
- ▭ Boundaries of the Site
- ▭ Compulsory Purchase Order (30m Buffer)

Tree Accumulated Weighting

- 1 (Yellow)
- 2 (Light Orange)
- 3 (Orange)
- 4 (Red)
- 5 (Dark Red)

P03	MAY 2025	For Stage Approval	HCH	PS	GK	EM
Rev.	Rev. Date	Purpose of revision	Orig/Dwn	Checkd	Rev'd	Apprv'd

Jacobs
95 Balmoral Street, Glasgow, G2 7HX, UK.
Tel: +44(0)141 243 8000
www.jacobs.com

Client:

Project:

Drawing title: **Environmental Impact Assessment Report
Trees by Combined Weighting
and Significant Trees**

Sheet 11 of 14

Drawing Status	S4 - For Stage Approval	
Scale	1:2,500 @ A3	DO NOT SCALE
Jacobs No.	B2140002	
BIM No.	A9P02-JAC-ELS-D_ZZZZZ_ZZ-FG-EN-0028	
Drawing number	Figure 10.11k	Rev P03

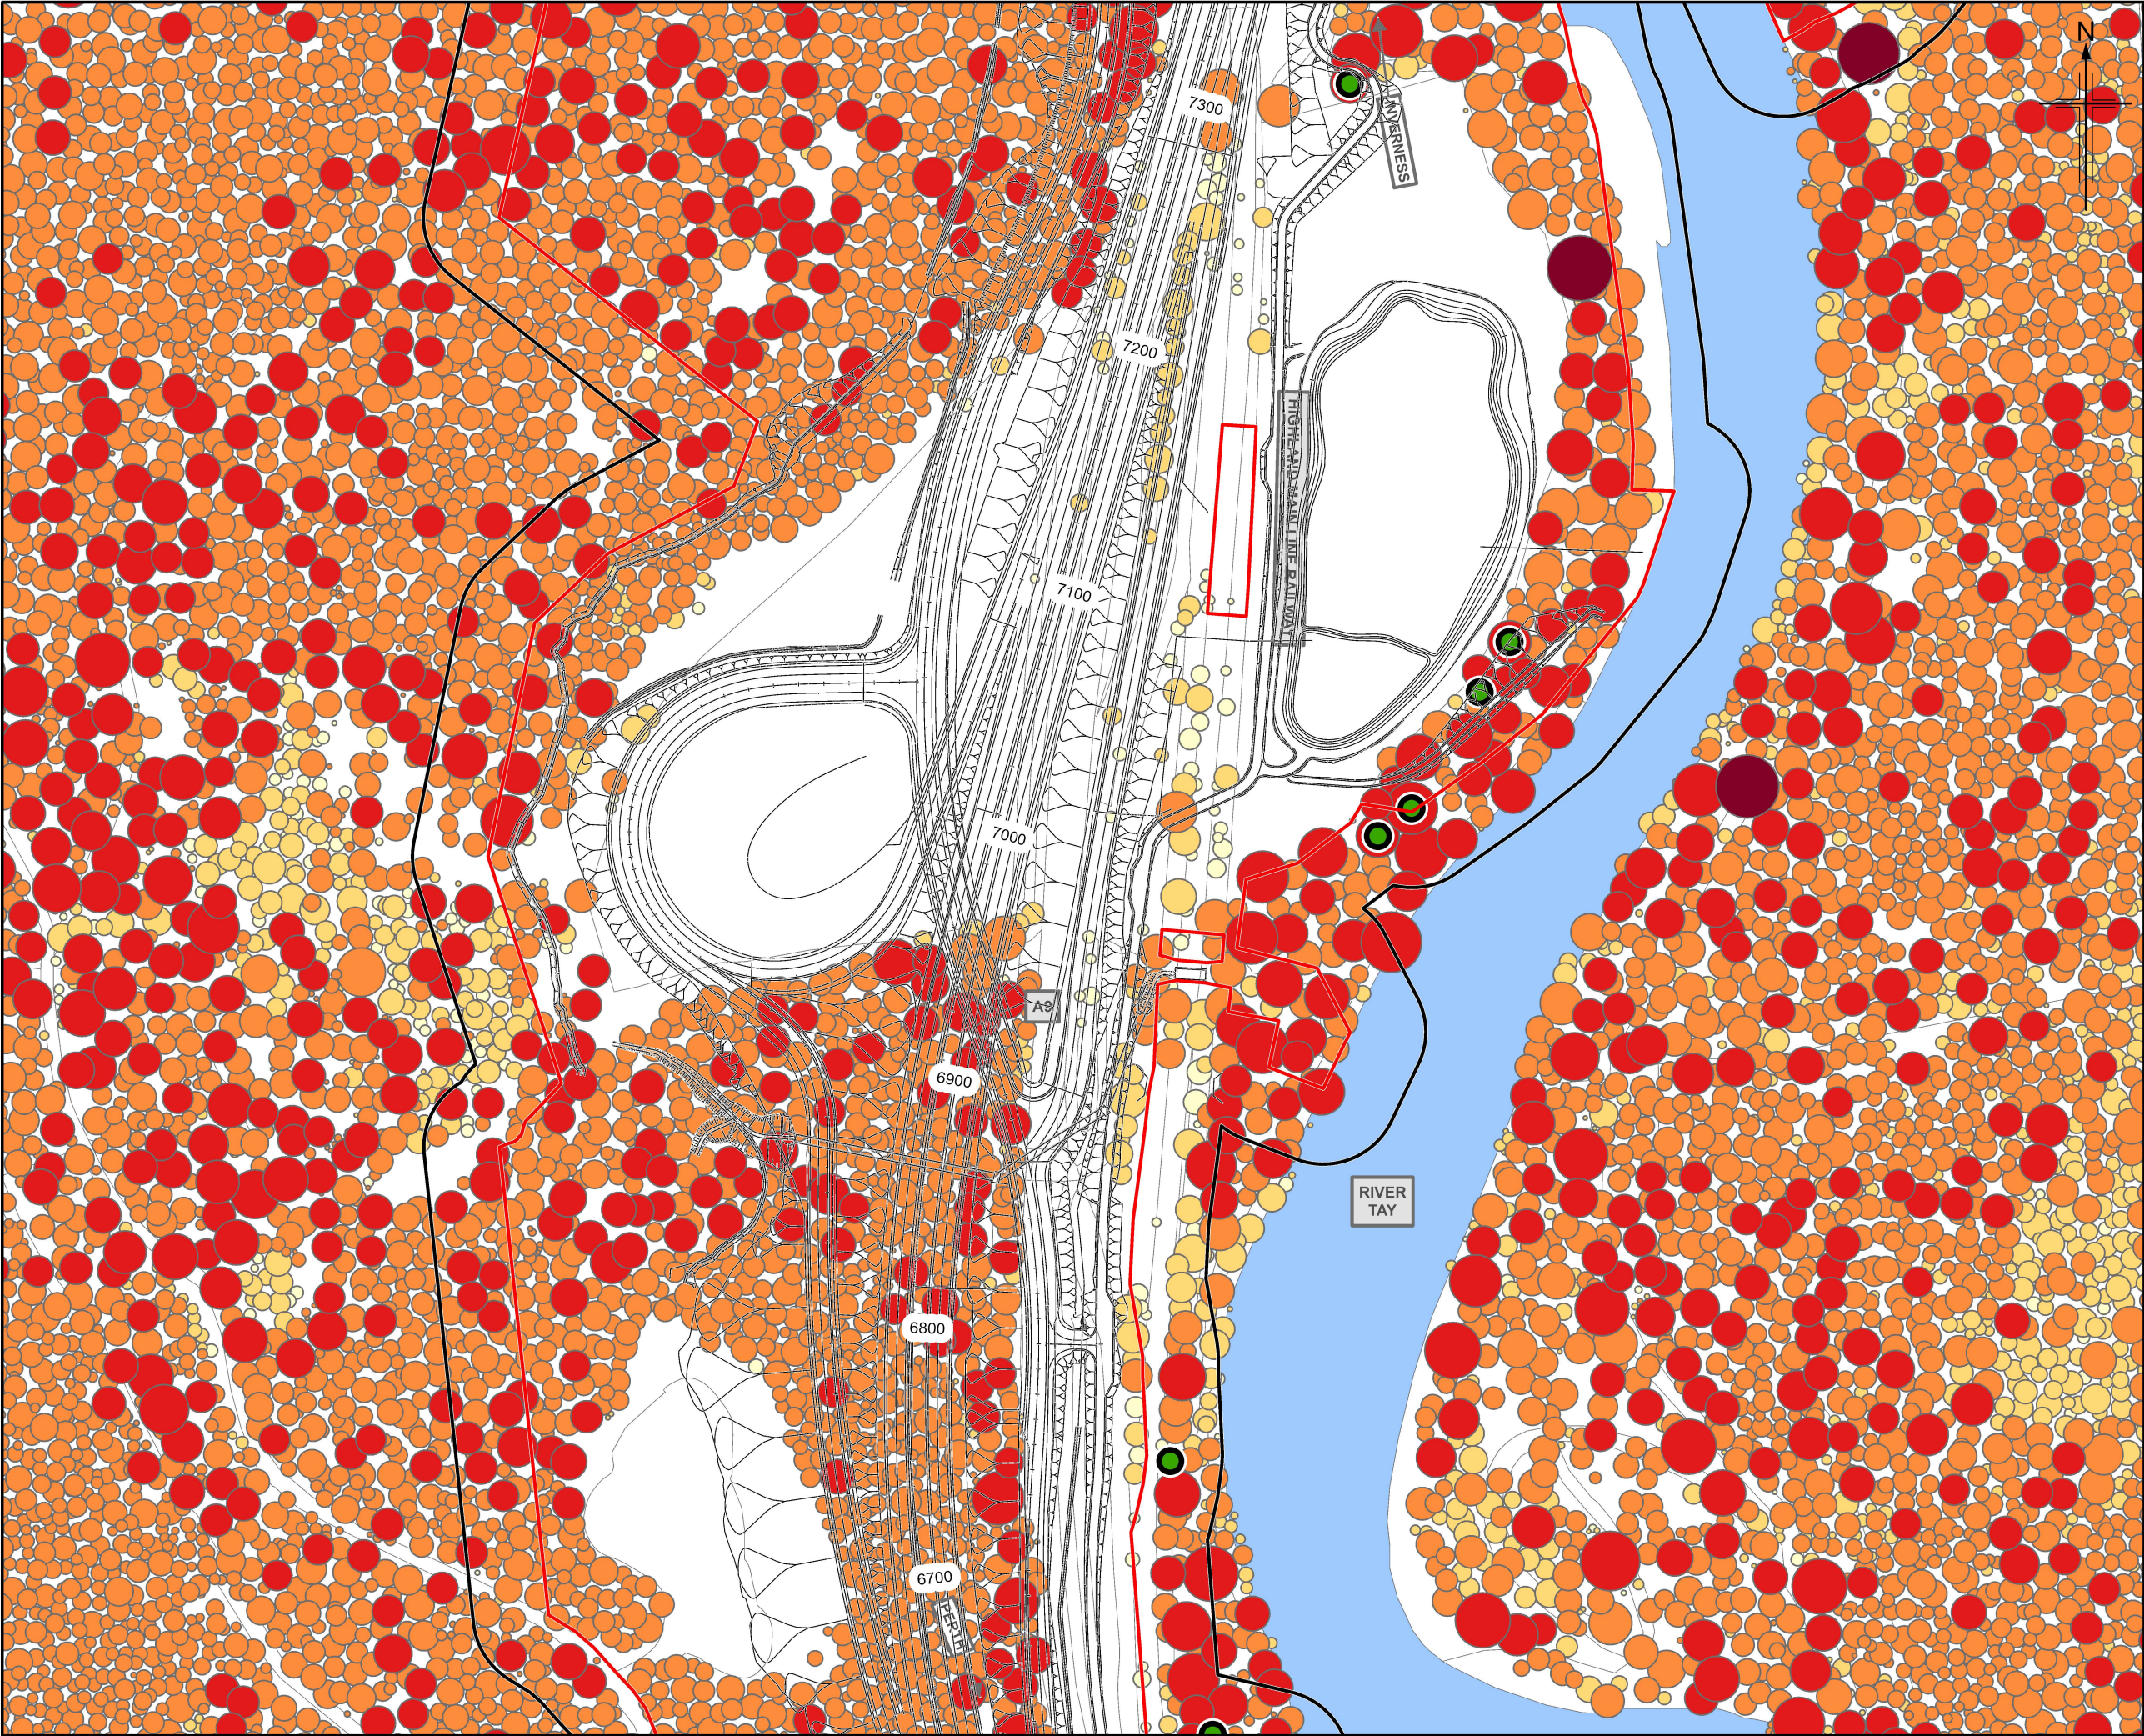


Figure 10.111

Legend



- Veteran Trees (confirmed by site survey)
- Category A Trees
- Boundaries of the Site
- Compulsory Purchase Order (30m Buffer)

Tree Accumulated Weighting

- 1
- 2
- 3
- 4
- 5

P03	MAY 2025	For Stage Approval	HCH	PS	GK	EM															
Rev.	Rev. Date	Purpose of revision	Orig/Dwn	Checkd	Rev'd	Apprv'd															
Jacobs 95 Balmoral Street, Glasgow, G2 7HX, UK. Tel: +44(0)141 243 8000 www.jacobs.com Client TRANSPORT SCOTLAND COMHAIL ALBA Project A9 DUALLING PASS OF BIRNAM TO TAY CROSSING Drawing title Environmental Impact Assessment Report Trees by Combined Weighting and Significant Trees Sheet 12 of 14 <table><tr><td>Drawing Status</td><td colspan="2">S4 - For Stage Approval</td></tr><tr><td>Scale</td><td>1:2,500 @ A3</td><td>DO NOT SCALE</td></tr><tr><td>Jacobs No.</td><td colspan="2">B2140002</td></tr><tr><td>BIM No.</td><td colspan="2">A9P02-JAC-ELS-D_ZZZZZ_ZZ-FG-EN-0028</td></tr><tr><td>Drawing number</td><td>Figure 10.111</td><td>Rev P03</td></tr></table> © Crown copyright 2025. You may re-use this information (excluding logos) free of charge in any format or medium, under the terms of the Open Government Licence. To view this licence, visit http://www.nationalarchives.gov.uk/doc/open-government-licence/ or e-mail: psi@nationalarchives.gsi.gov.uk. Where we have identified any third party copyright information you will need to obtain permission from the copyright holders concerned. Limitation: This drawing has been prepared on behalf of, and for the exclusive use of Jacobs' Client, and is subject to, and issued in accordance with, the provisions of the contract between Jacobs and the Client. Jacobs accepts no liability or responsibility whatsoever for, or in respect of, any use of, or reliance upon, this drawing by any third party.							Drawing Status	S4 - For Stage Approval		Scale	1:2,500 @ A3	DO NOT SCALE	Jacobs No.	B2140002		BIM No.	A9P02-JAC-ELS-D_ZZZZZ_ZZ-FG-EN-0028		Drawing number	Figure 10.111	Rev P03
Drawing Status	S4 - For Stage Approval																				
Scale	1:2,500 @ A3	DO NOT SCALE																			
Jacobs No.	B2140002																				
BIM No.	A9P02-JAC-ELS-D_ZZZZZ_ZZ-FG-EN-0028																				
Drawing number	Figure 10.111	Rev P03																			



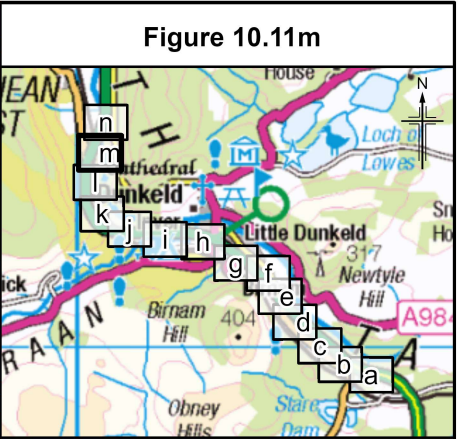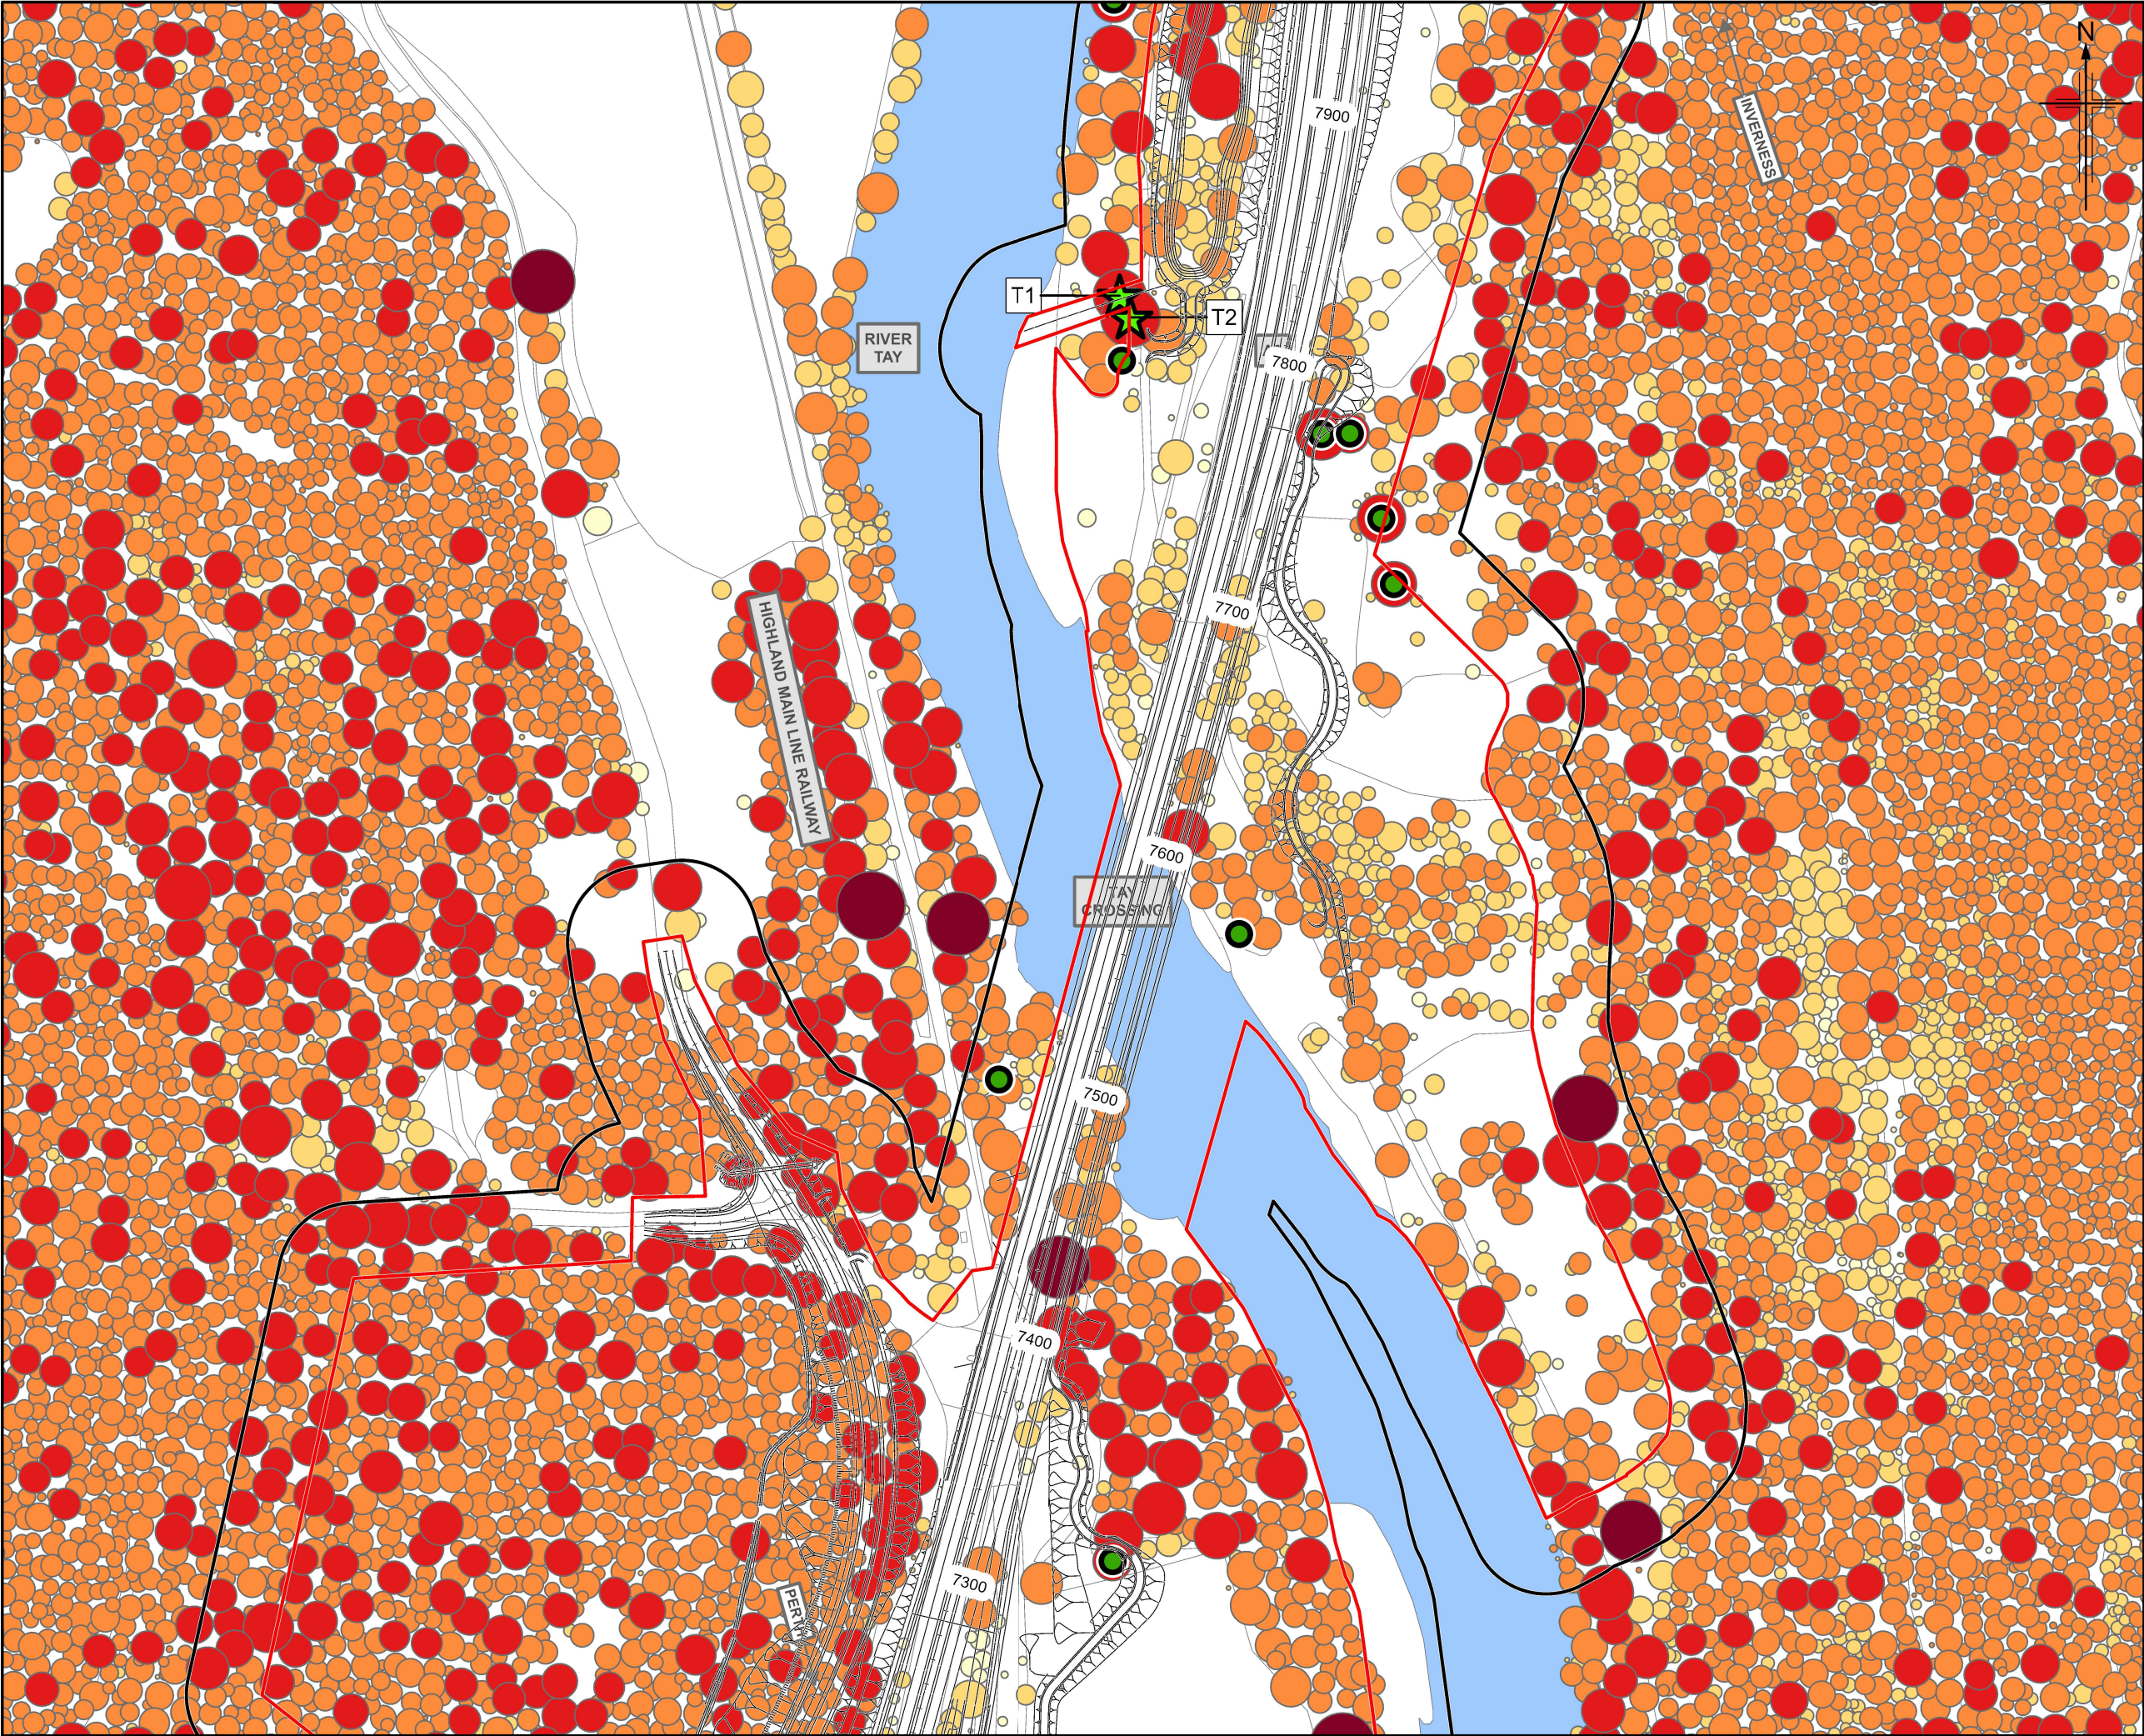

Legend

- Veteran Trees (confirmed by site survey)
- Category A Trees
- Boundaries of the Site
- Compulsory Purchase Order (30m Buffer)

Tree Accumulated Weighting

- 1
- 2
- 3
- 4
- 5

P03	MAY 2025	For Stage Approval	HCH	PS	GK	EM
Rev.	Rev. Date	Purpose of revision	Orig/Dwn	Checkd	Rev'd	Apprv'd

Jacobs
95 Botolph Claydon Street, Glasgow, G2 7HX, UK.
Tel: +44(0)141 243 8000
www.jacobs.com

Client



Project

Drawing title

Environmental Impact Assessment Report
Trees by Combined Weighting
and Significant Trees

Sheet 13 of 14

Drawing Status	S4 - For Stage Approval	
Scale	1:2,500 @ A3	DO NOT SCALE
Jacobs No.	B2140002	
BIM No.	A9P02-JAC-ELS-D_ZZZZZ_ZZ-FG-EN-0028	
Drawing number	Figure 10.11m	Rev P03

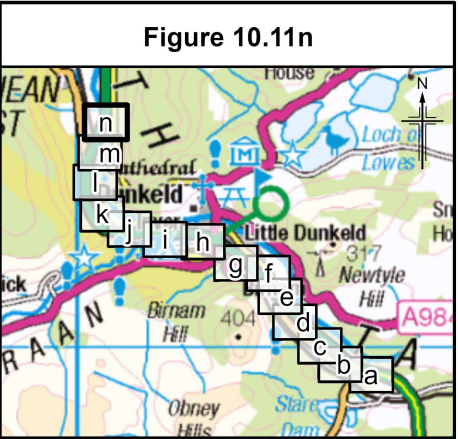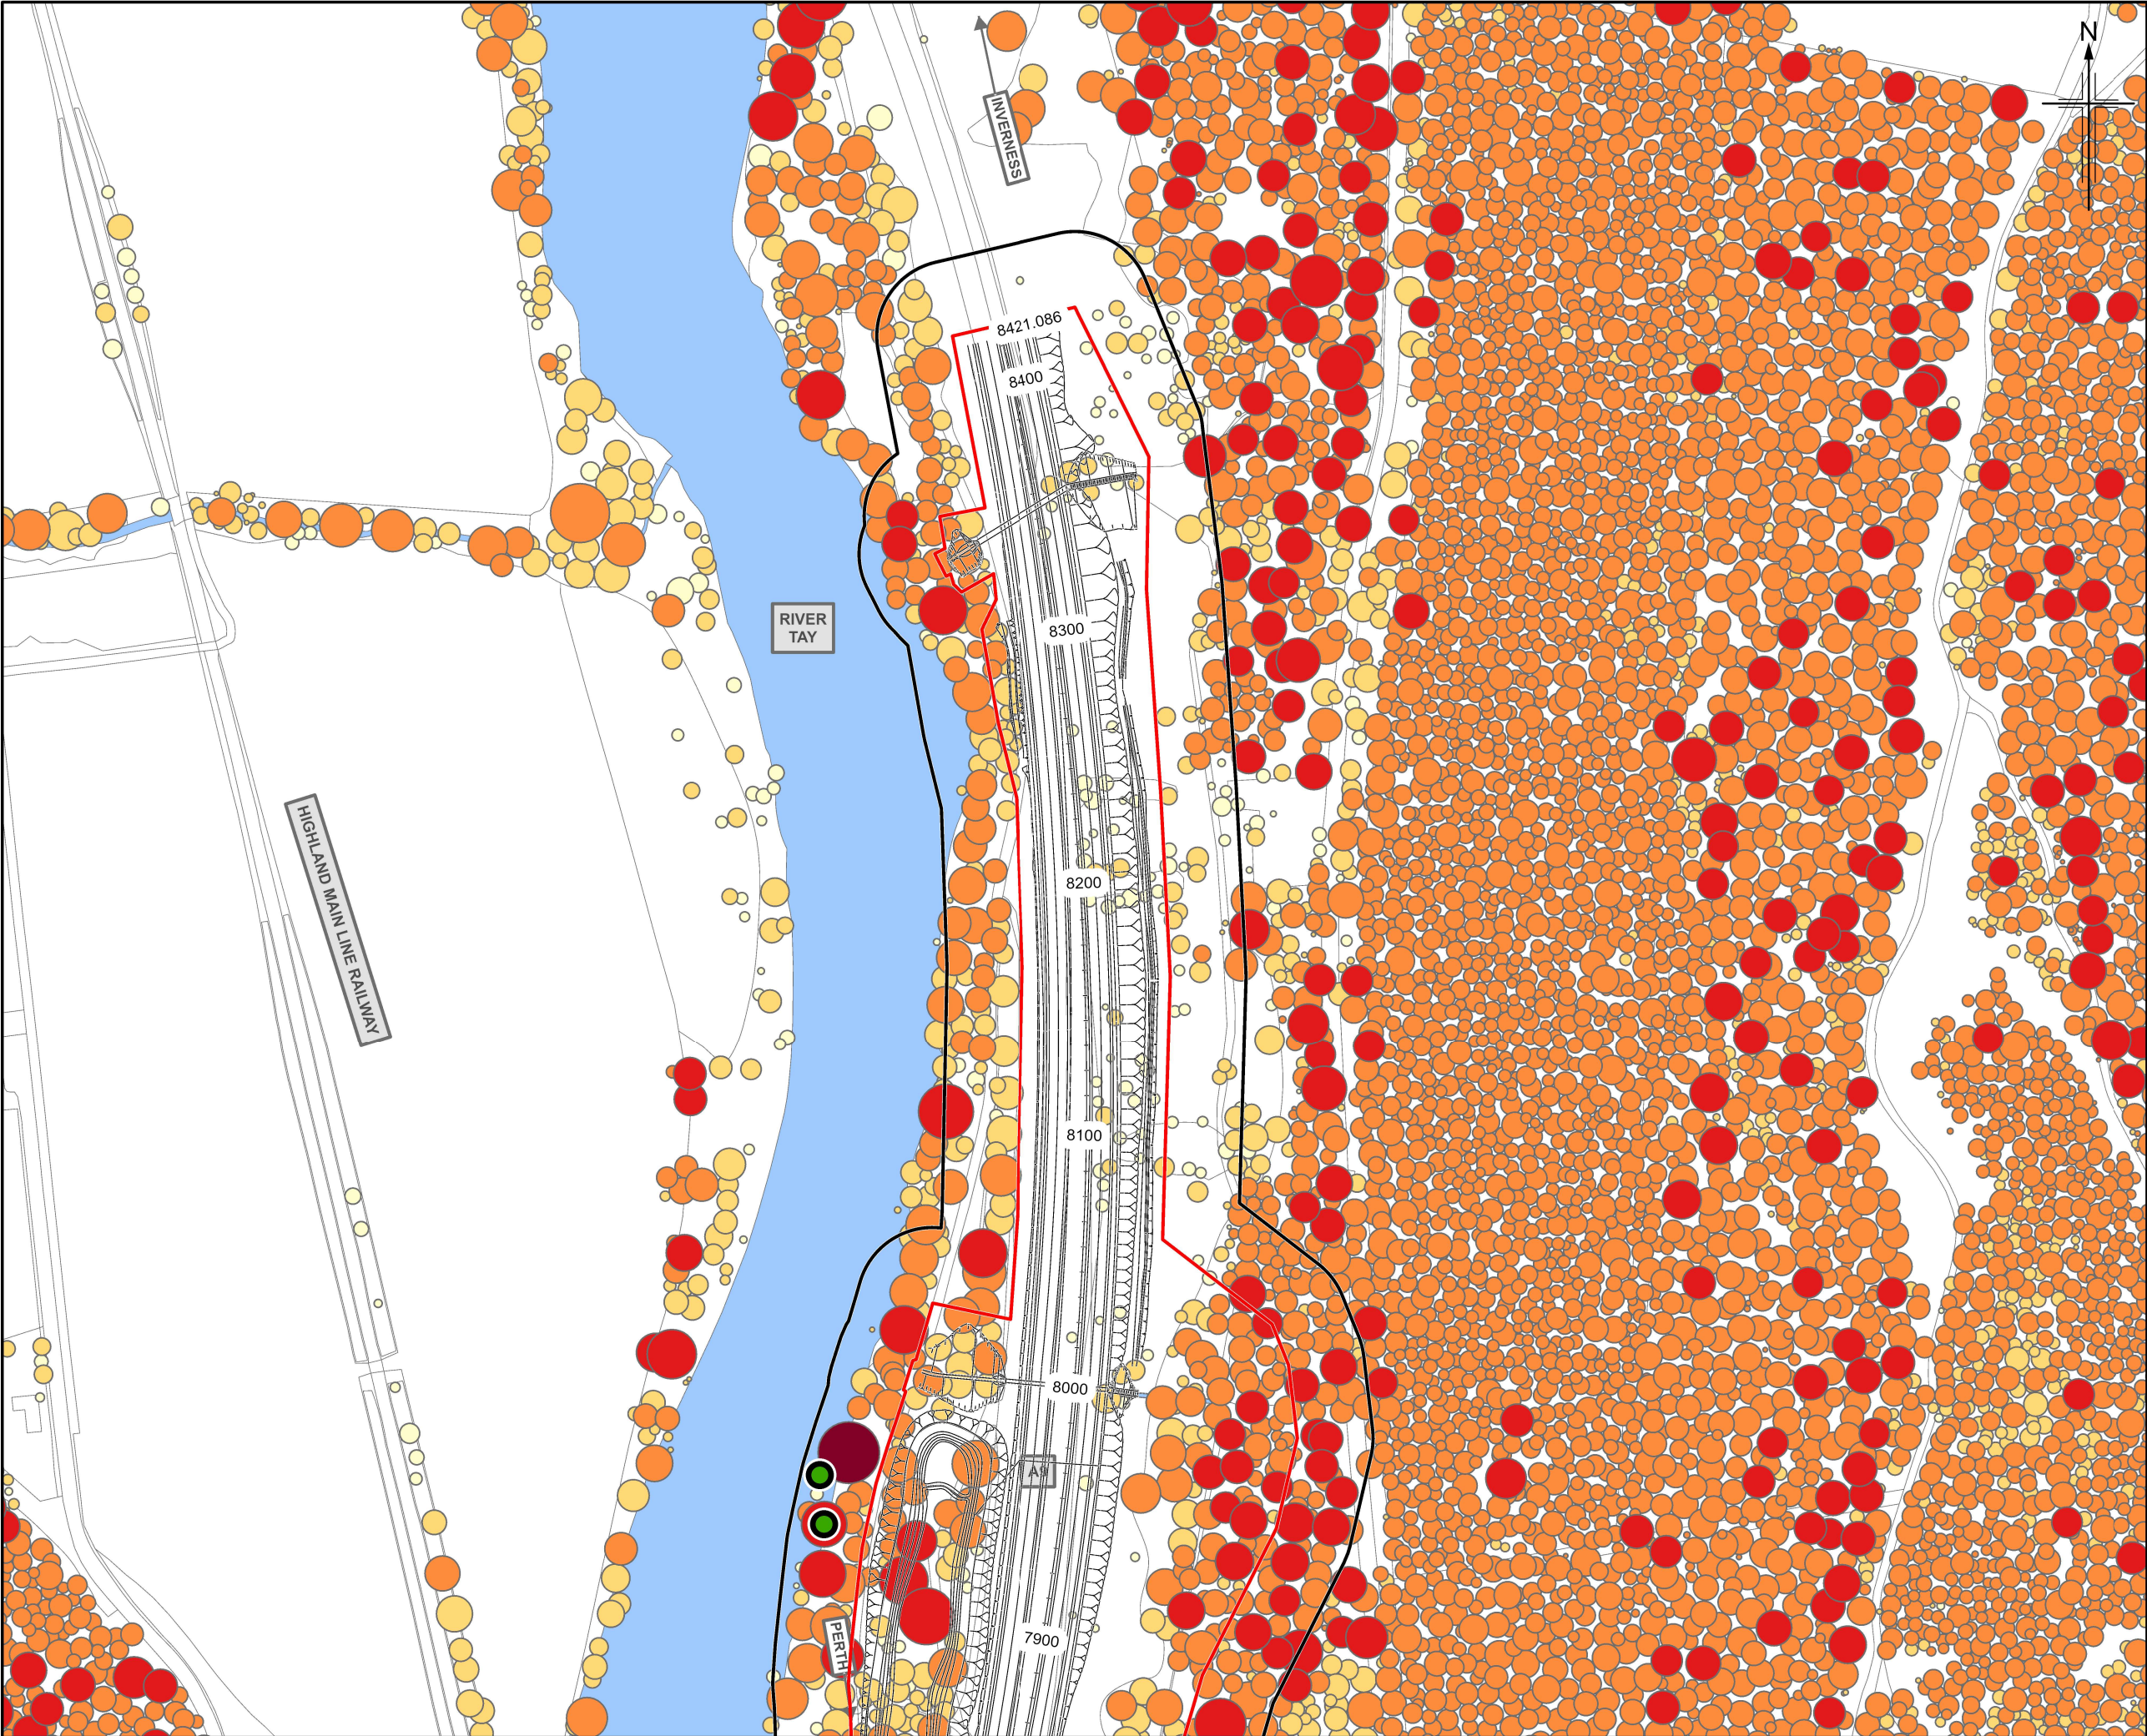

Legend

- ★ Veteran Trees (confirmed by site survey)
- Category A Trees
- ▭ Boundaries of the Site
- ▭ Compulsory Purchase Order (30m Buffer)

Tree Accumulated Weighting

- 1 (Yellow)
- 2 (Light Orange)
- 3 (Orange)
- 4 (Red)
- 5 (Dark Red)

P03	MAY 2025	For Stage Approval	HCH	PS	GK	EM
Rev.	Rev. Date	Purpose of revision	Orig/Dwn	Checkd	Rev'd	Apprv'd

Jacobs
95 Balmoral Street, Glasgow, G2 7HX, UK.
Tel: +44(0)141 243 8000
www.jacobs.com

Client:

Project:

Drawing title: **Environmental Impact Assessment Report
Trees by Combined Weighting
and Significant Trees**

Sheet 14 of 14

Drawing Status	S4 - For Stage Approval
Scale	1:2,500 @ A3 DO NOT SCALE
Jacobs No.	B2140002
BIM No.	A9P02-JAC-ELS-D_ZZZZZ_ZZ-FG-EN-0028
Drawing number	Figure 10.11n
Rev	P03