

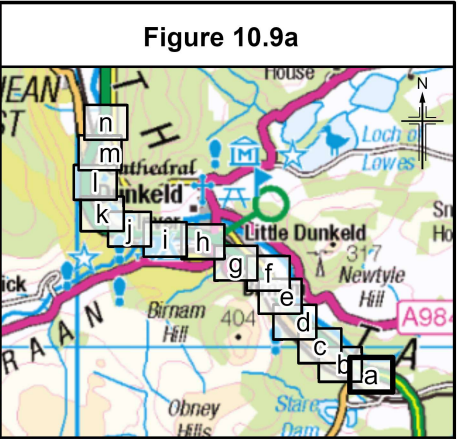
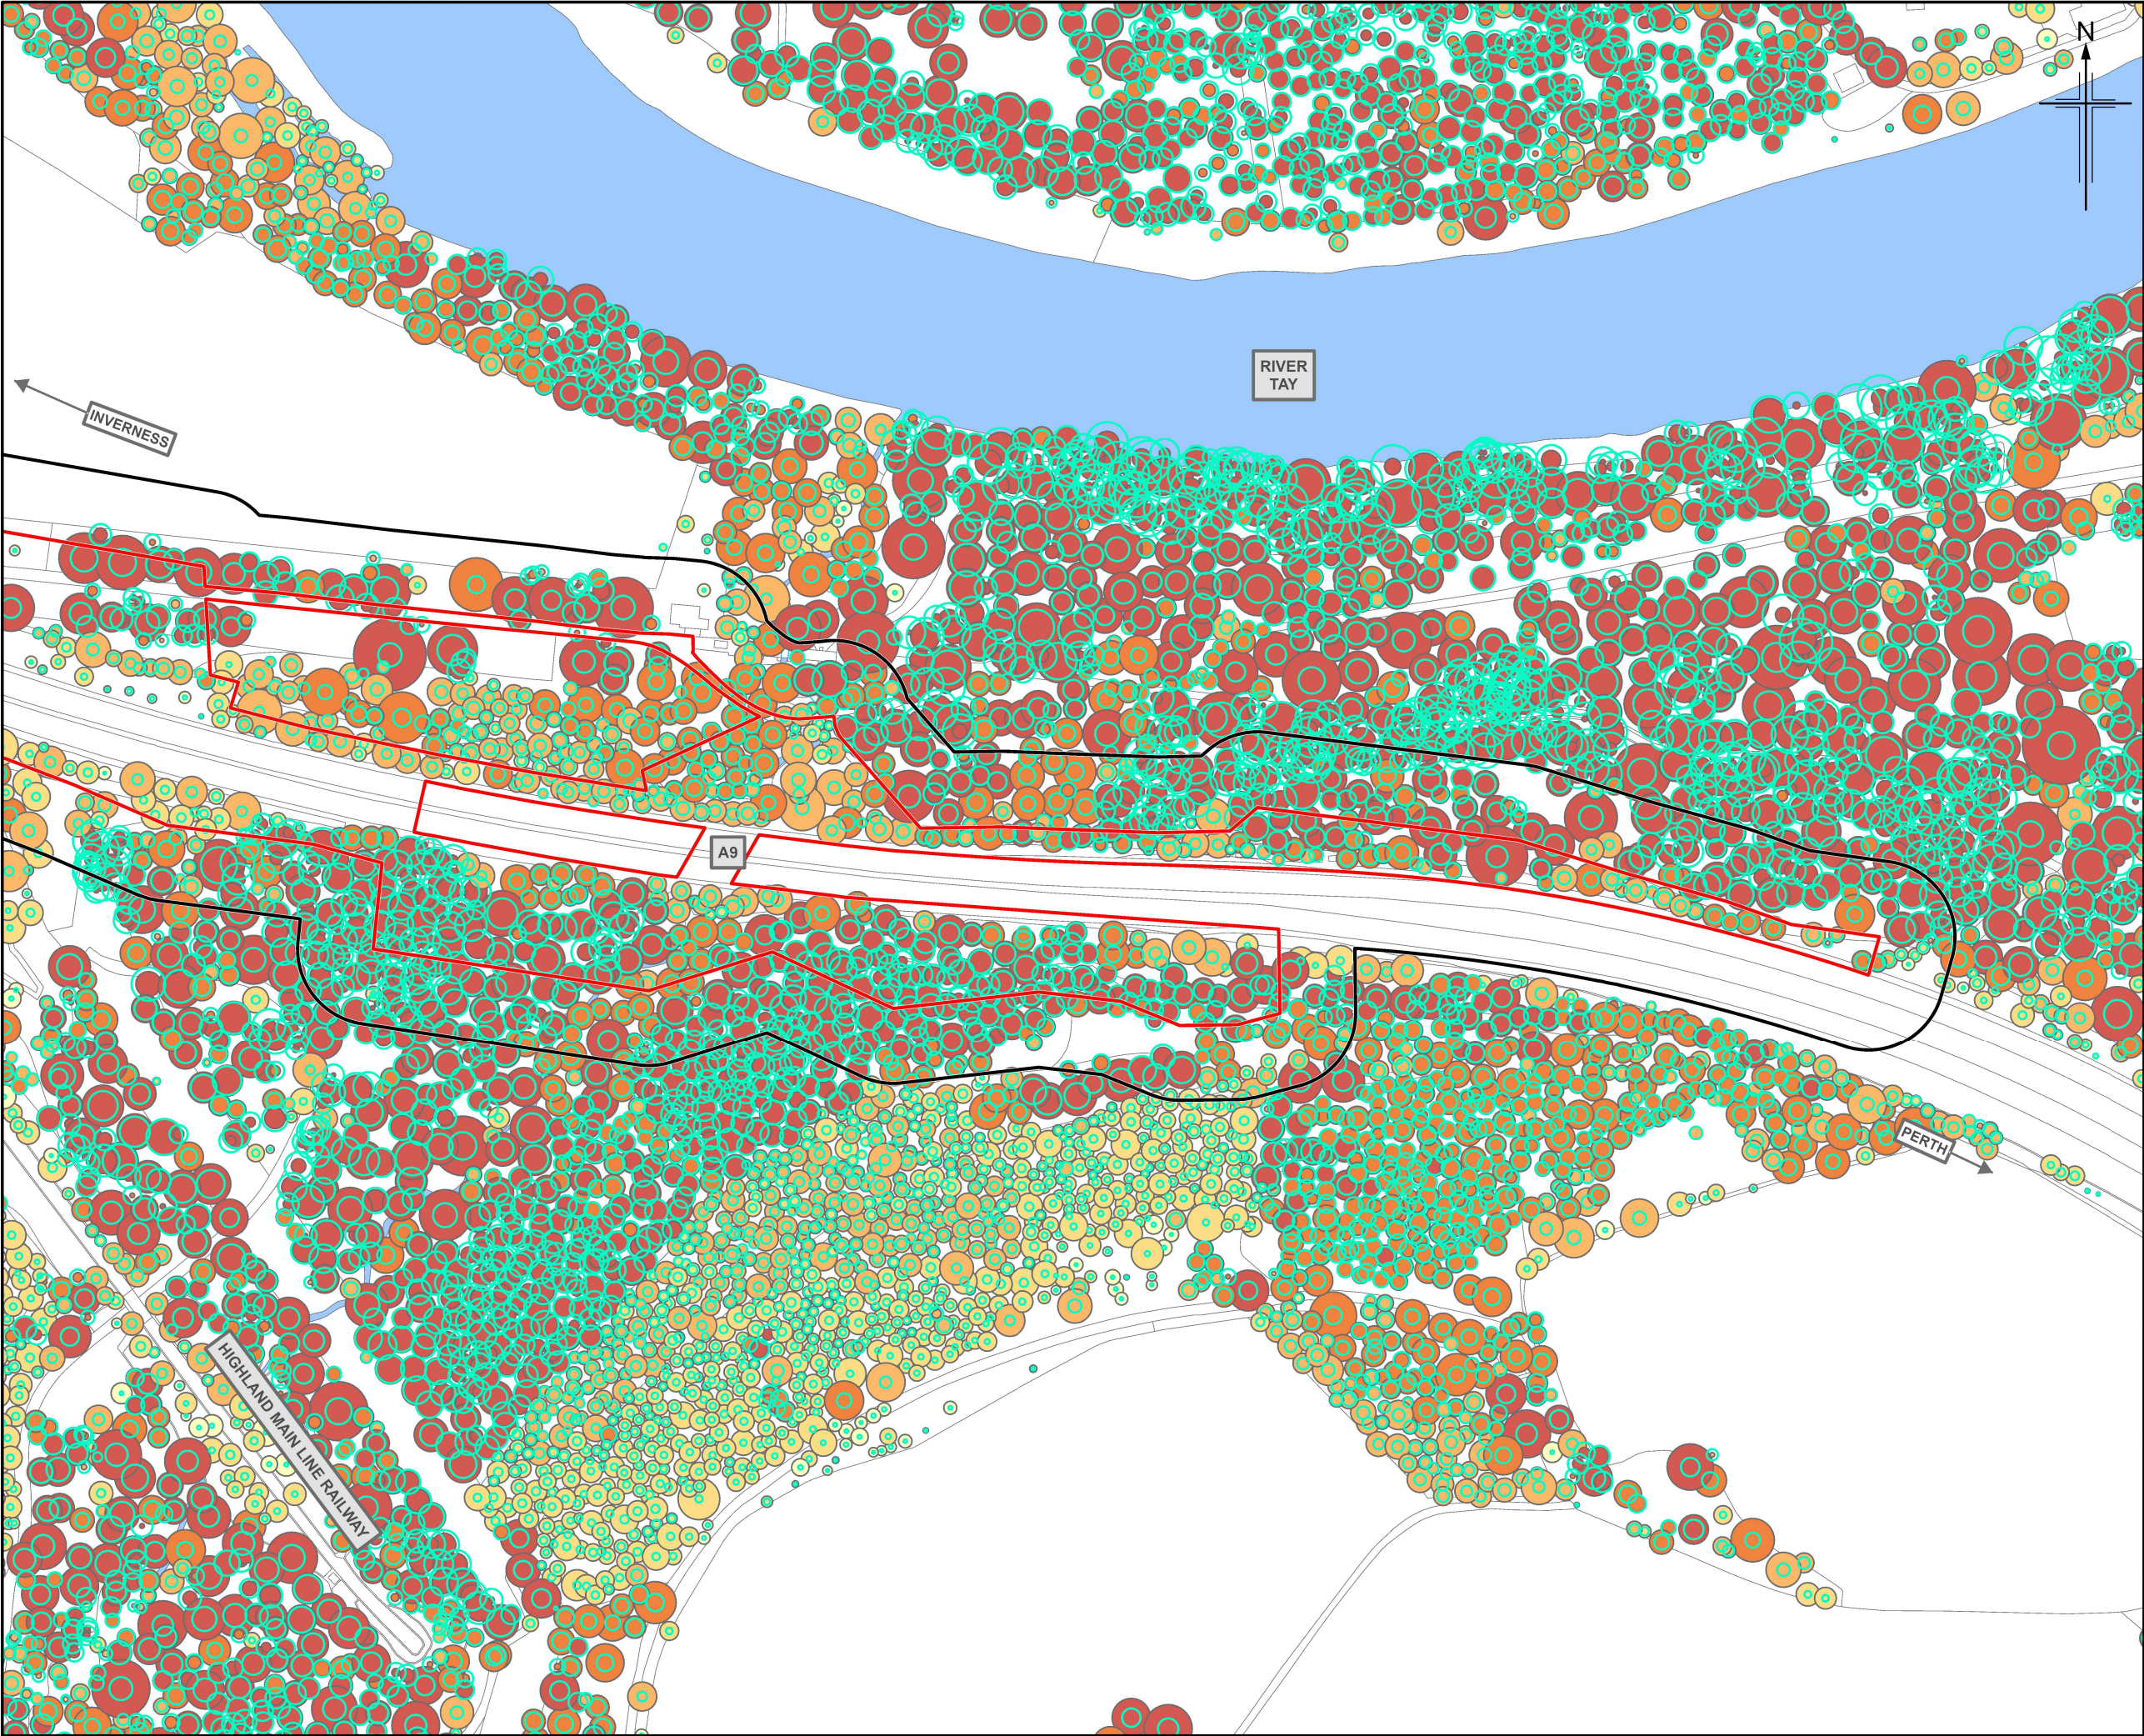


Figure 10.9a

Legend

- Boundaries of the Site
- Boundaries of the Site (30m Buffer)
- Indicative Minimum Root Protection Area (RPA)

Tree Height Weighting

- < 5m
- 5m - 10m
- 10m - 15m
- 15m - 20m
- > 20m

P03	MAY 2025	For Stage Approval	HCH	PS	GK	EM
Rev.	Rev. Date	Purpose of revision	Orig/Dwn	Checkd	Rev'd	Apprv'd

Jacobs
95 Bothwell Street, Glasgow, G2 7HX, UK.
Tel: +44(0)141 243 8000
www.jacobs.com

Client

TRANSPORT SCOTLAND
CORRIDOR ALBA

Project



A9 DUALLING
PASS OF BIRNAM TO TAY CROSSING

Drawing title

Environmental Impact Assessment Report
Trees by Height Weighting

Sheet 1 of 14

Drawing Status	S4 - For Stage Approval
Scale	1:2,500 @ A3 DO NOT SCALE
Jacobs No.	B2140002
BIM No.	A9P02-JAC-ELS-D_ZZZZZ_ZZ-FG-EN-0026
Drawing number	Figure 10.9a
Rev	P03

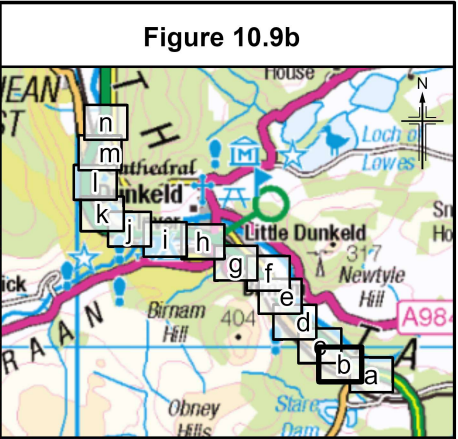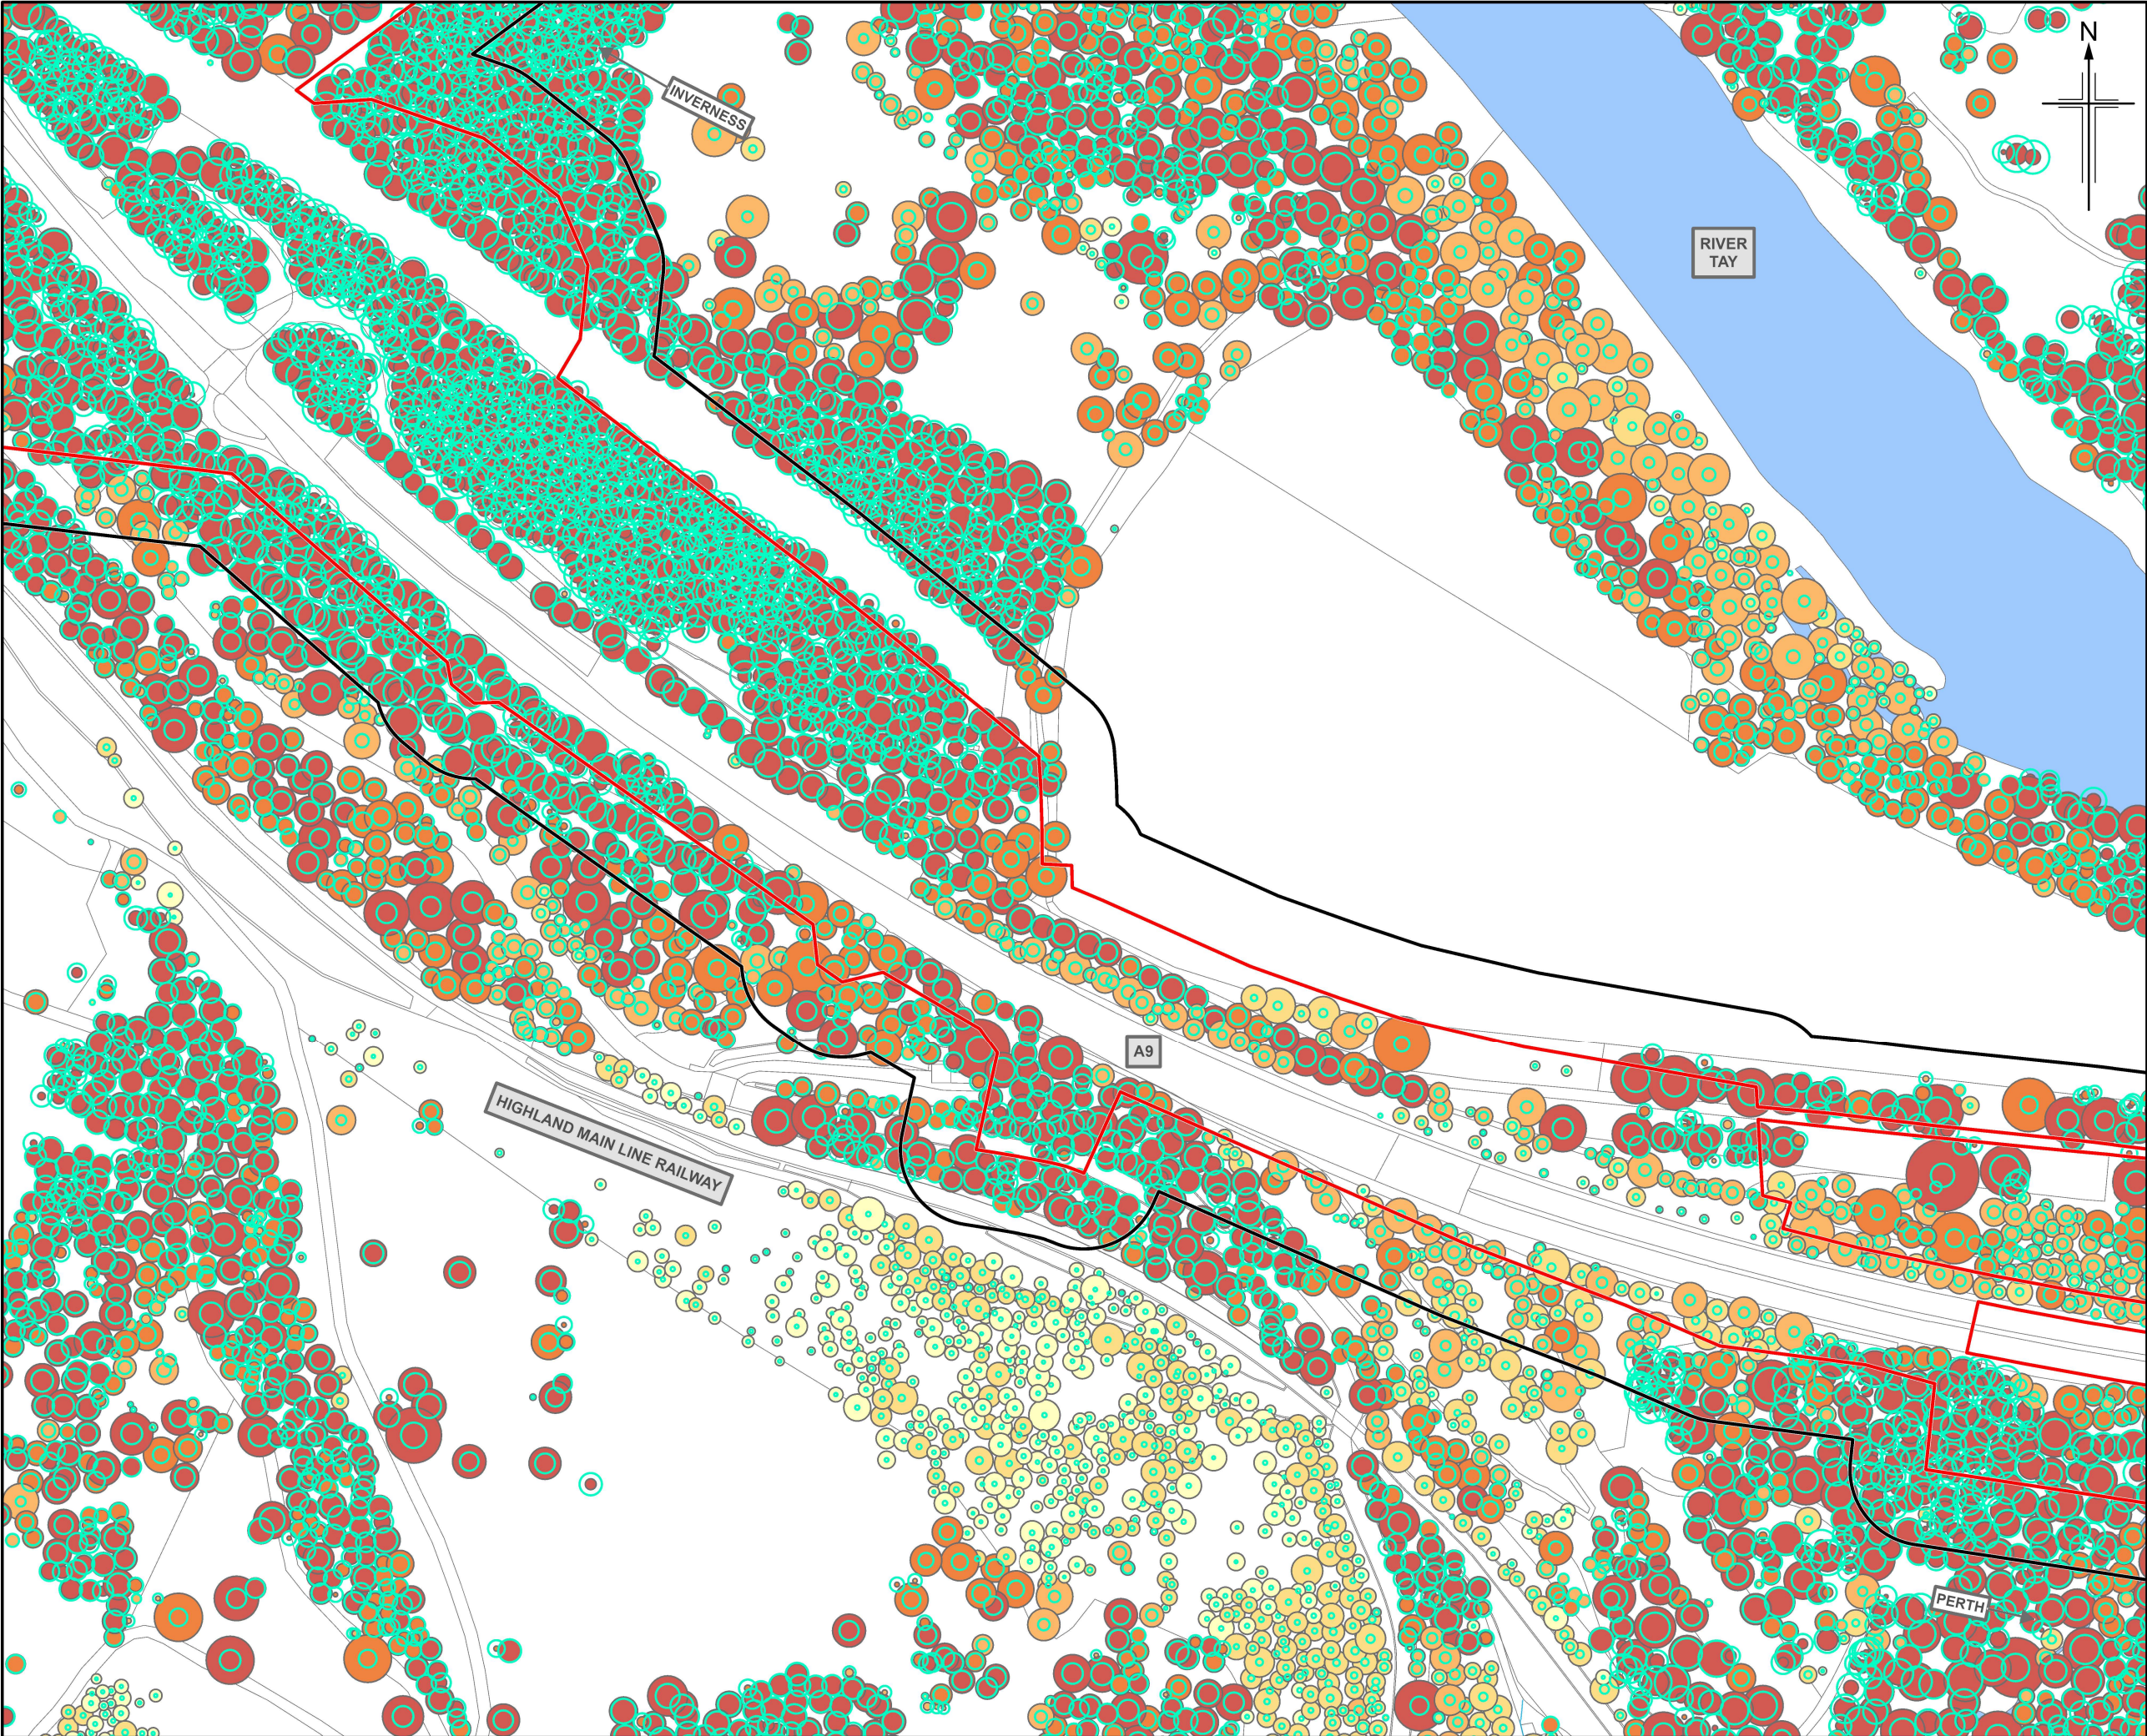

Legend

- Boundaries of the Site
- Boundaries of the Site (30m Buffer)
- Indicative Minimum Root Protection Area (RPA)

Tree Height Weighting

- < 5m
- 5m - 10m
- 10m - 15m
- 15m - 20m
- > 20m

P03	MAY 2025	For Stage Approval	HCH	PS	GK	EM
Rev.	Rev. Date	Purpose of revision	Orig/Dwn	Checkd	Rev'd	Apprv'd

Jacobs
95 Balmoral Street, Glasgow, G2 7HX, UK.
Tel: +44(0)141 243 8000
www.jacobs.com

Client


TRANSPORT
SCOTLAND
COMHDAIL ALBA

Project




A9
DUALLING
PASS OF BIRNAM
TO TAY CROSSING

Drawing title

**Environmental Impact Assessment Report
Trees by Height Weighting**

Sheet 2 of 14

Drawing Status	S4 - For Stage Approval	
Scale	1:2,500 @ A3	DO NOT SCALE
Jacobs No.	B2140002	
BIM No.	A9P02-JAC-ELS-D_ZZZZZ_ZZ-FG-EN-0026	
Drawing number	Figure 10.9b	Rev P03

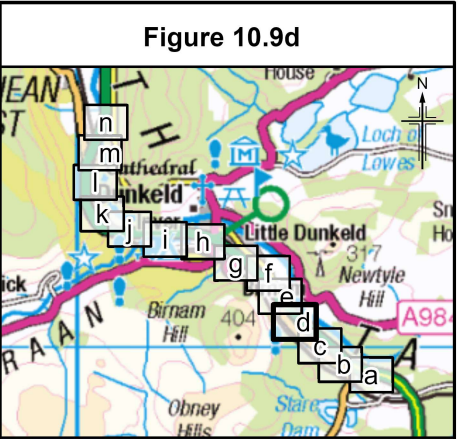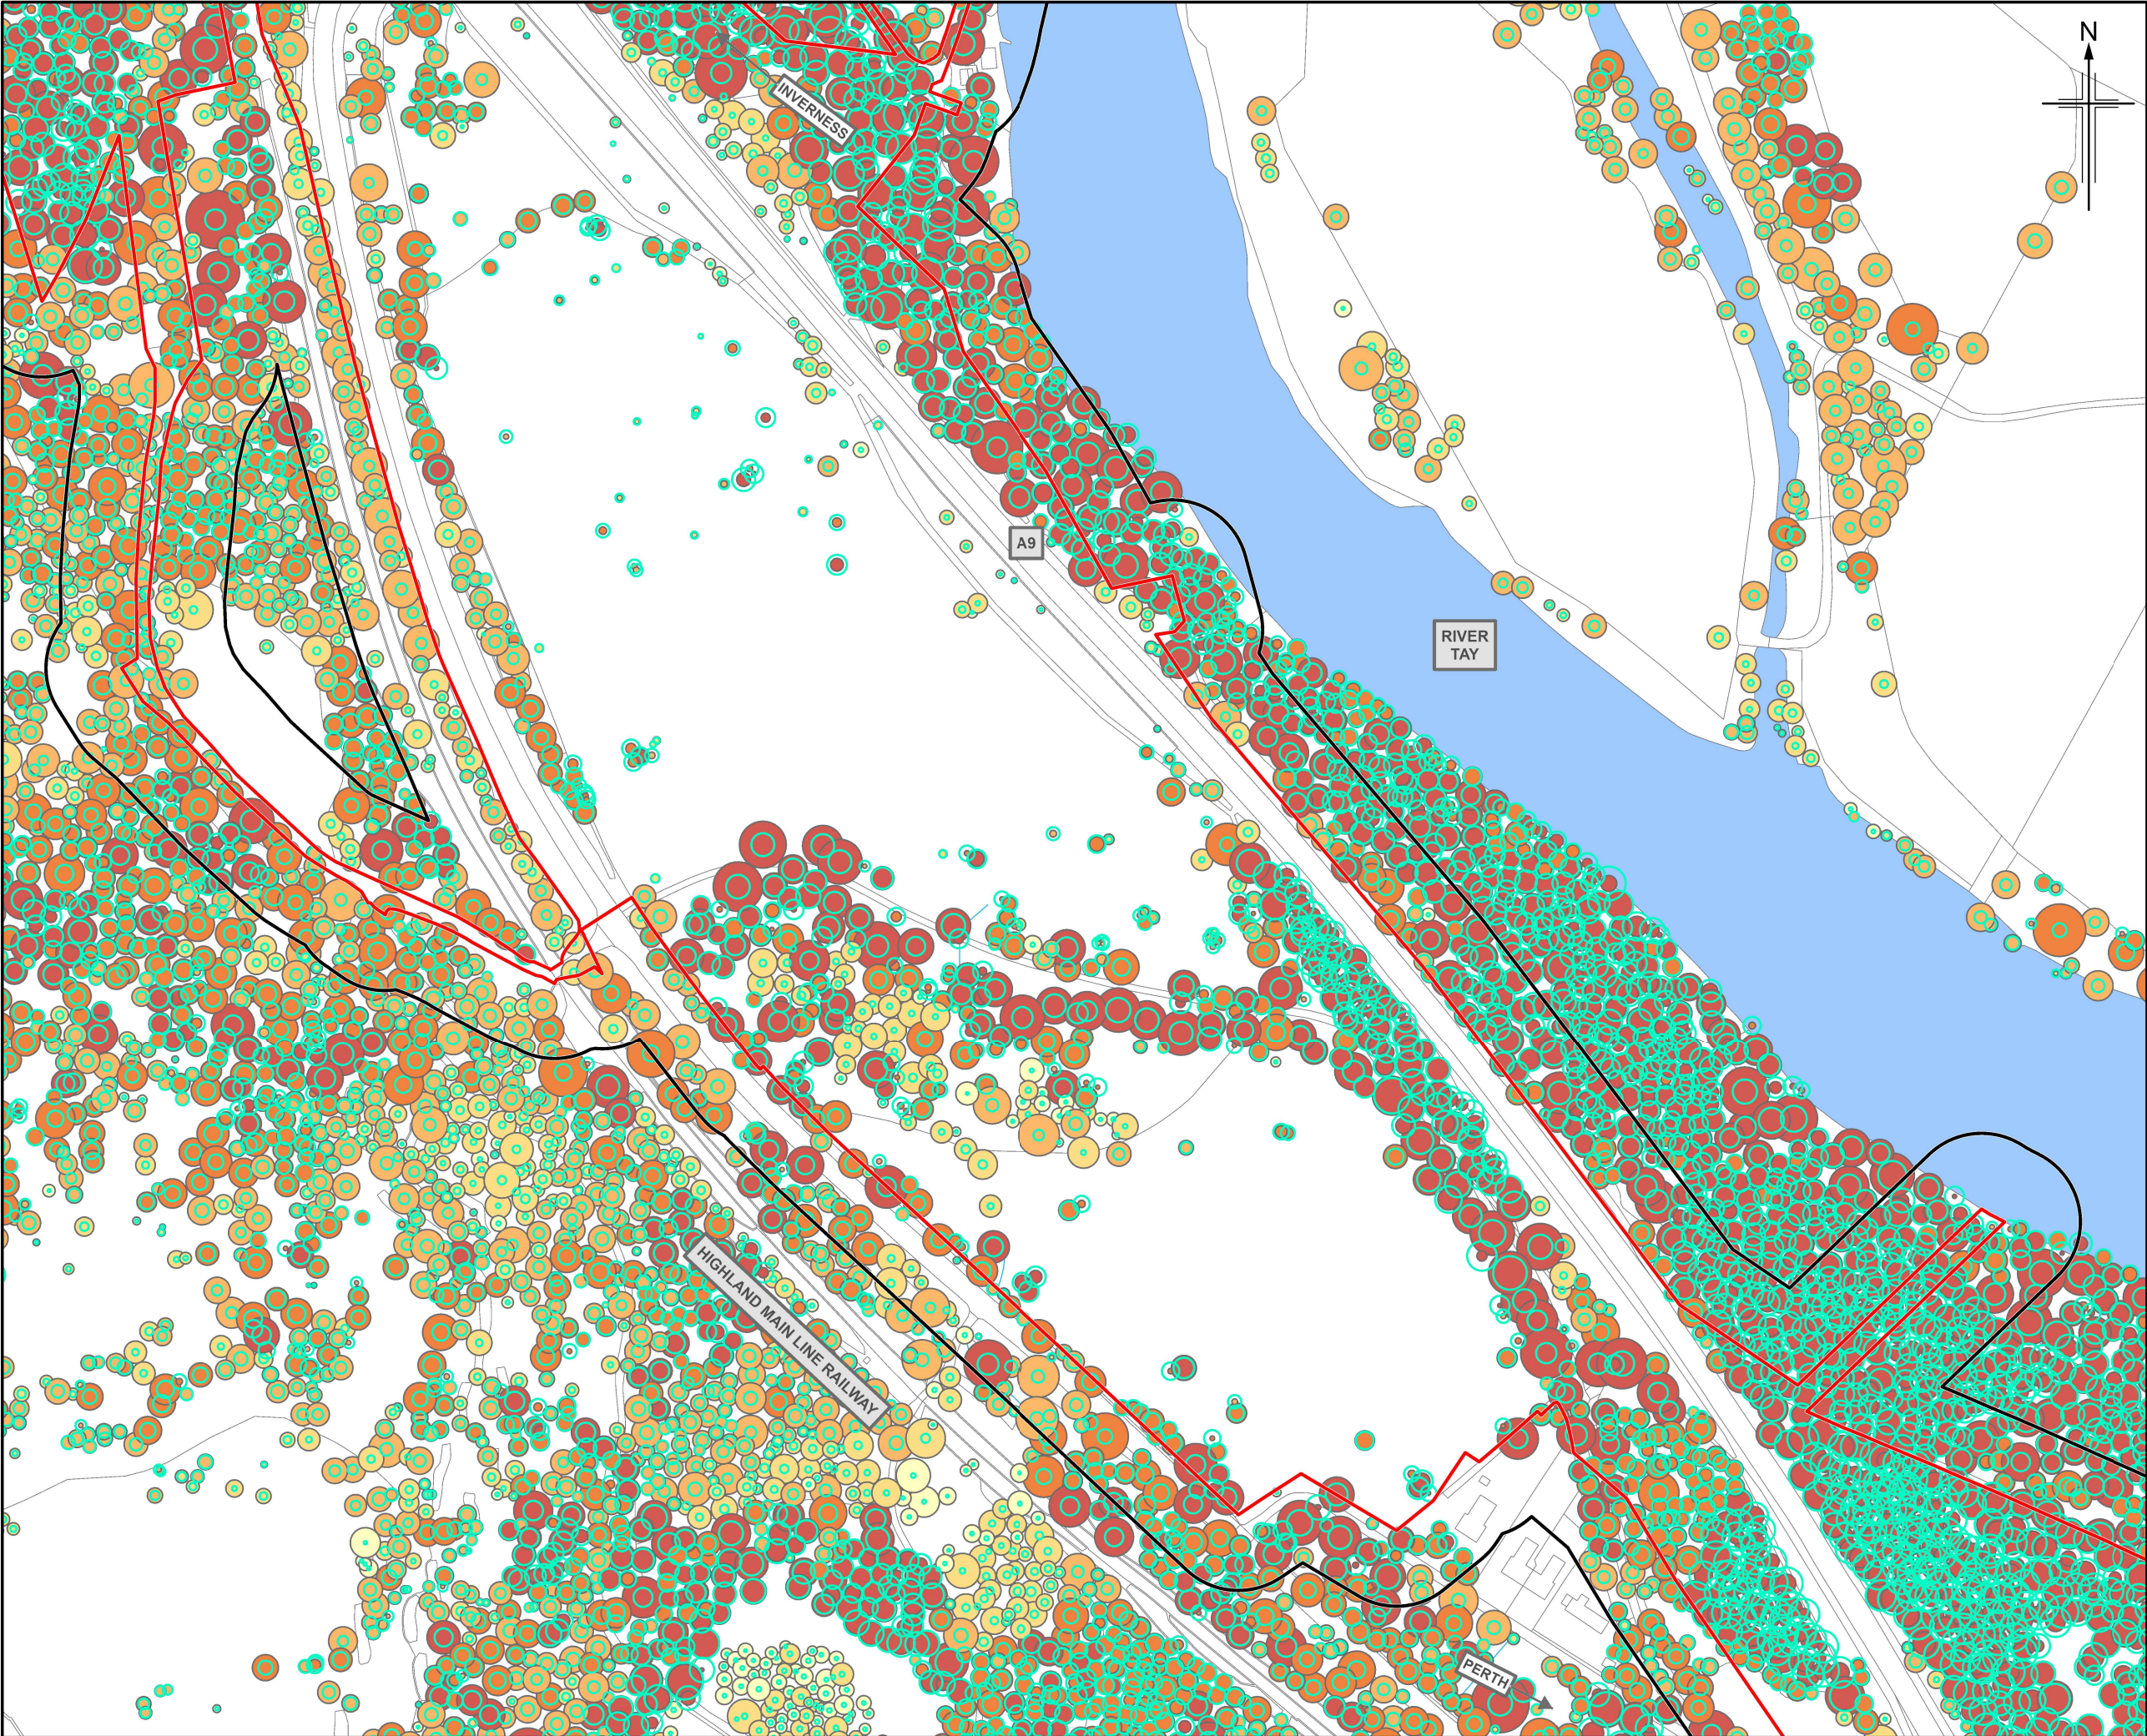

- Legend**
- Boundaries of the Site
 - Boundaries of the Site (30m Buffer)
 - Indicative Minimum Root Protection Area (RPA)
- Tree Height Weighting**
- < 5m
 - 5m - 10m
 - 10m - 15m
 - 15m - 20m
 - > 20m

P03	MAY 2025	For Stage Approval	HCH	PS	GK	EM
Rev.	Rev. Date	Purpose of revision	Orig/Dwn	Checkd	Rev'd	Apprv'd

Jacobs
95 Bothwell Street, Glasgow, G2 7NA, UK.
Tel: +44(0)141 243 8000
www.jacobs.com





**Environmental Impact Assessment Report
Trees by Height Weighting**



Sheet 4 of 14

Drawing Status	S4 - For Stage Approval	DO NOT SCALE
Scale	1:2,500 @ A3	
Jacobs No.	B2140002	
BIM No.	A9P02-JAC-ELS-D_ZZZZZ_ZZ-FG-EN-0026	
Drawing number	Figure 10.9d	Rev P03

© Crown copyright 2025. You may re-use this information (excluding logos) free of charge in any format or medium, under the terms of the Open Government Licence. To view this licence, visit <http://www.nationalarchives.gov.uk/doc/open-government-licence/> or e-mail: psi@nationalarchives.gsi.gov.uk. Where we have identified any third party copyright information you will need to obtain permission from the copyright holders concerned. Limitation: This drawing has been prepared on behalf of, and for the exclusive use of Jacobs' Client, and is subject to, and issued in accordance with, the provisions of the contract between Jacobs and the Client. Jacobs accepts no liability or responsibility whatsoever for, or in respect of, any use of, or reliance upon, this drawing by any third party.

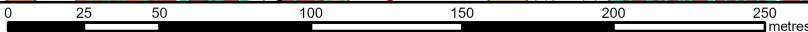

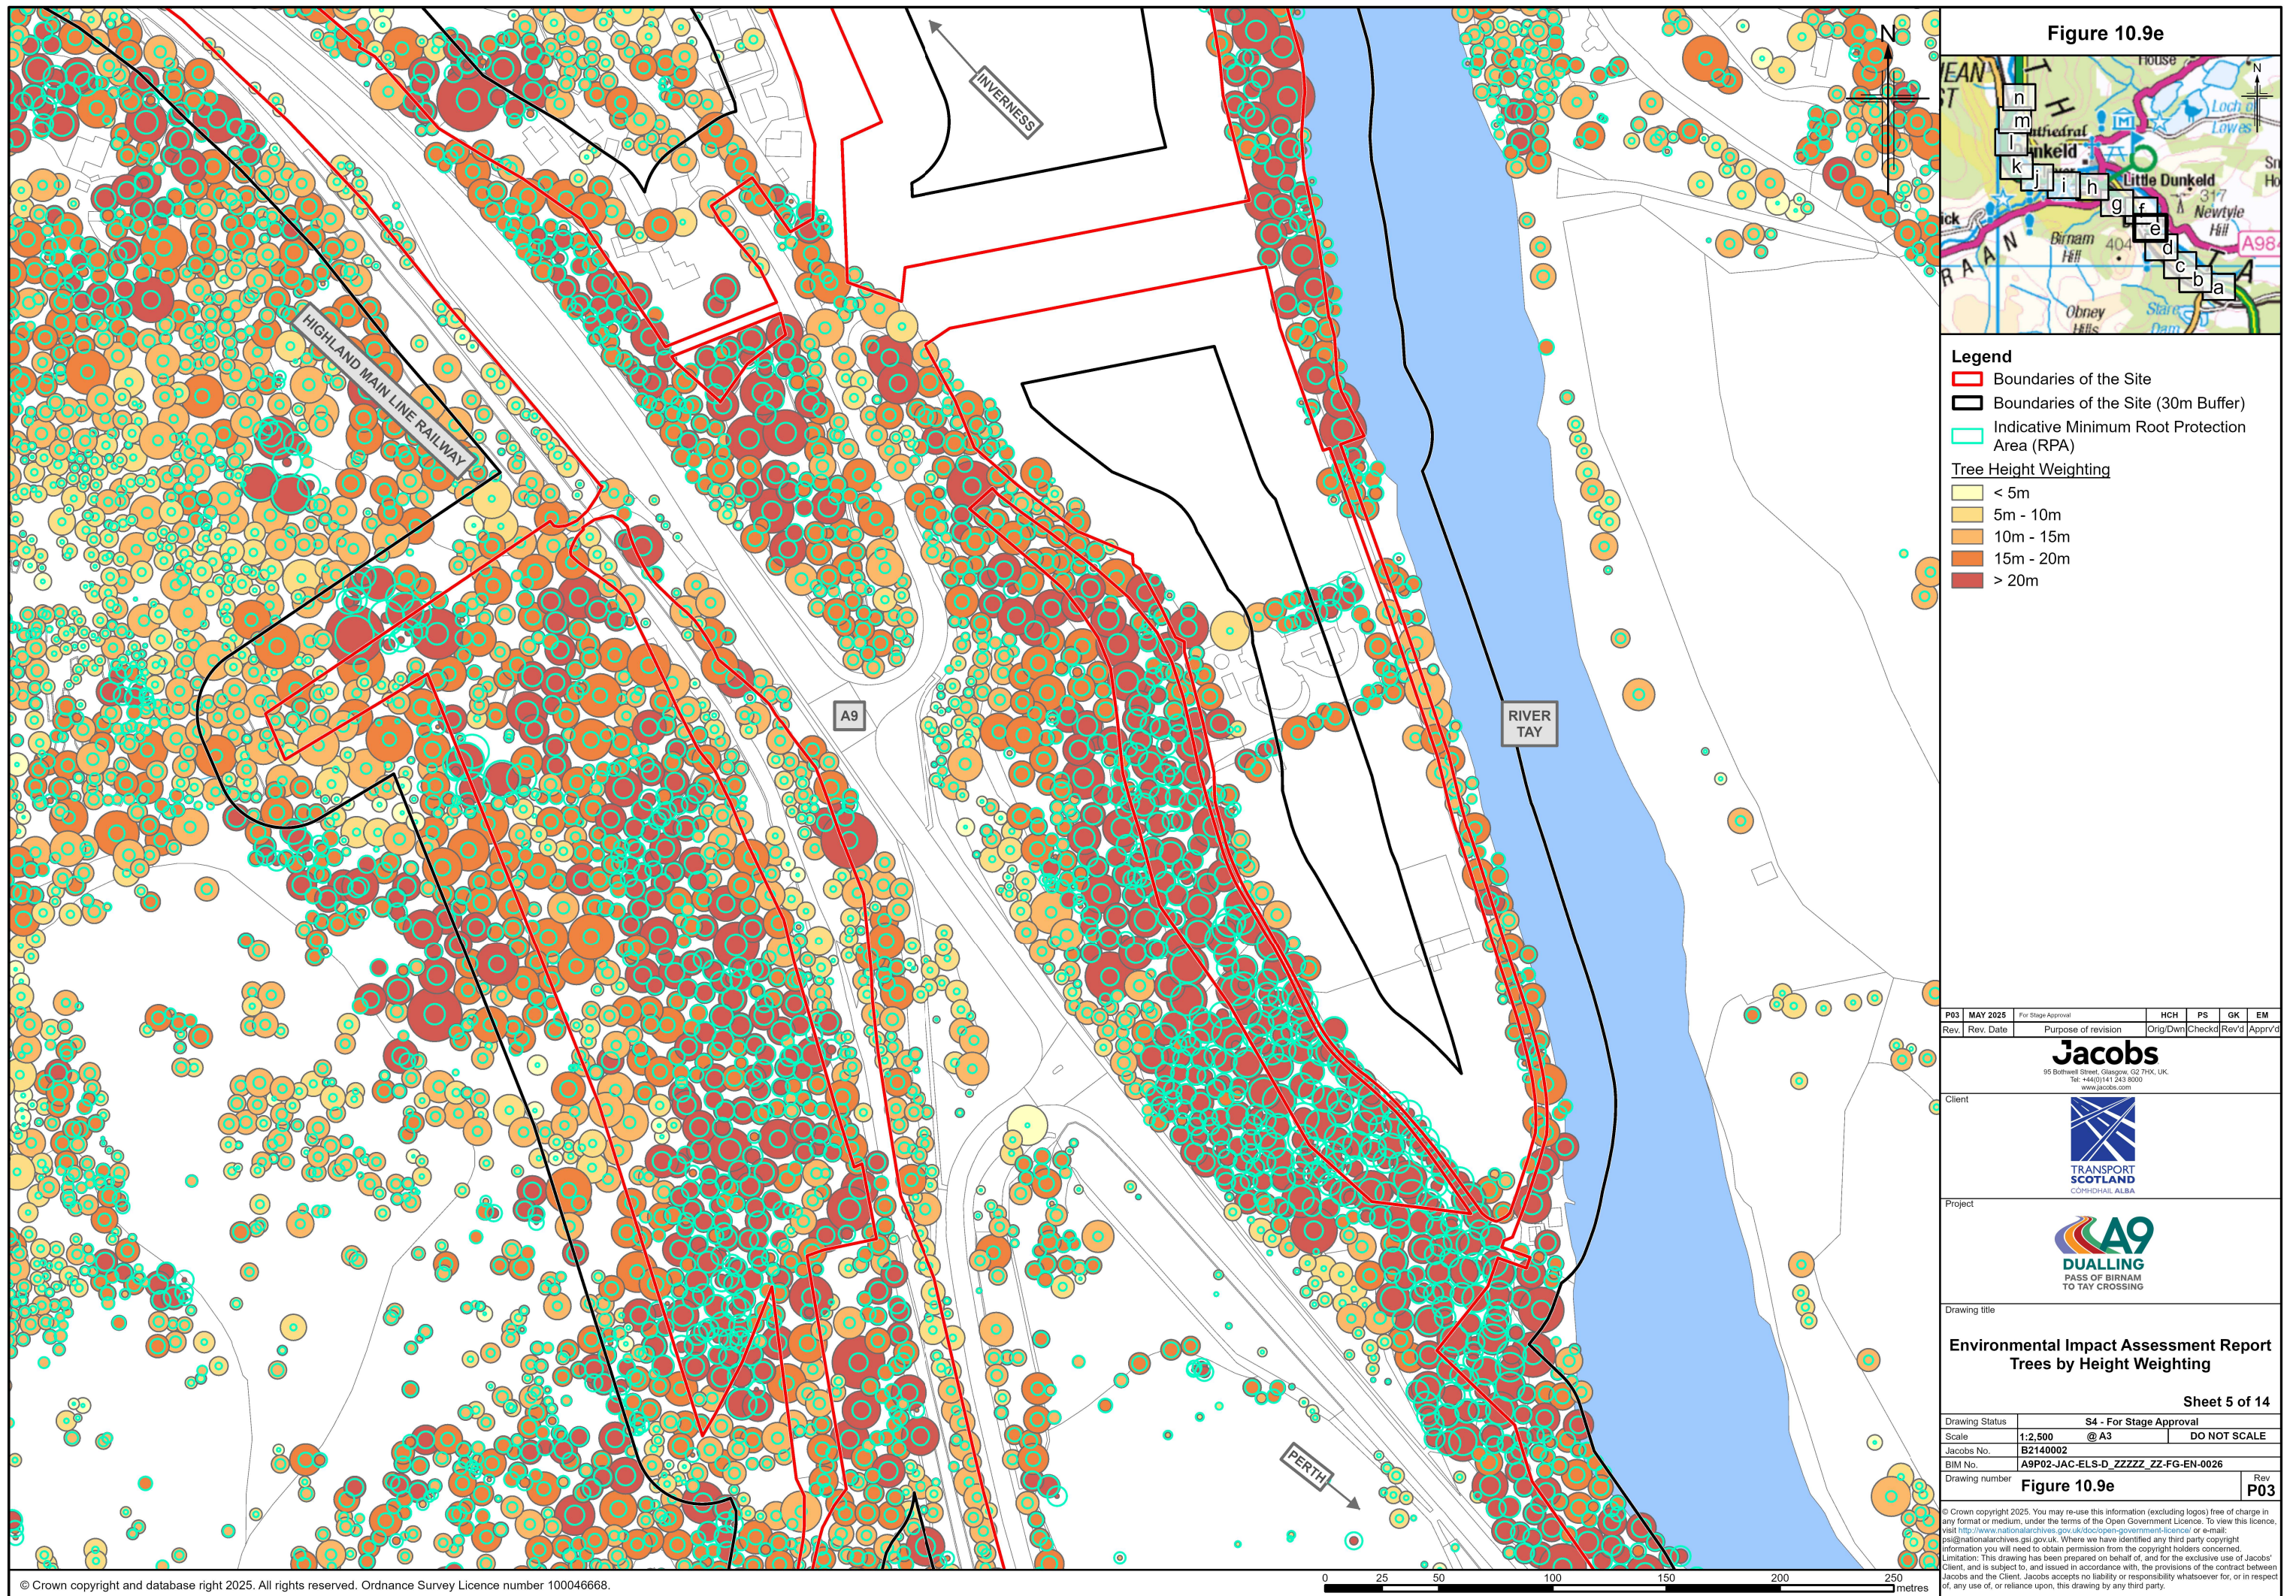

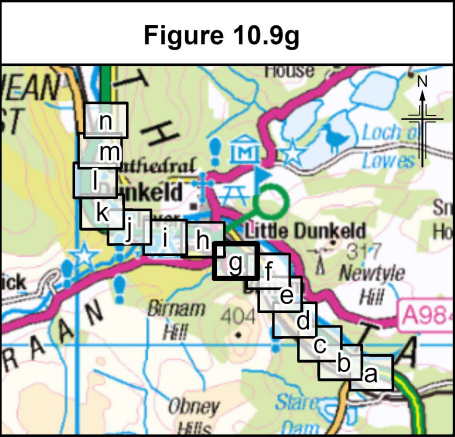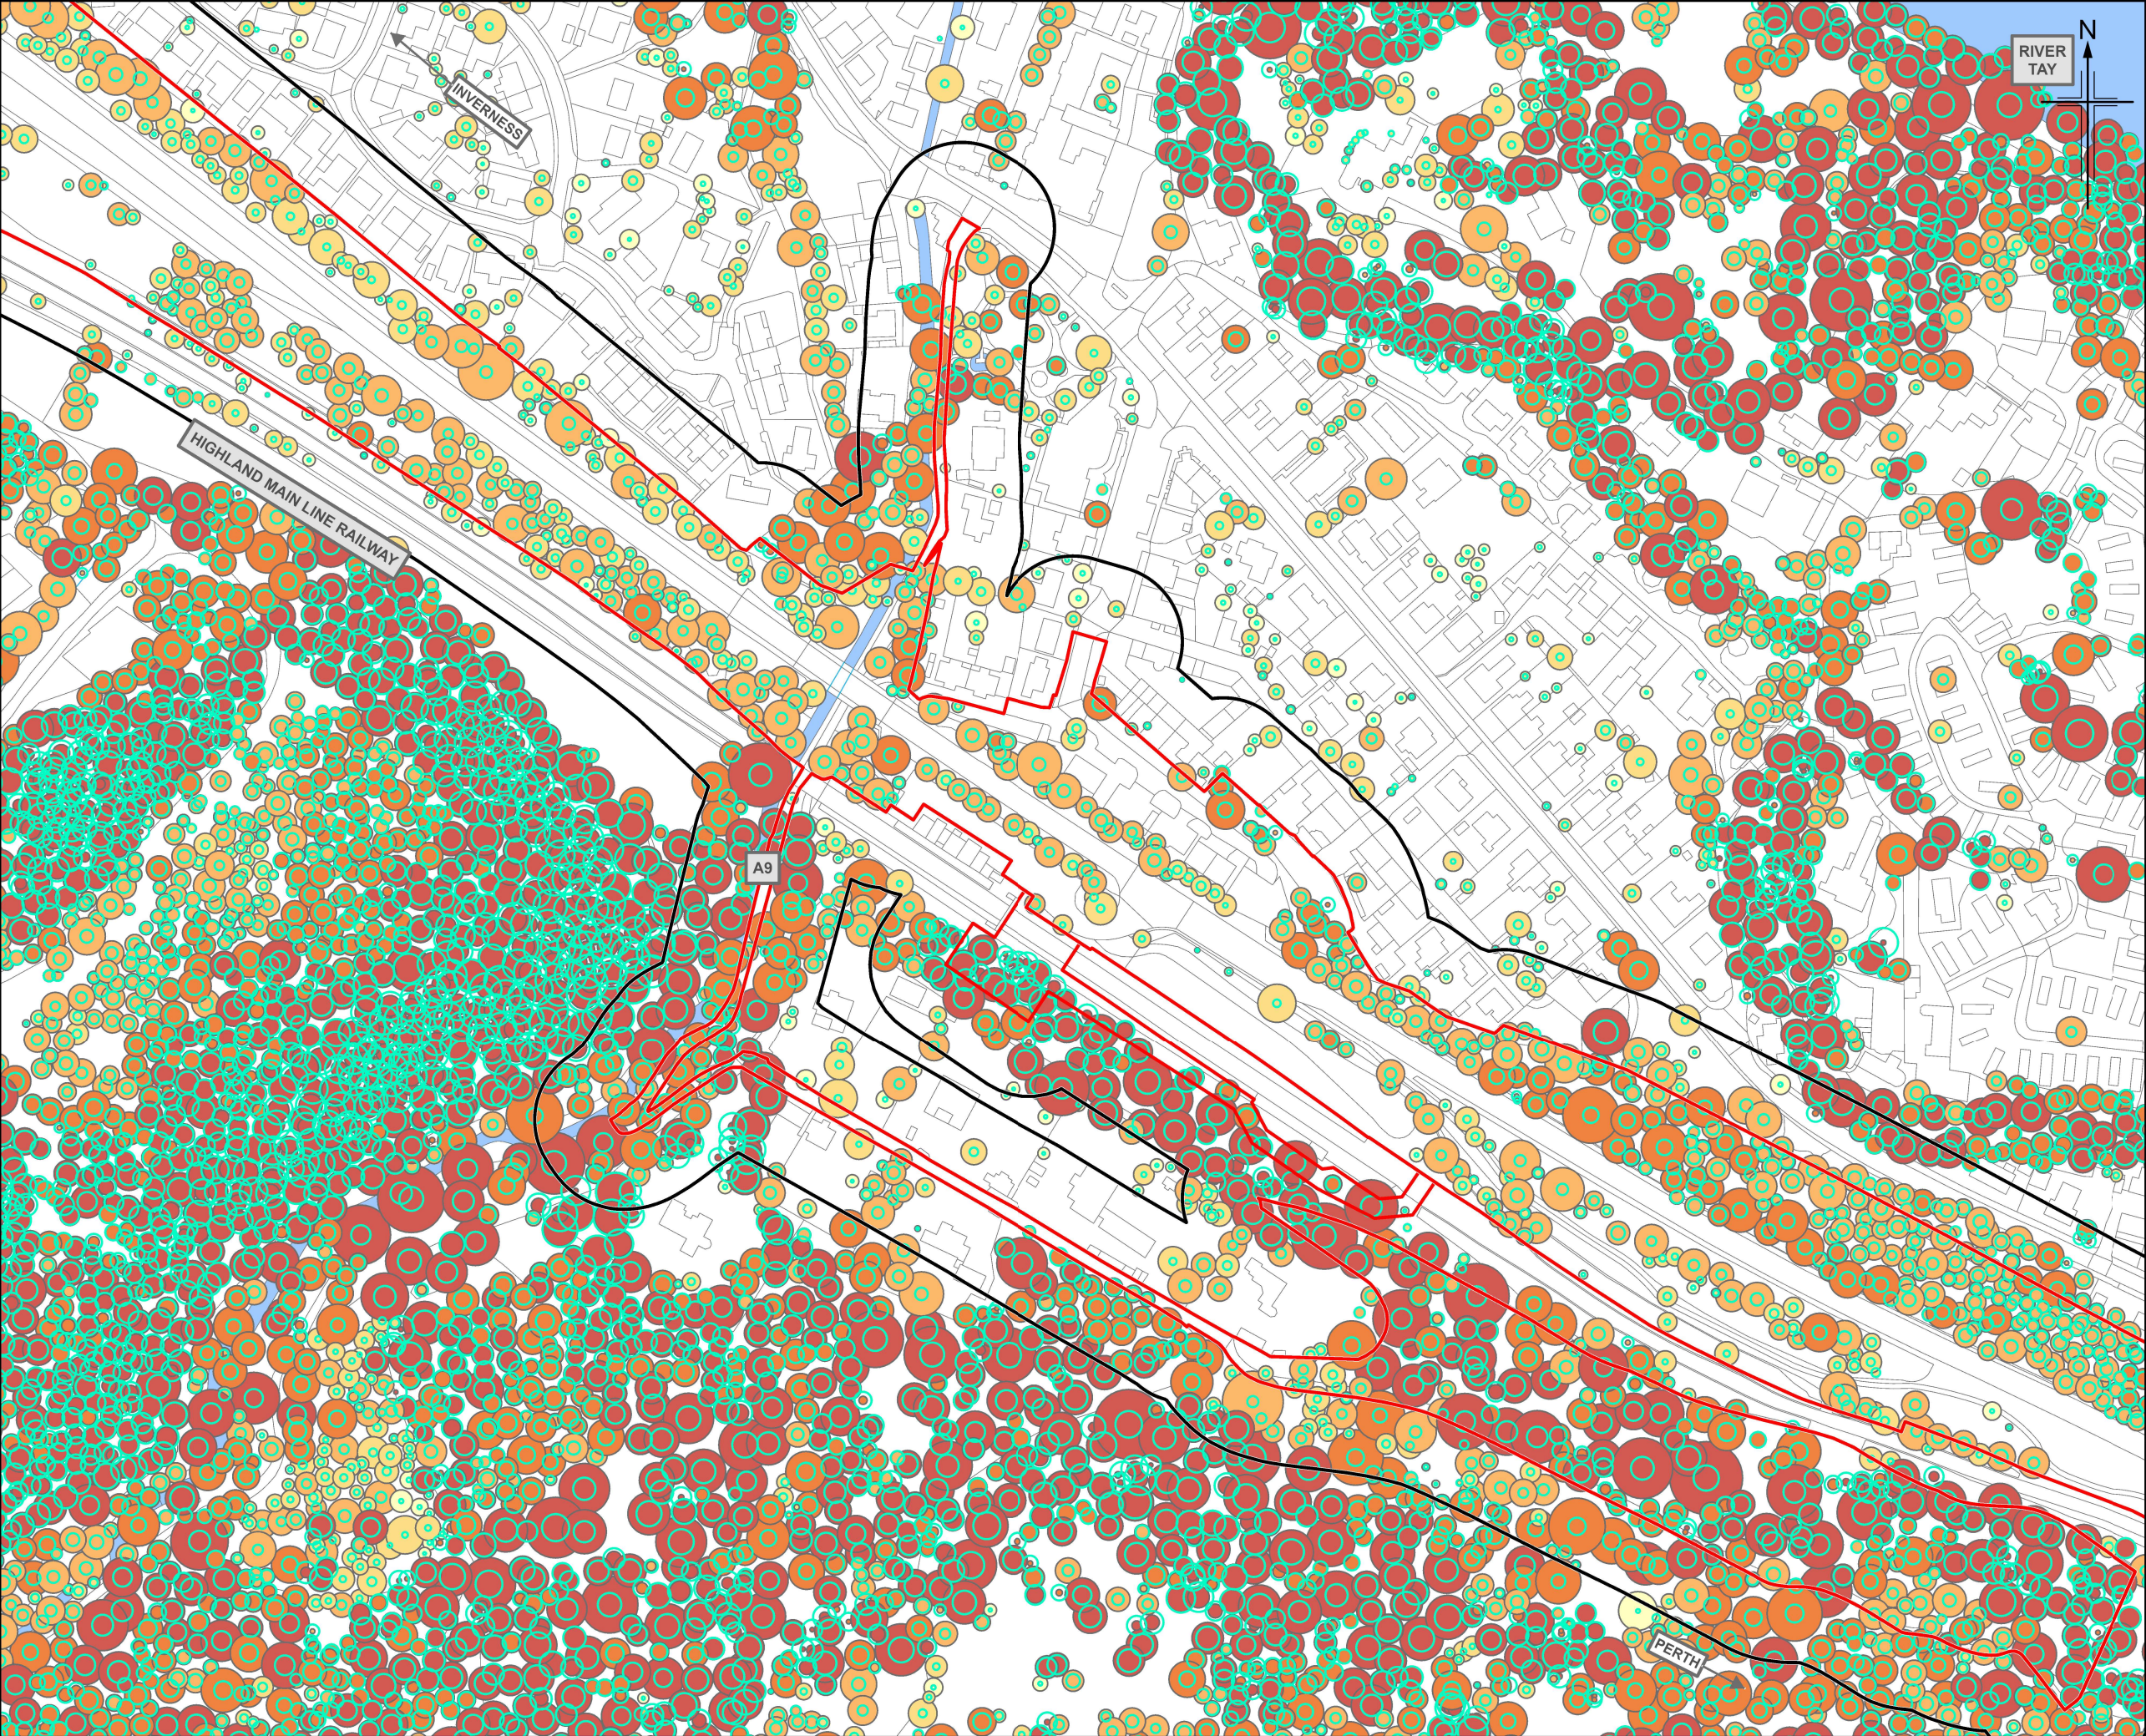


Legend

- Boundaries of the Site
- Boundaries of the Site (30m Buffer)
- Indicative Minimum Root Protection Area (RPA)

Tree Height Weighting

- < 5m
- 5m - 10m
- 10m - 15m
- 15m - 20m
- > 20m

P03	MAY 2025	For Stage Approval	HCH	PS	GK	EM
Rev.	Rev. Date	Purpose of revision	Orig/Dwn	Checkd	Rev'd	Apprv'd
Jacobs 95 Bothwell Street, Glasgow, G2 7NA, UK. Tel: +44(0)141 243 8000 www.jacobs.com						
Client		 TRANSPORT SCOTLAND COIMHAIL ALBA				
Project		 A9 DUALLING PASS OF BIRNAM TO TAY CROSSING				
Drawing title						
Environmental Impact Assessment Report Trees by Height Weighting Sheet 7 of 14						
Drawing Status		S4 - For Stage Approval				
Scale		1:2,500 @ A3		DO NOT SCALE		
Jacobs No.		B2140002				
BIM No.		A9P02-JAC-ELS-D_ZZZZZ_ZZ-FG-EN-0026				
Drawing number		Figure 10.9g				Rev P03

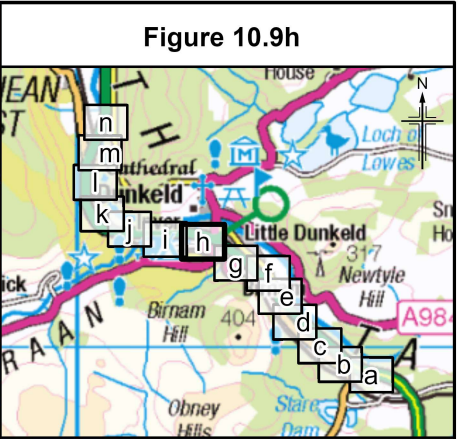

Legend

- Boundaries of the Site
- Boundaries of the Site (30m Buffer)
- Indicative Minimum Root Protection Area (RPA)

Tree Height Weighting

- < 5m
- 5m - 10m
- 10m - 15m
- 15m - 20m
- > 20m

P03	MAY 2025	For Stage Approval	HCH	PS	GK	EM
Rev.	Rev. Date	Purpose of revision	Orig/Dwn	Checkd	Rev'd	Apprv'd

Jacobs
95 Balmoral Street, Glasgow, G2 7HX, UK.
Tel: +44(0)141 243 8000
www.jacobs.com

Client

TRANSPORT SCOTLAND
CORRIDOR ALBA

Project



A9 DUALLING
PASS OF BIRNAM TO TAY CROSSING

Drawing title

Environmental Impact Assessment Report
Trees by Height Weighting

Sheet 8 of 14



Drawing Status	S4 - For Stage Approval
Scale	1:2,500 @ A3 DO NOT SCALE
Jacobs No.	B2140002
BIM No.	A9P02-JAC-ELS-D_ZZZZZ_ZZ-FG-EN-0026
Drawing number	Figure 10.9h
Rev	P03

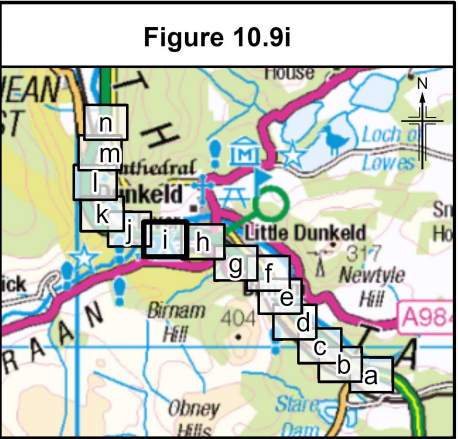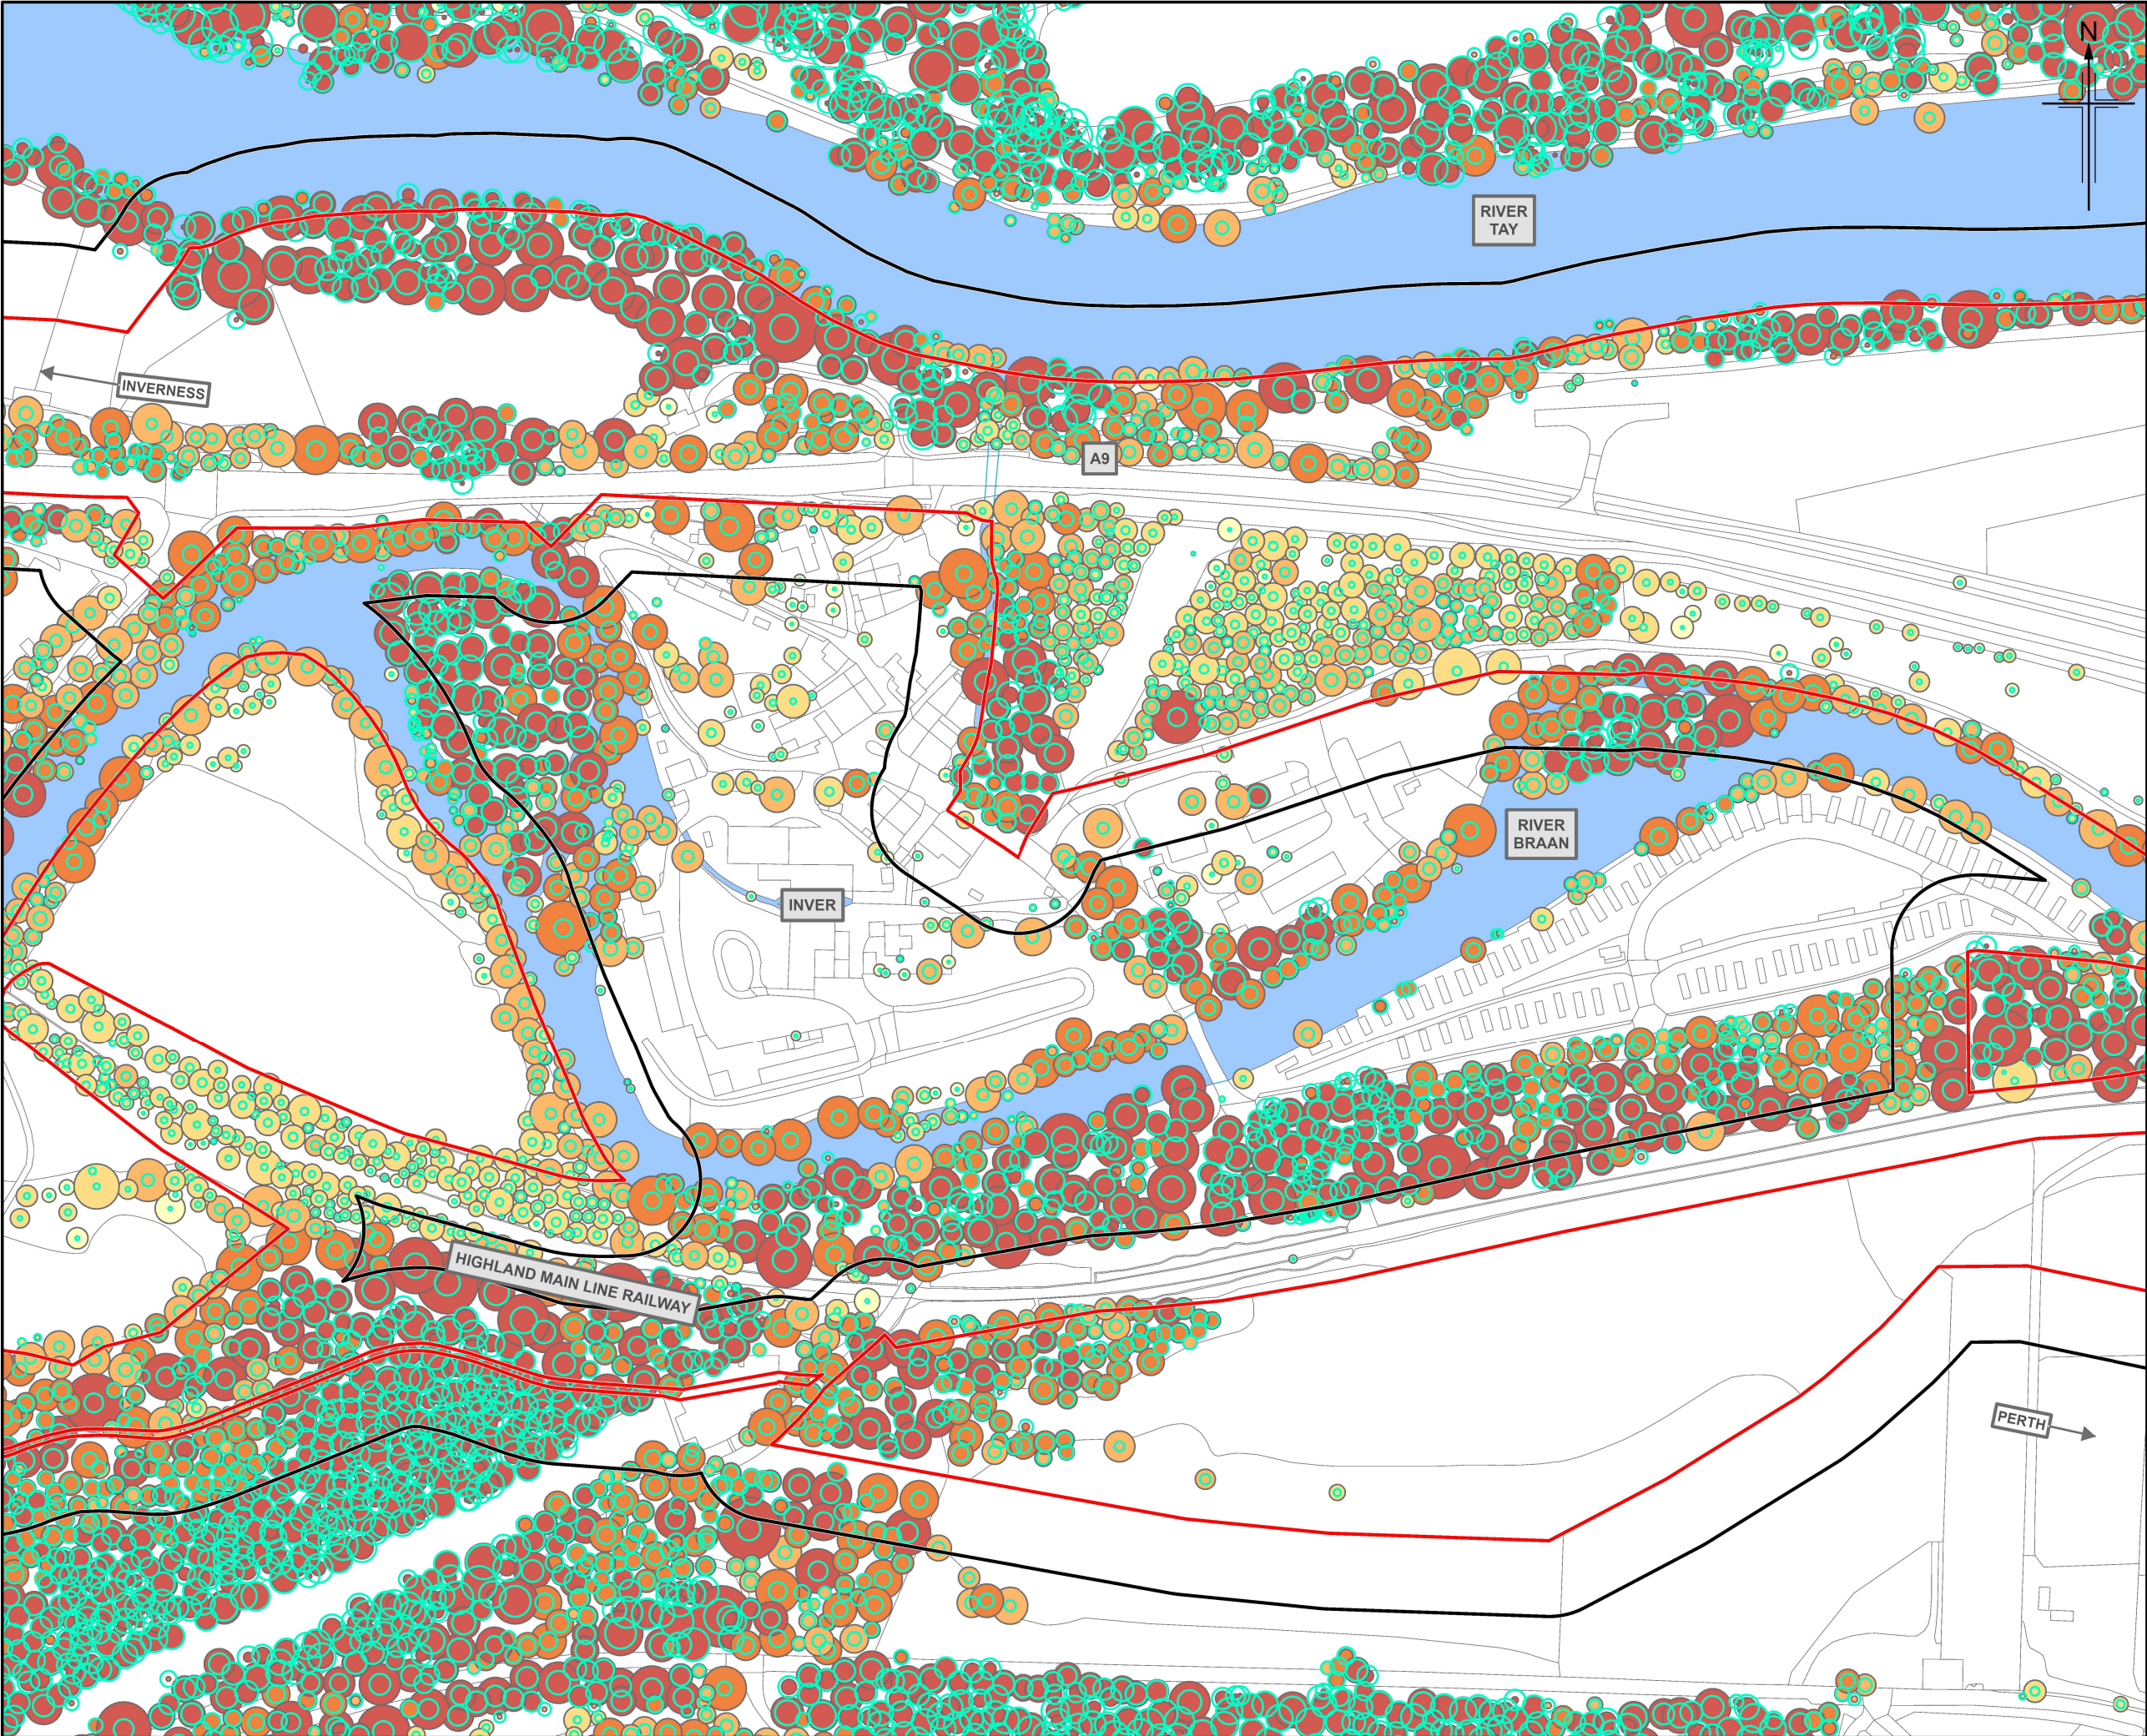

- Legend**
- Boundaries of the Site
 - Boundaries of the Site (30m Buffer)
 - Indicative Minimum Root Protection Area (RPA)
- Tree Height Weighting**
- < 5m
 - 5m - 10m
 - 10m - 15m
 - 15m - 20m
 - > 20m

P03	MAY 2025	For Stage Approval	HCH	PS	GK	EM
Rev.	Rev. Date	Purpose of revision	Orig/Dwn	Checkd	Rev'd	Apprv'd
Jacobs 95 Bothwell Street, Glasgow, G2 7NA, UK. Tel: +44(0)141 243 8000 www.jacobs.com						
Client						
TRANSPORT SCOTLAND CORR DHAIL ALBA						
Project						
A9 DUALLING PASS OF BIRNAM TO TAY CROSSING						
Drawing title						
Environmental Impact Assessment Report Trees by Height Weighting						
Sheet 9 of 14						
Drawing Status						
S4 - For Stage Approval						
Scale						
1:2,500 @ A3 DO NOT SCALE						
Jacobs No.						
B2140002						
BIM No.						
A9P02-JAC-ELS-D_ZZZZZ_ZZ-FG-EN-0026						
Drawing number						
Figure 10.9i						
						Rev
						P03





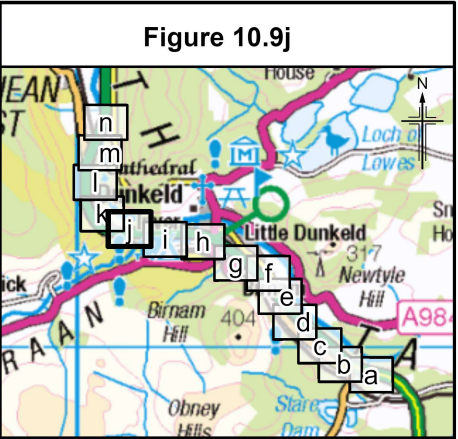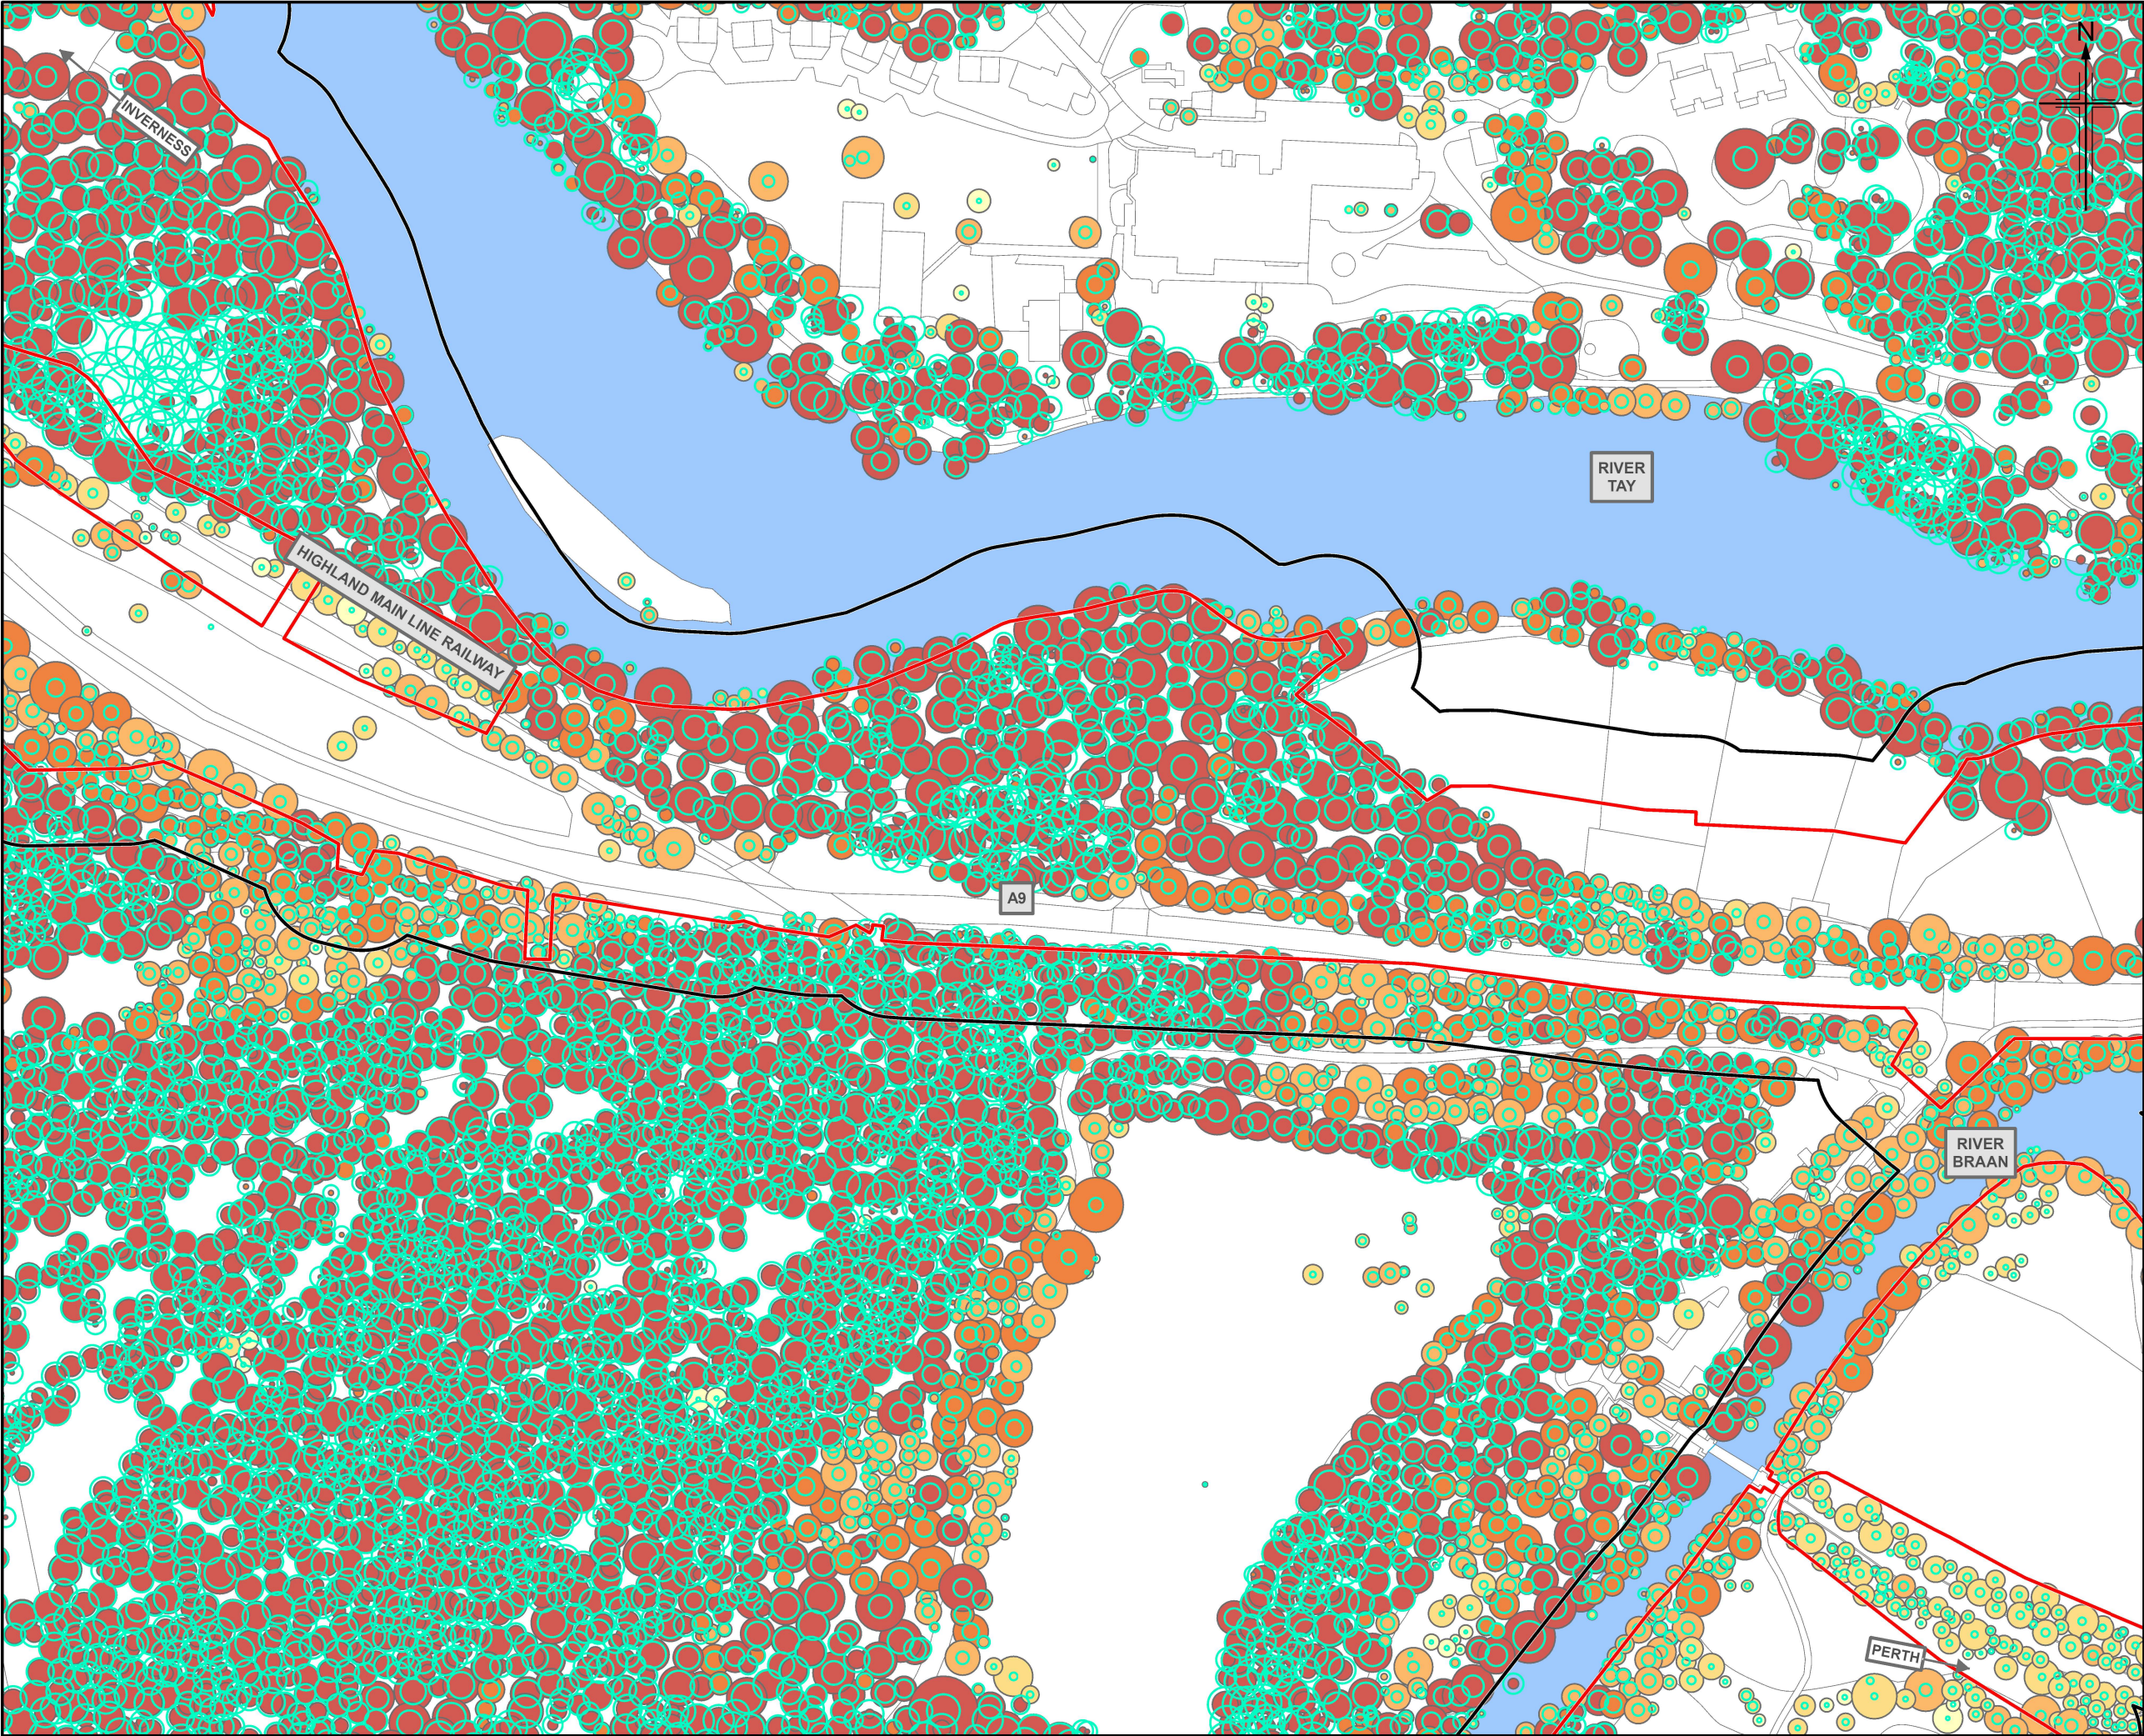

- Legend**
- Boundaries of the Site
 - Boundaries of the Site (30m Buffer)
 - Indicative Minimum Root Protection Area (RPA)
- Tree Height Weighting**
- < 5m
 - 5m - 10m
 - 10m - 15m
 - 15m - 20m
 - > 20m

P03 MAY 2025		For Stage Approval		HCH	PS	GK	EM
Rev.	Rev. Date	Purpose of revision		Orig/Dwn	Checkd	Rev'd	Apprv'd
Jacobs 95 Bothwell Street, Glasgow, G2 7NA, UK. Tel: +44(0)141 243 8000 www.jacobs.com							
Client							
 TRANSPORT SCOTLAND CÒRPHAIL ALBA							
Project							
 A9 DUALLING PASS OF BIRNAM TO TAY CROSSING							
Drawing title							
Environmental Impact Assessment Report Trees by Height Weighting							
Sheet 10 of 14							
Drawing Status		S4 - For Stage Approval					
Scale		1:2,500 @ A3		DO NOT SCALE			
Jacobs No.		B2140002					
BIM No.		A9P02-JAC-ELS-D_ZZZZZ_ZZ-FG-EN-0026					
Drawing number		Figure 10.9j					Rev P03

© Crown copyright 2025. You may re-use this information (excluding logos) free of charge in any format or medium, under the terms of the Open Government Licence. To view this licence, visit <http://www.nationalarchives.gov.uk/doc/open-government-licence/> or e-mail: psi@nationalarchives.gsi.gov.uk. Where we have identified any third party copyright information you will need to obtain permission from the copyright holders concerned. Limitation: This drawing has been prepared on behalf of, and for the exclusive use of Jacobs' Client, and is subject to, and issued in accordance with, the provisions of the contract between Jacobs and the Client. Jacobs accepts no liability or responsibility whatsoever for, or in respect of, any use of, or reliance upon, this drawing by any third party.

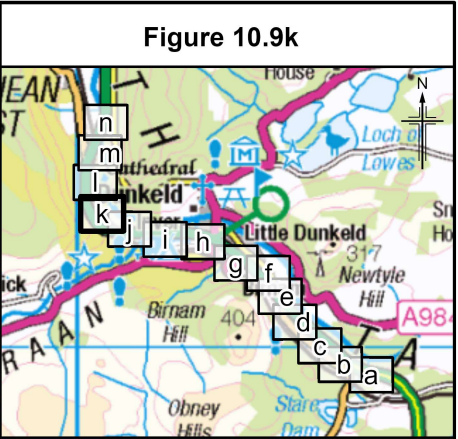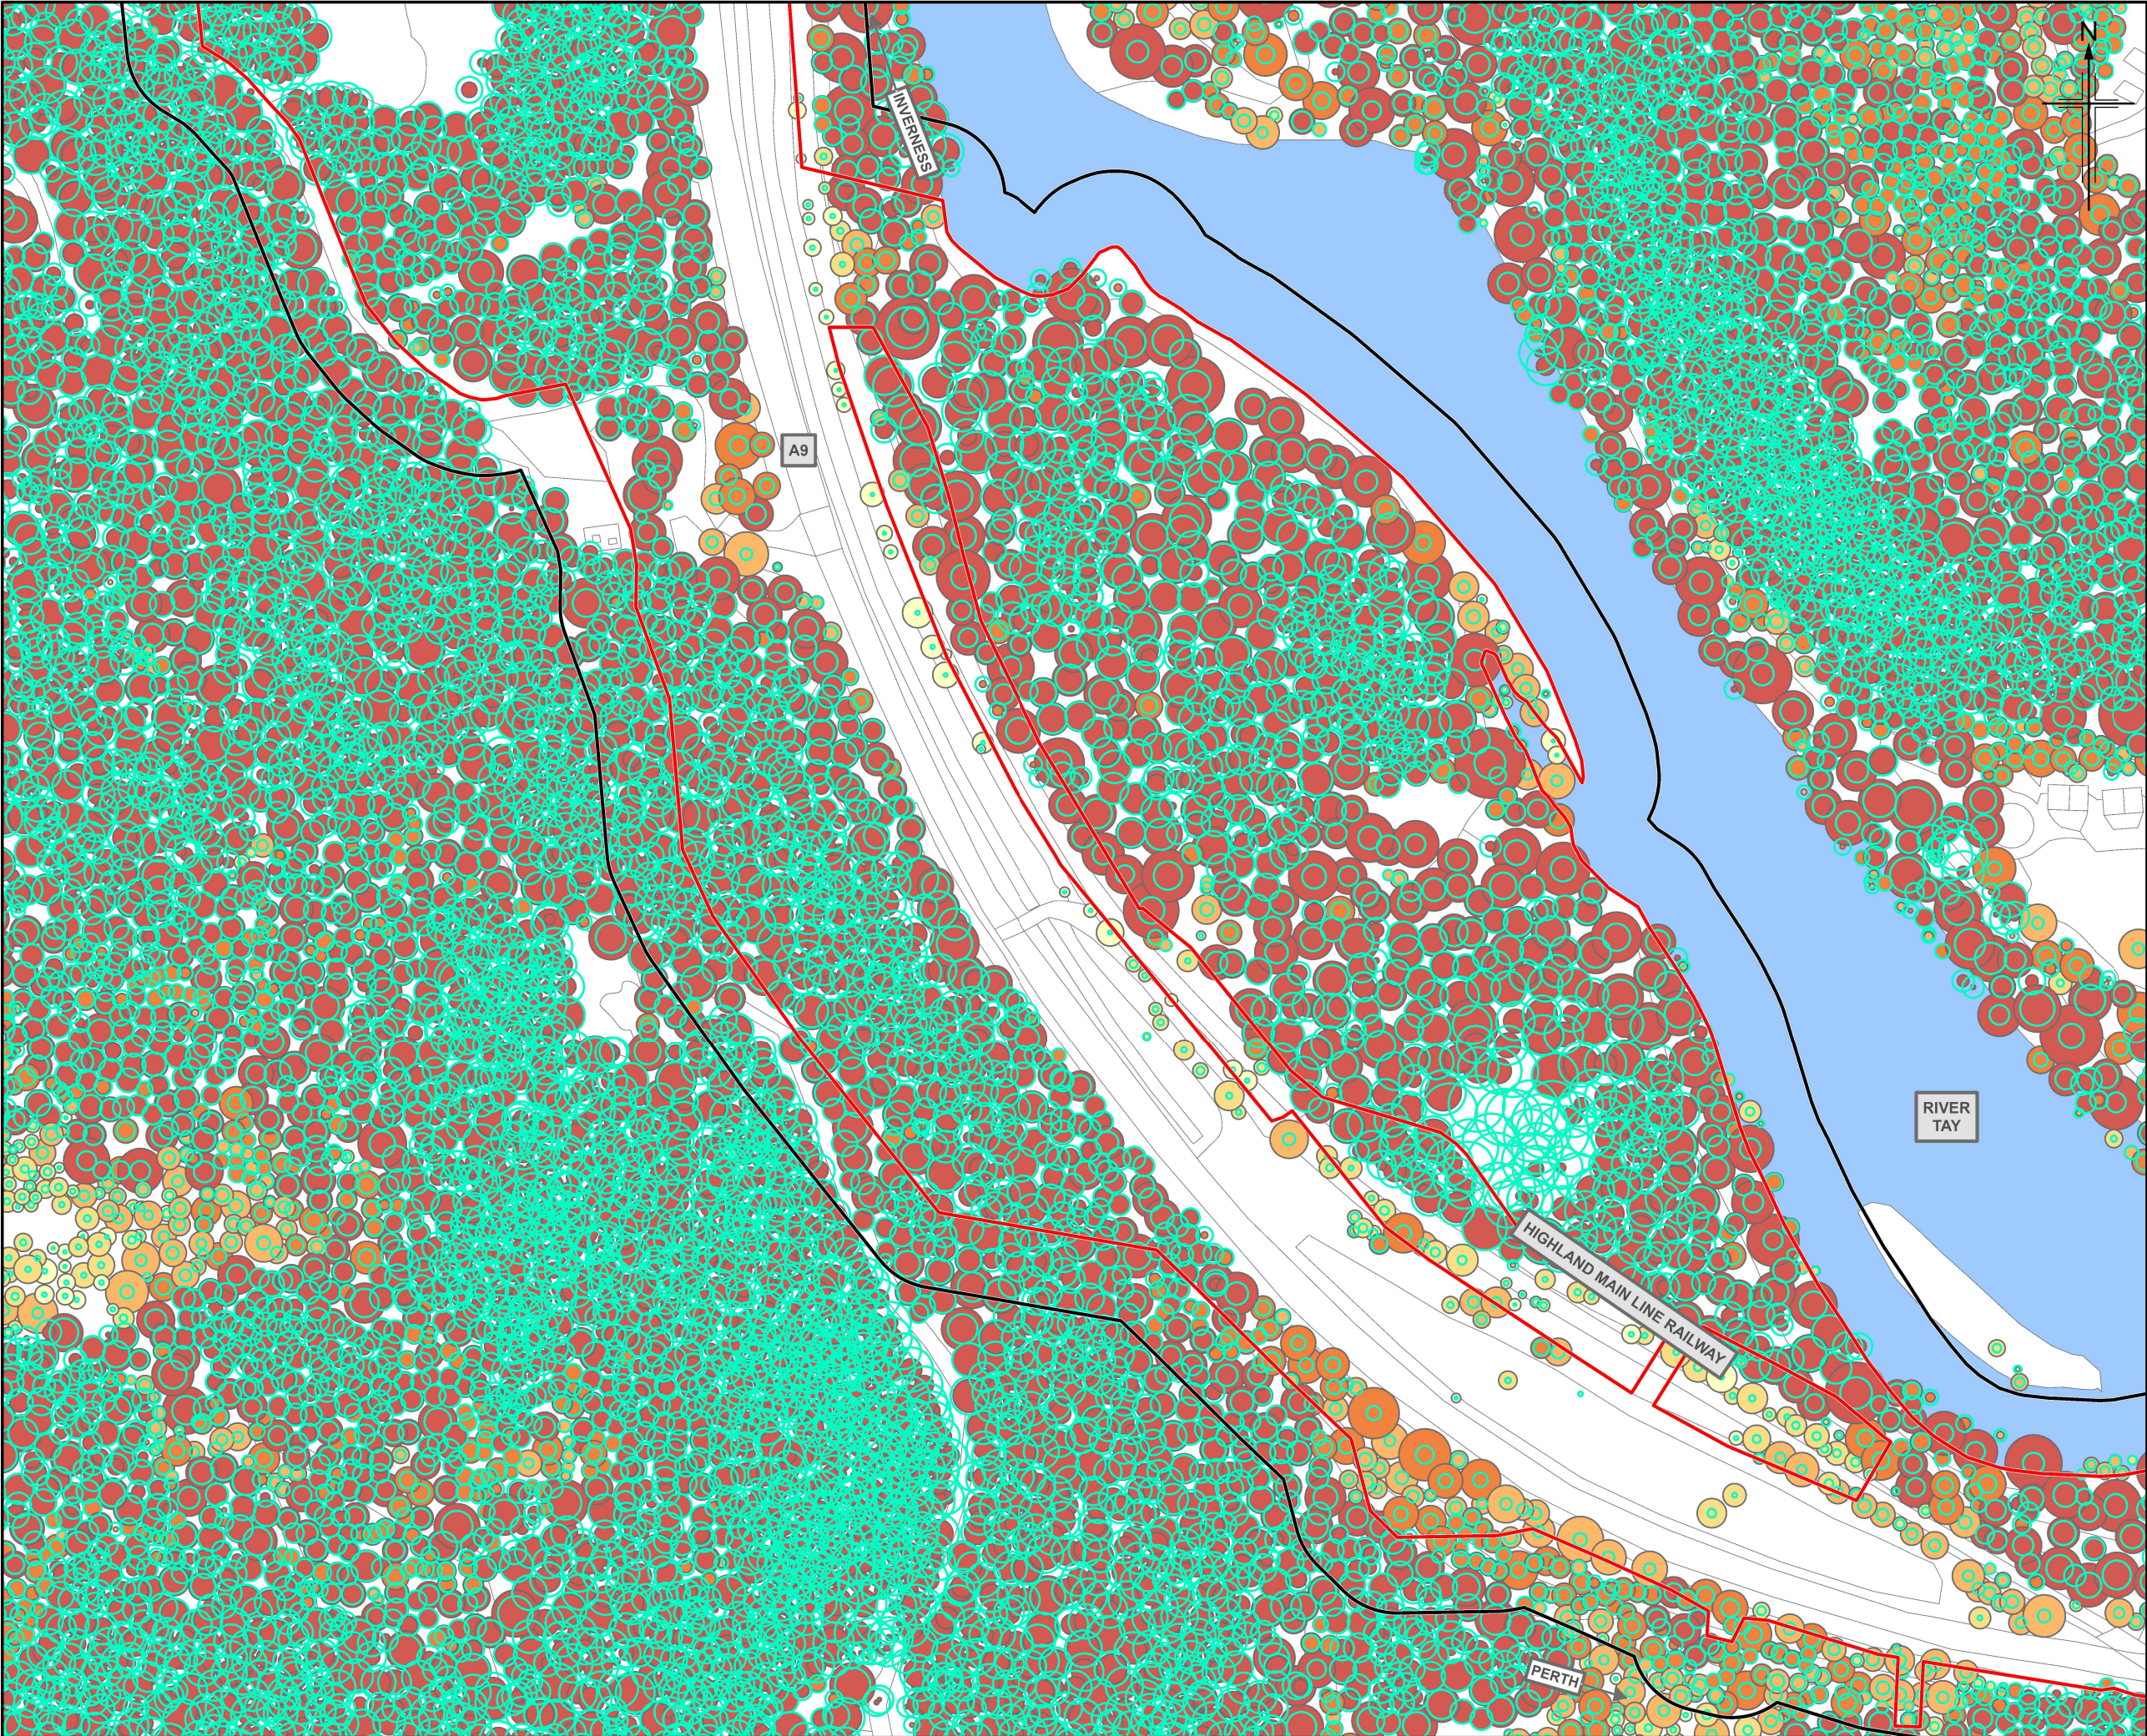

Legend

- Boundaries of the Site
- Boundaries of the Site (30m Buffer)
- Indicative Minimum Root Protection Area (RPA)

Tree Height Weighting

- < 5m
- 5m - 10m
- 10m - 15m
- 15m - 20m
- > 20m

P03	MAY 2025	For Stage Approval	HCH	PS	GK	EM
Rev.	Rev. Date	Purpose of revision	Orig/Dwn	Checkd	Rev'd	Apprv'd

Jacobs
95 Bothwell Street, Glasgow, G2 7HX, UK.
Tel: +44(0)141 243 8000
www.jacobs.com

Client

Project



A9
DUALLING
PASS OF BIRNAM
TO TAY CROSSING

Drawing title

**Environmental Impact Assessment Report
Trees by Height Weighting**

Sheet 11 of 14

Drawing Status	S4 - For Stage Approval	DO NOT SCALE
Scale	1:2,500 @ A3	
Jacobs No.	B2140002	
BIM No.	A9P02-JAC-ELS-D_ZZZZZ_ZZ-FG-EN-0026	
Drawing number	Figure 10.9k	Rev P03

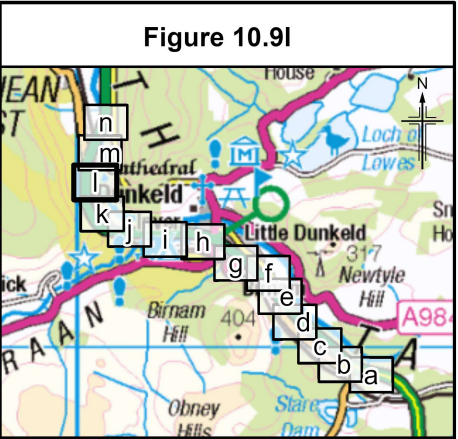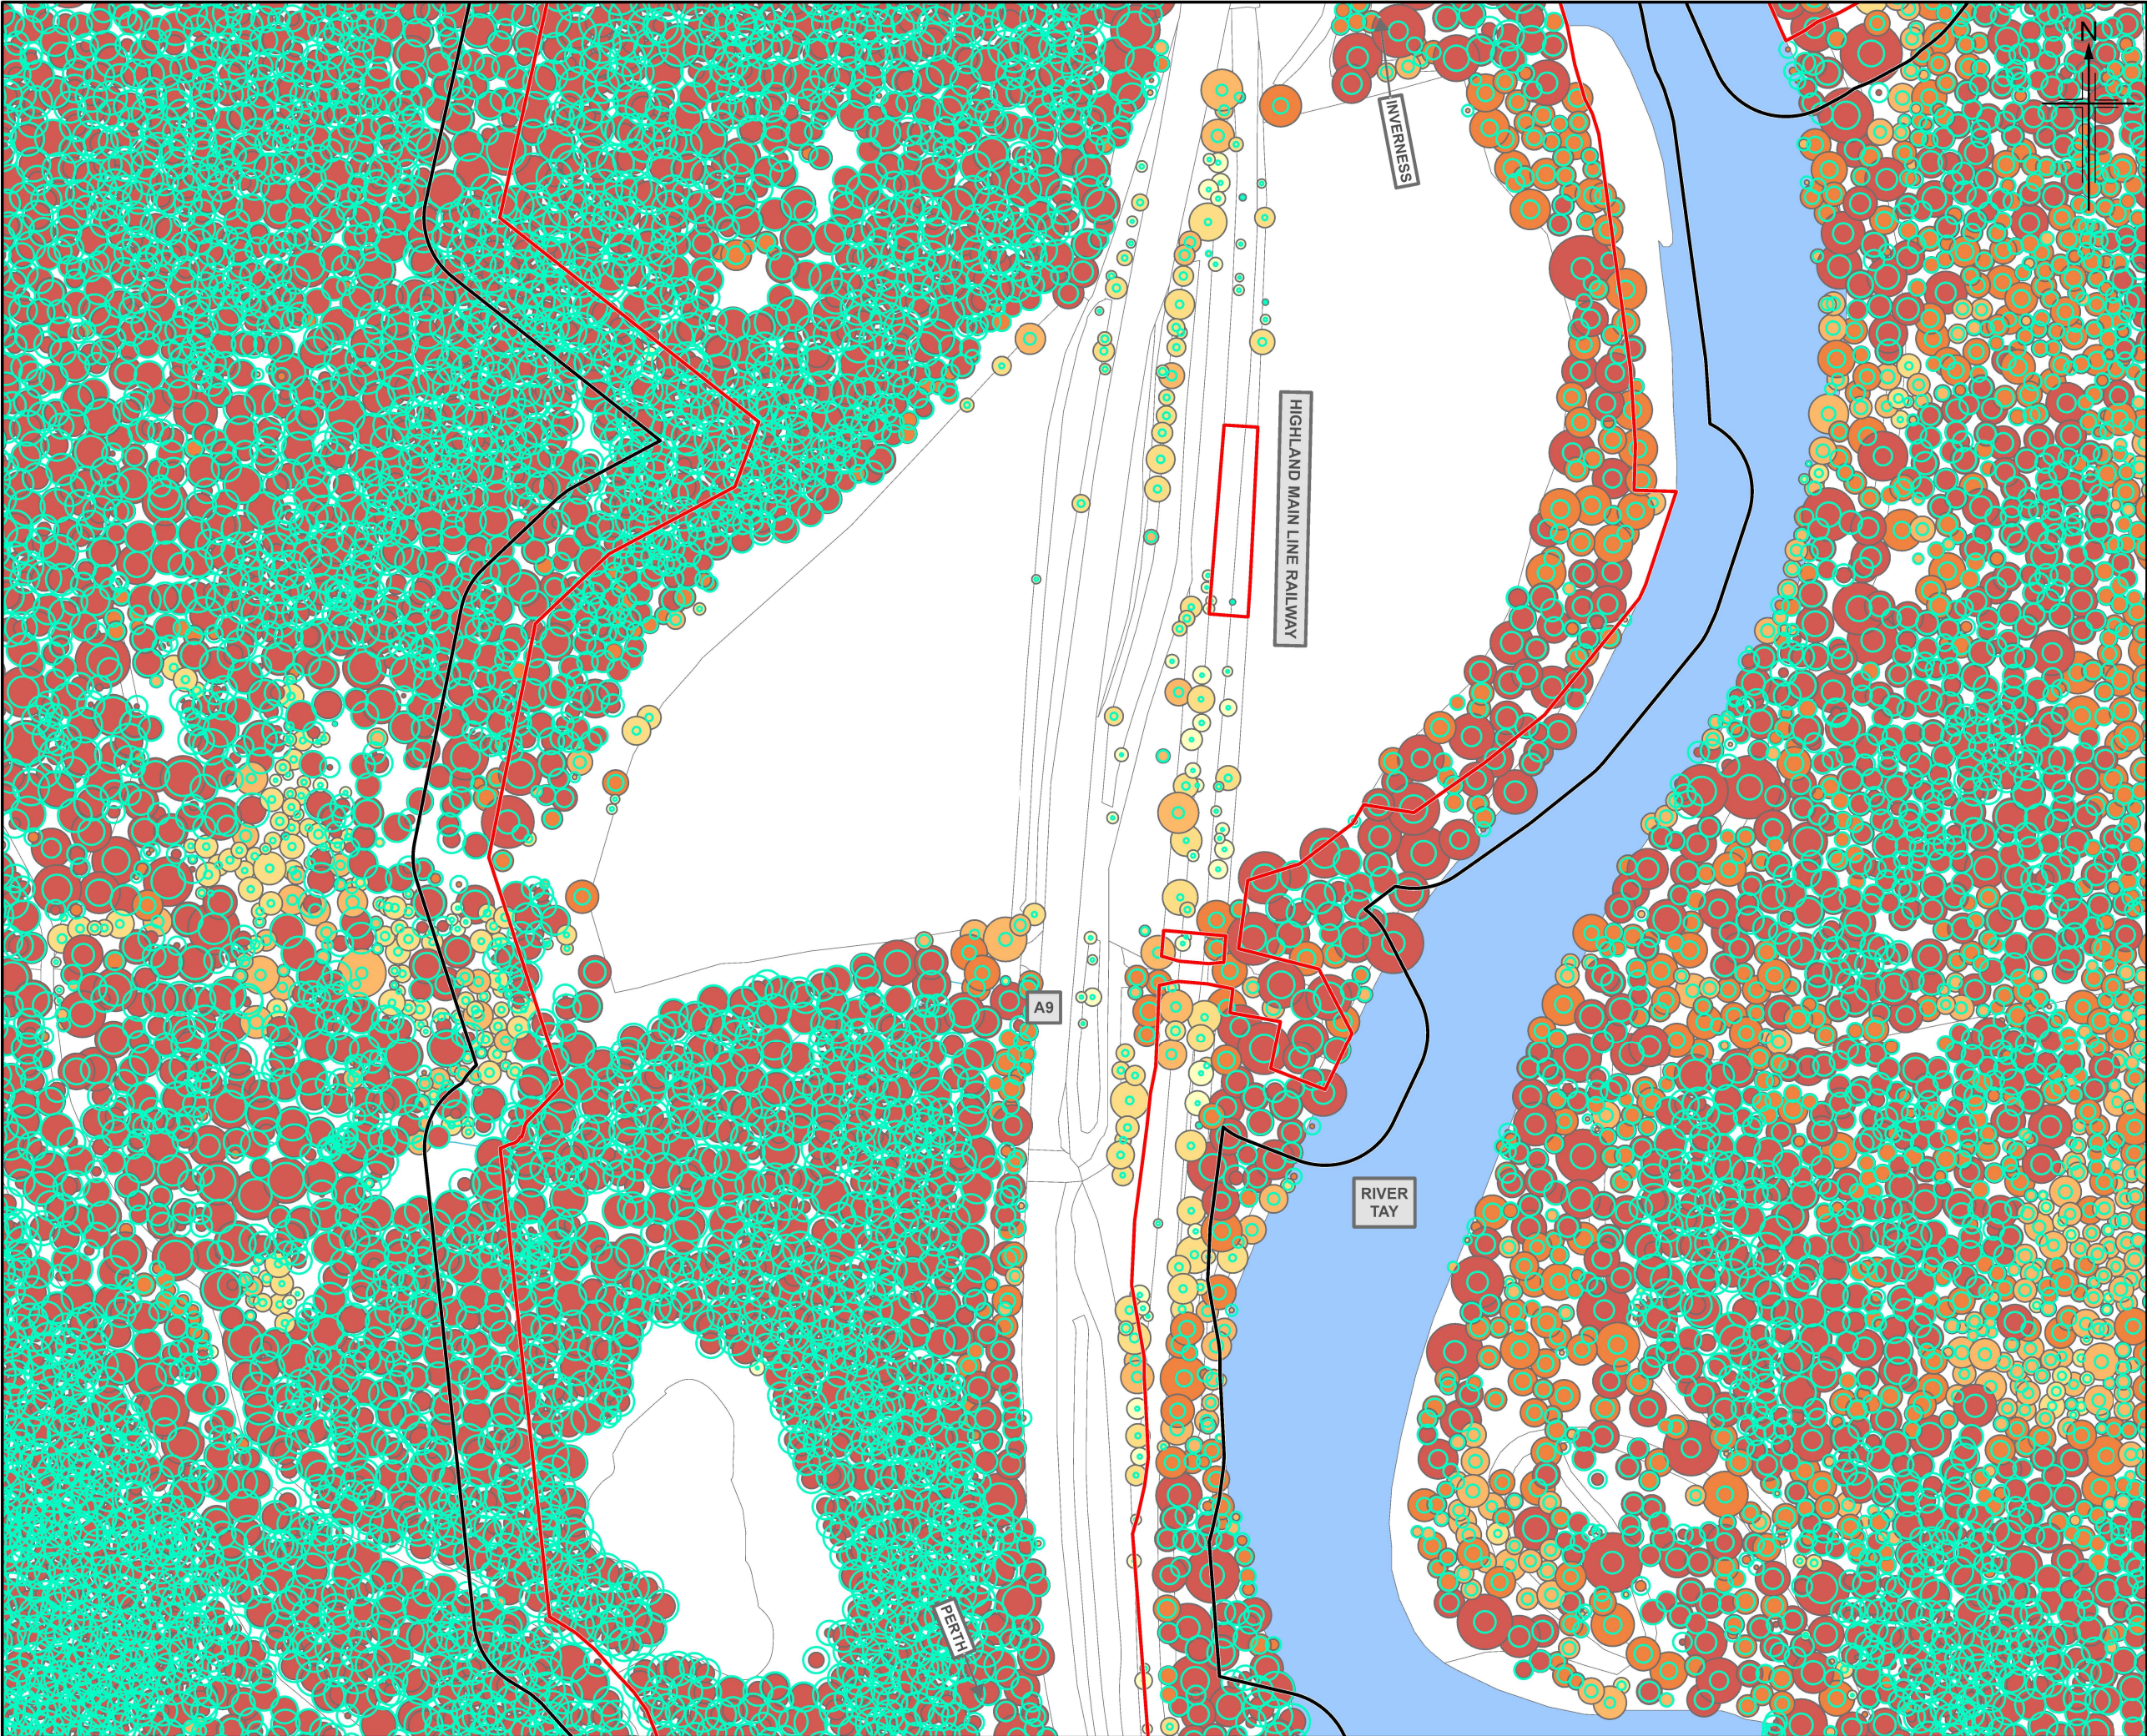

- Legend**
- Boundaries of the Site
 - Boundaries of the Site (30m Buffer)
 - Indicative Minimum Root Protection Area (RPA)
- Tree Height Weighting**
- < 5m
 - 5m - 10m
 - 10m - 15m
 - 15m - 20m
 - > 20m

P03	MAY 2025	For Stage Approval	HCH	PS	GK	EM
Rev.	Rev. Date	Purpose of revision	Orig/Dwn	Checkd	Rev'd	Apprv'd

Jacobs
95 Bothwell Street, Glasgow, G2 7HX, UK.
Tel: +44(0)141 243 8000
www.jacobs.com

Client

TRANSPORT SCOTLAND
COMHDAIL ALBA

Project

A9 DUALLING
PASS OF BIRNAM TO TAY CROSSING

Drawing title



**Environmental Impact Assessment Report
Trees by Height Weighting**

Sheet 12 of 14

Drawing Status	S4 - For Stage Approval	DO NOT SCALE
Scale	1:2,500 @ A3	
Jacobs No.	B2140002	
BIM No.	A9P02-JAC-ELS-D_ZZZZZ_ZZ-FG-EN-0026	
Drawing number	Figure 10.91	Rev P03

© Crown copyright 2025. You may re-use this information (excluding logos) free of charge in any format or medium, under the terms of the Open Government Licence. To view this licence, visit <http://www.nationalarchives.gov.uk/doc/open-government-licence/> or e-mail: psi@nationalarchives.gsi.gov.uk. Where we have identified any third party copyright information you will need to obtain permission from the copyright holders concerned. Limitation: This drawing has been prepared on behalf of, and for the exclusive use of Jacobs' Client, and is subject to, and issued in accordance with, the provisions of the contract between Jacobs and the Client. Jacobs accepts no liability or responsibility whatsoever for, or in respect of, any use of, or reliance upon, this drawing by any third party.



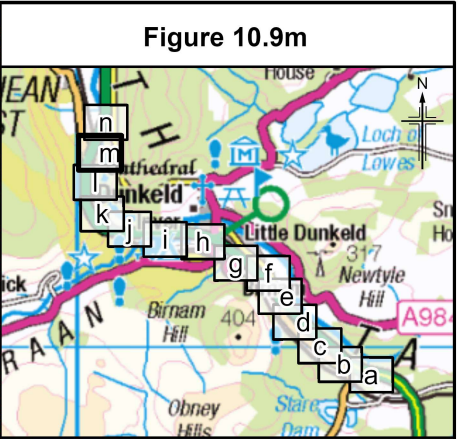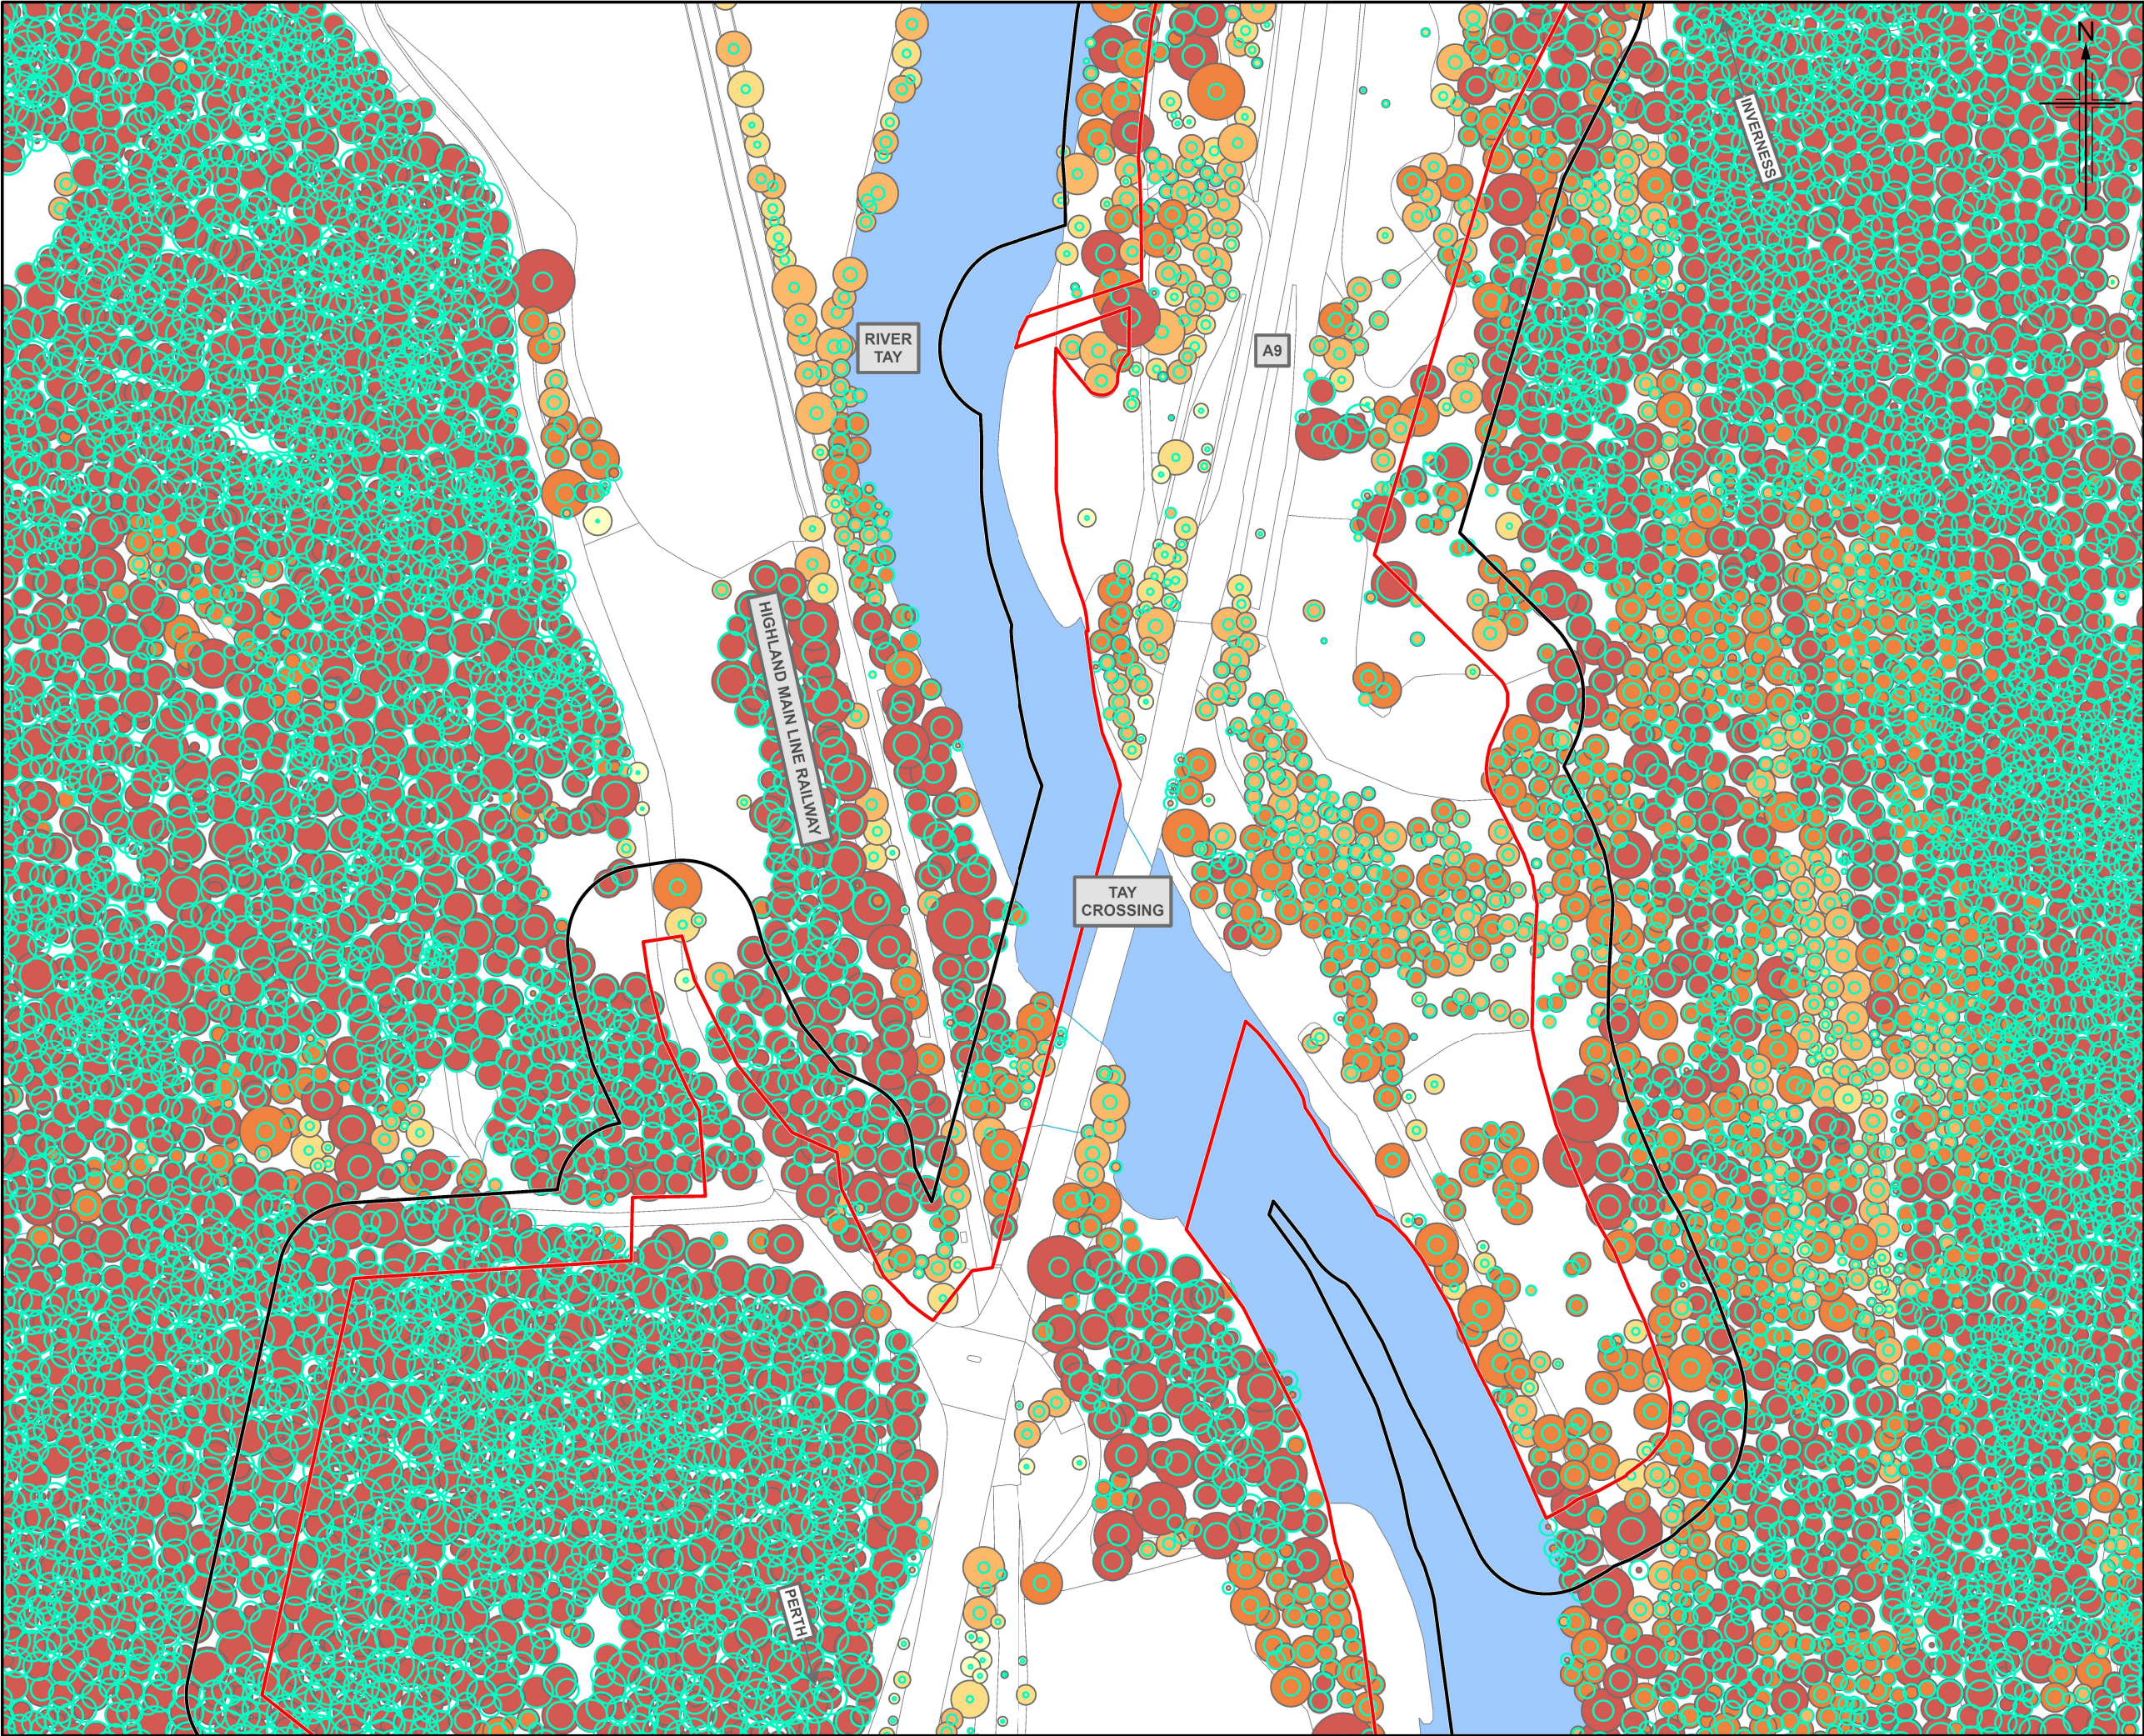


Legend

- Boundaries of the Site
- Boundaries of the Site (30m Buffer)
- Indicative Minimum Root Protection Area (RPA)

Tree Height Weighting

- < 5m
- 5m - 10m
- 10m - 15m
- 15m - 20m
- > 20m

P03	MAY 2025	For Stage Approval	HCH	PS	GK	EM
Rev.	Rev. Date	Purpose of revision	Orig/Dwn	Checkd	Rev'd	Apprv'd
Jacobs 95 Bothwell Street, Glasgow, G2 7NA, UK. Tel: +44(0)141 243 8000 www.jacobs.com						
Client						
 TRANSPORT SCOTLAND CORRIDOR ALBA						
Project						
 A9 DUALLING PASS OF BIRNAM TO TAY CROSSING						
Drawing title						
Environmental Impact Assessment Report Trees by Height Weighting						
Sheet 13 of 14						
Drawing Status						
S4 - For Stage Approval						
Scale						
1:2,500 @ A3 DO NOT SCALE						
Jacobs No.						
B2140002						
BIM No.						
A9P02-JAC-ELS-D_ZZZZZ_ZZ-FG-EN-0026						
Drawing number						
Figure 10.9m						
						Rev
						P03

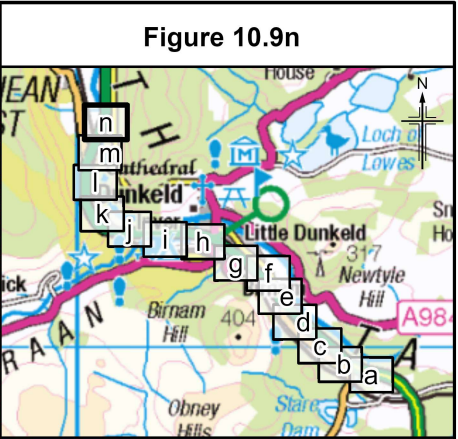

Legend

- Boundaries of the Site
- Boundaries of the Site (30m Buffer)
- Indicative Minimum Root Protection Area (RPA)

Tree Height Weighting

- < 5m
- 5m - 10m
- 10m - 15m
- 15m - 20m
- > 20m

P03	MAY 2025	For Stage Approval	HCH	PS	GK	EM
Rev.	Rev. Date	Purpose of revision	Orig/Dwn	Checkd	Rev'd	Apprv'd

Jacobs
95 Bothwell Street, Glasgow, G2 7NA, UK.
Tel: +44(0)141 243 8000
www.jacobs.com

Client

TRANSPORT SCOTLAND
CÒRPHAIL ALBA

Project

A9 DUALLING
PASS OF BIRNAM TO TAY CROSSING

Drawing title

**Environmental Impact Assessment Report
Trees by Height Weighting**

Sheet 14 of 14

Drawing Status	S4 - For Stage Approval	
Scale	1:2,500 @ A3	DO NOT SCALE
Jacobs No.	B2140002	
BIM No.	A9P02-JAC-ELS-D_ZZZZZ_ZZ-FG-EN-0026	
Drawing number	Figure 10.9n	Rev P03