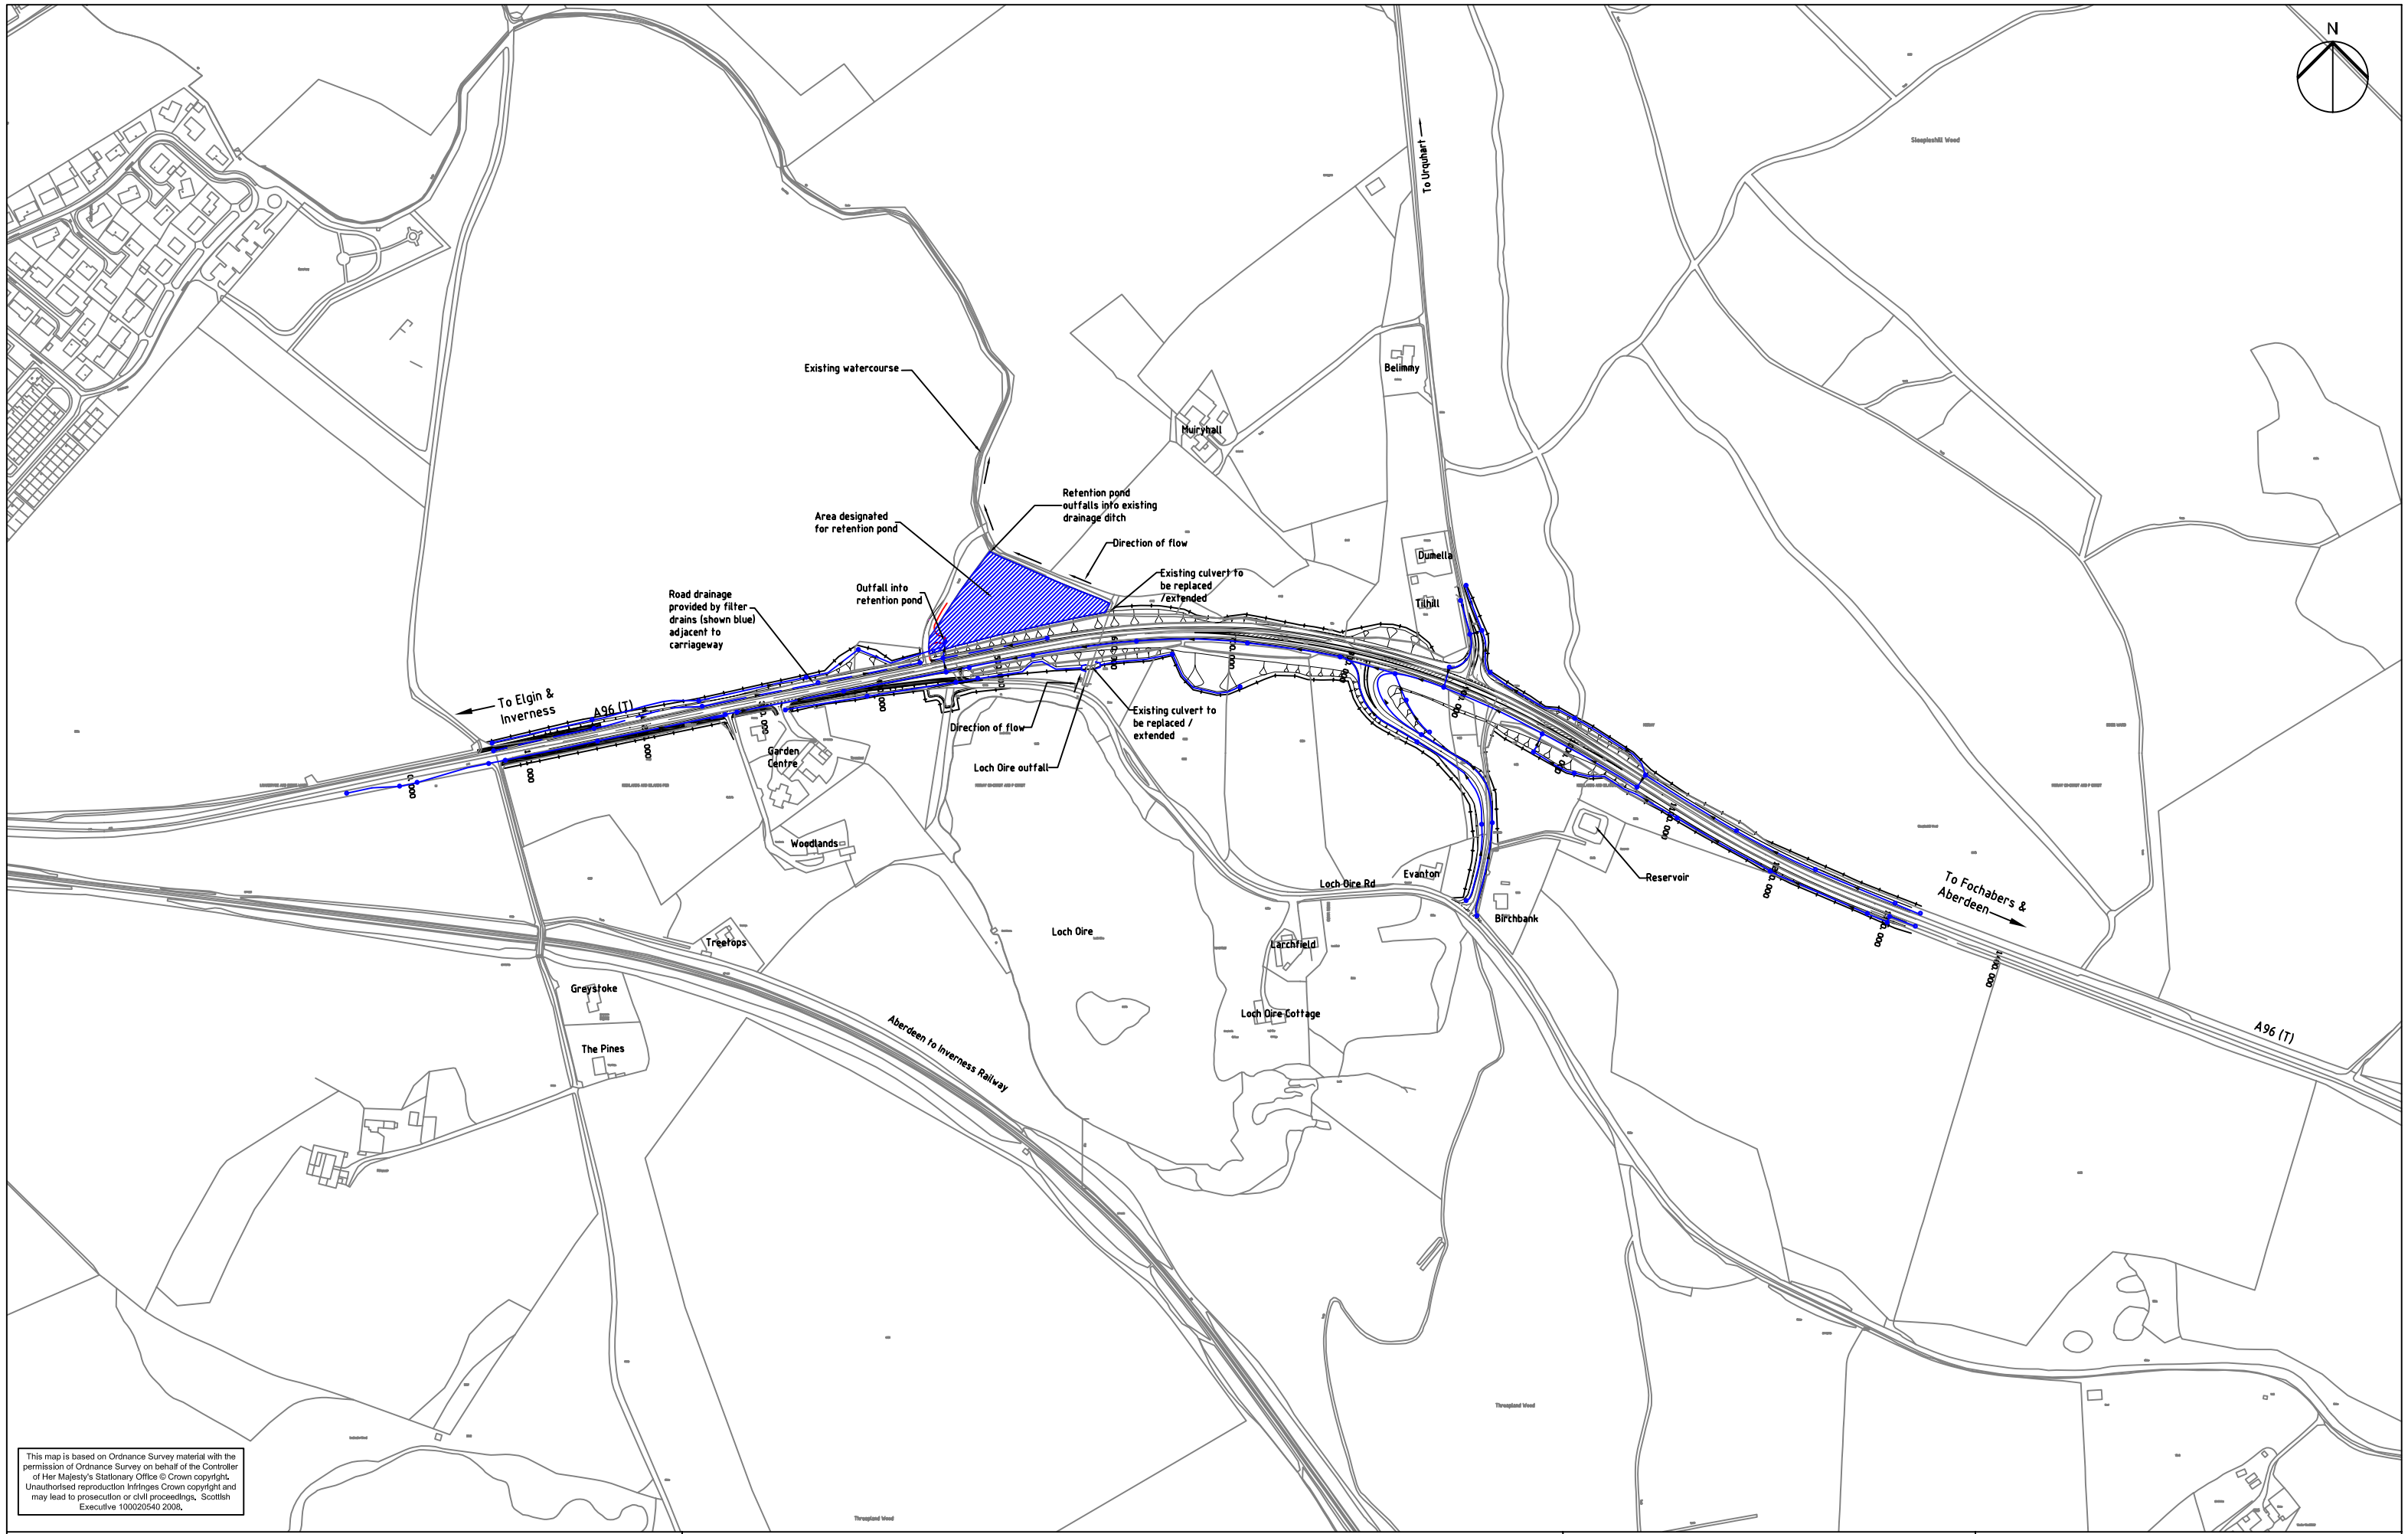

A96 THREAPLAND JUNCTION IMPROVEMENTS
ENVIRONMENTAL STATEMENT

PRELIMINARY DRAINAGE LAYOUT
SCALE 1:5000 @A3

TRANSPORT SCOTLAND

Scott Wilson

FIGURE 2.1