# PASS OF BIRNAM TO TAY CROSSING - COMMUNITY'S OPTION

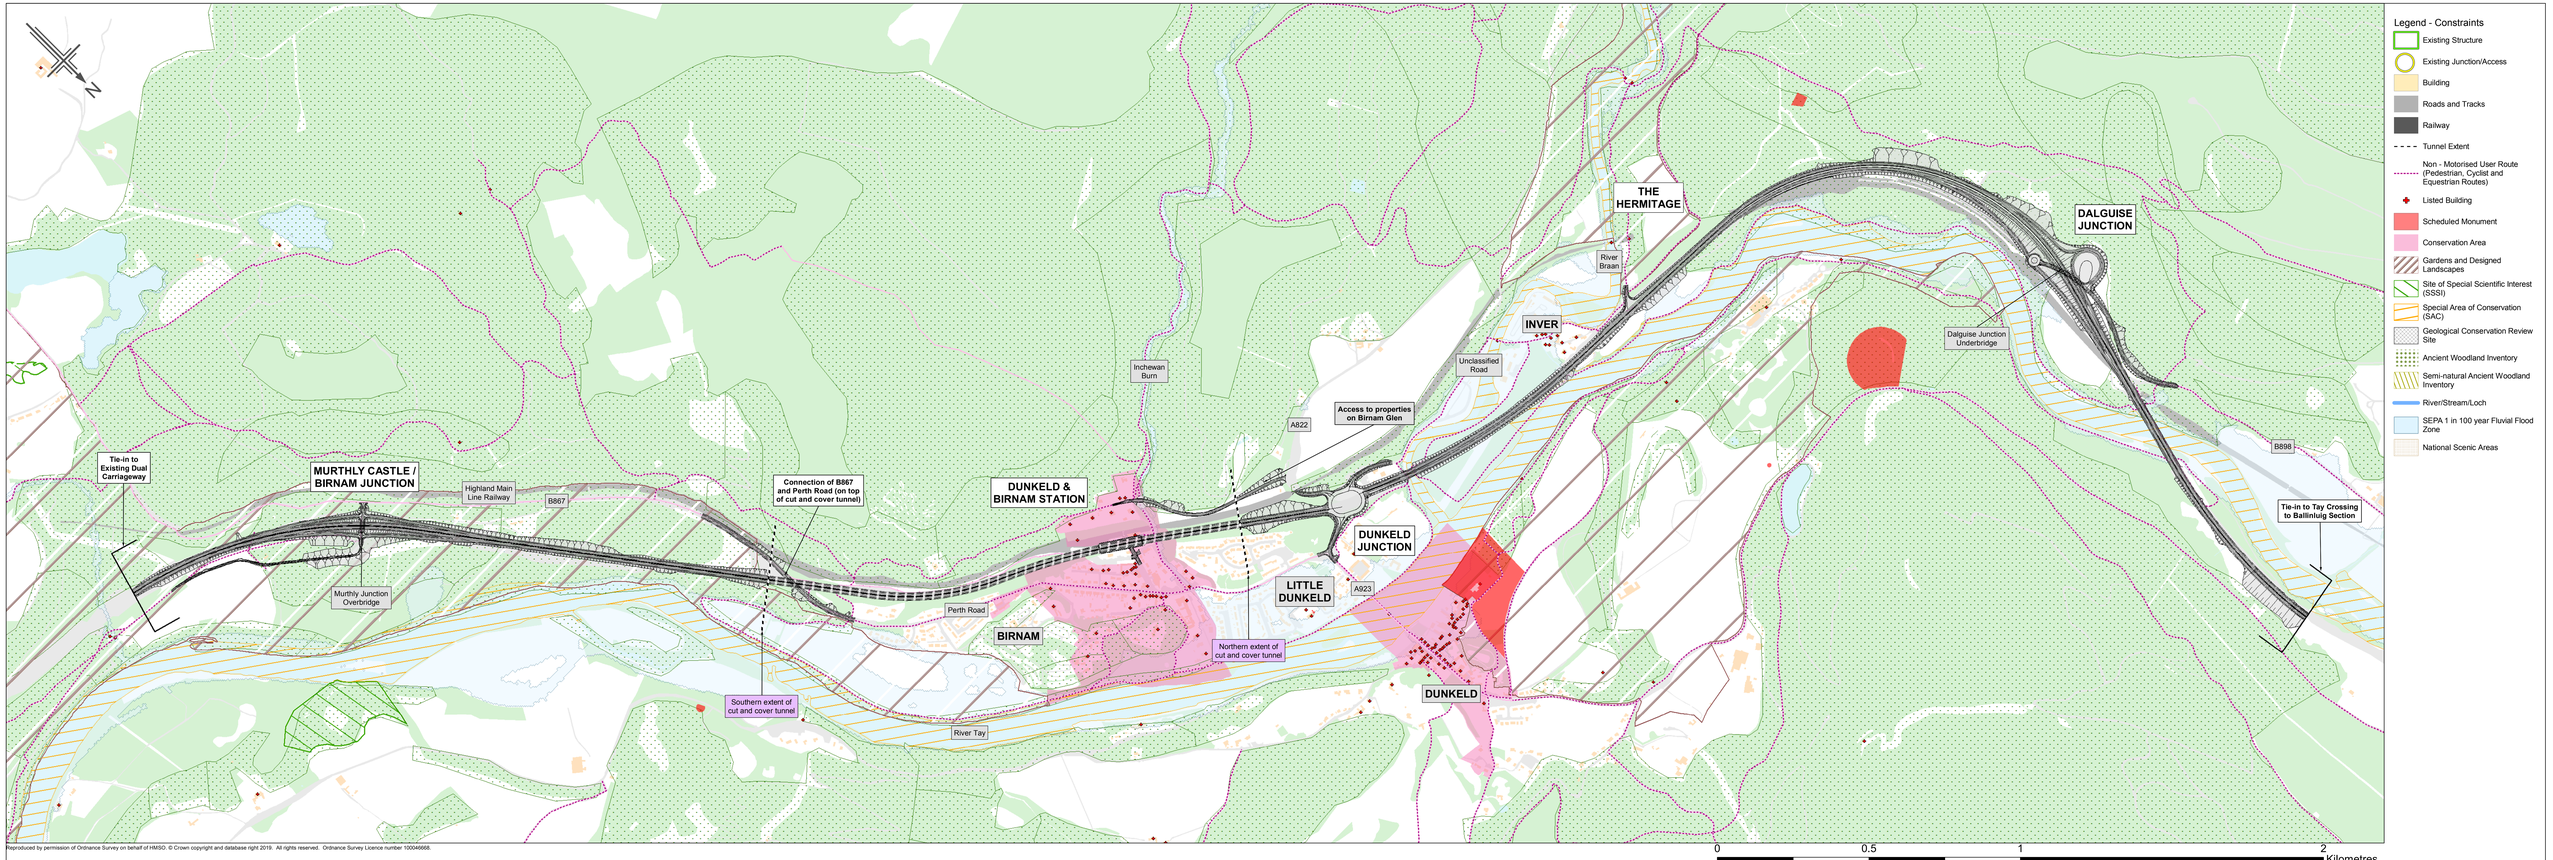


Reproduced by permission of Ordnance Survey on behalf of HMSO. © Crown copyright and database right 2019. All rights reserved. Ordnance Survey Licence number 100046668.

## MURTHLY CASTLE / BIRNAM JUNCTION

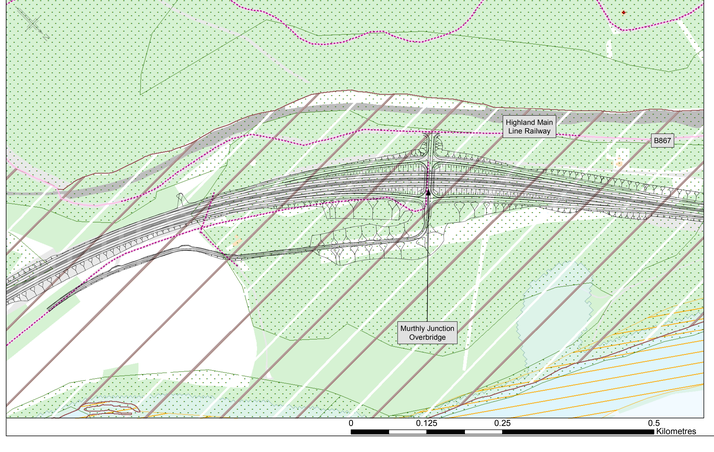


## DUNKELD & BIRNAM STATION / DUNKELD JUNCTION

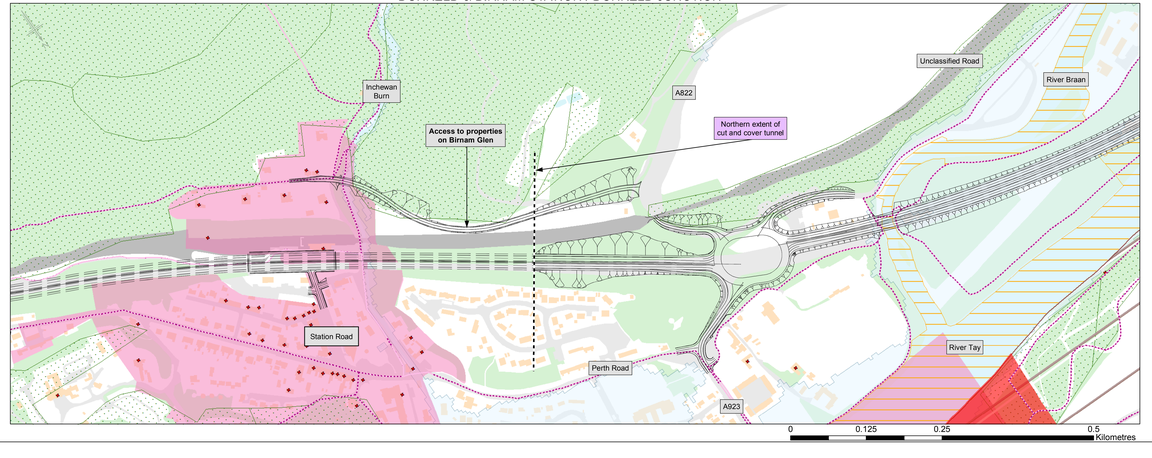

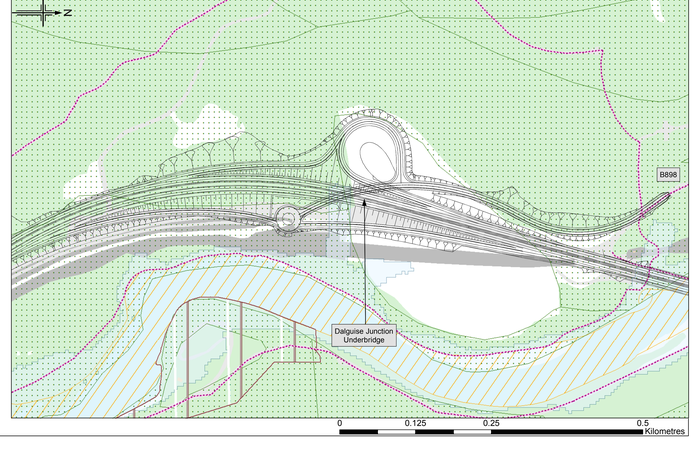
## DALGUISE JUNCTION