

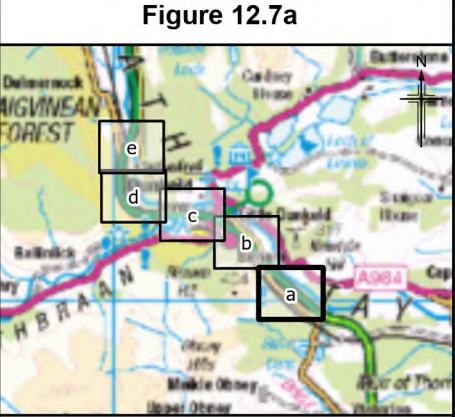
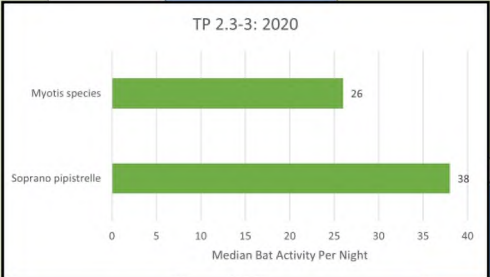
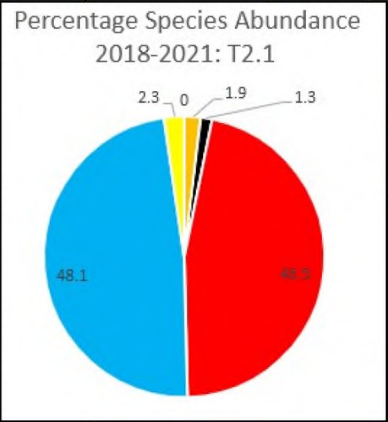
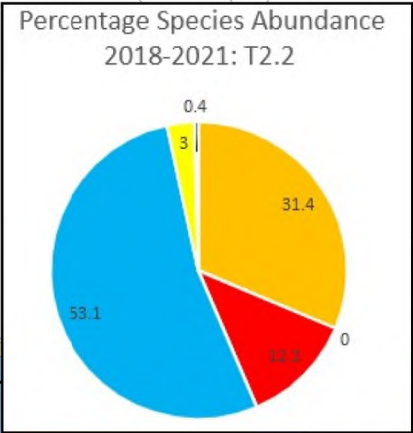
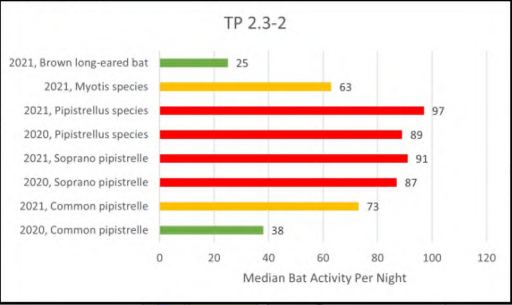
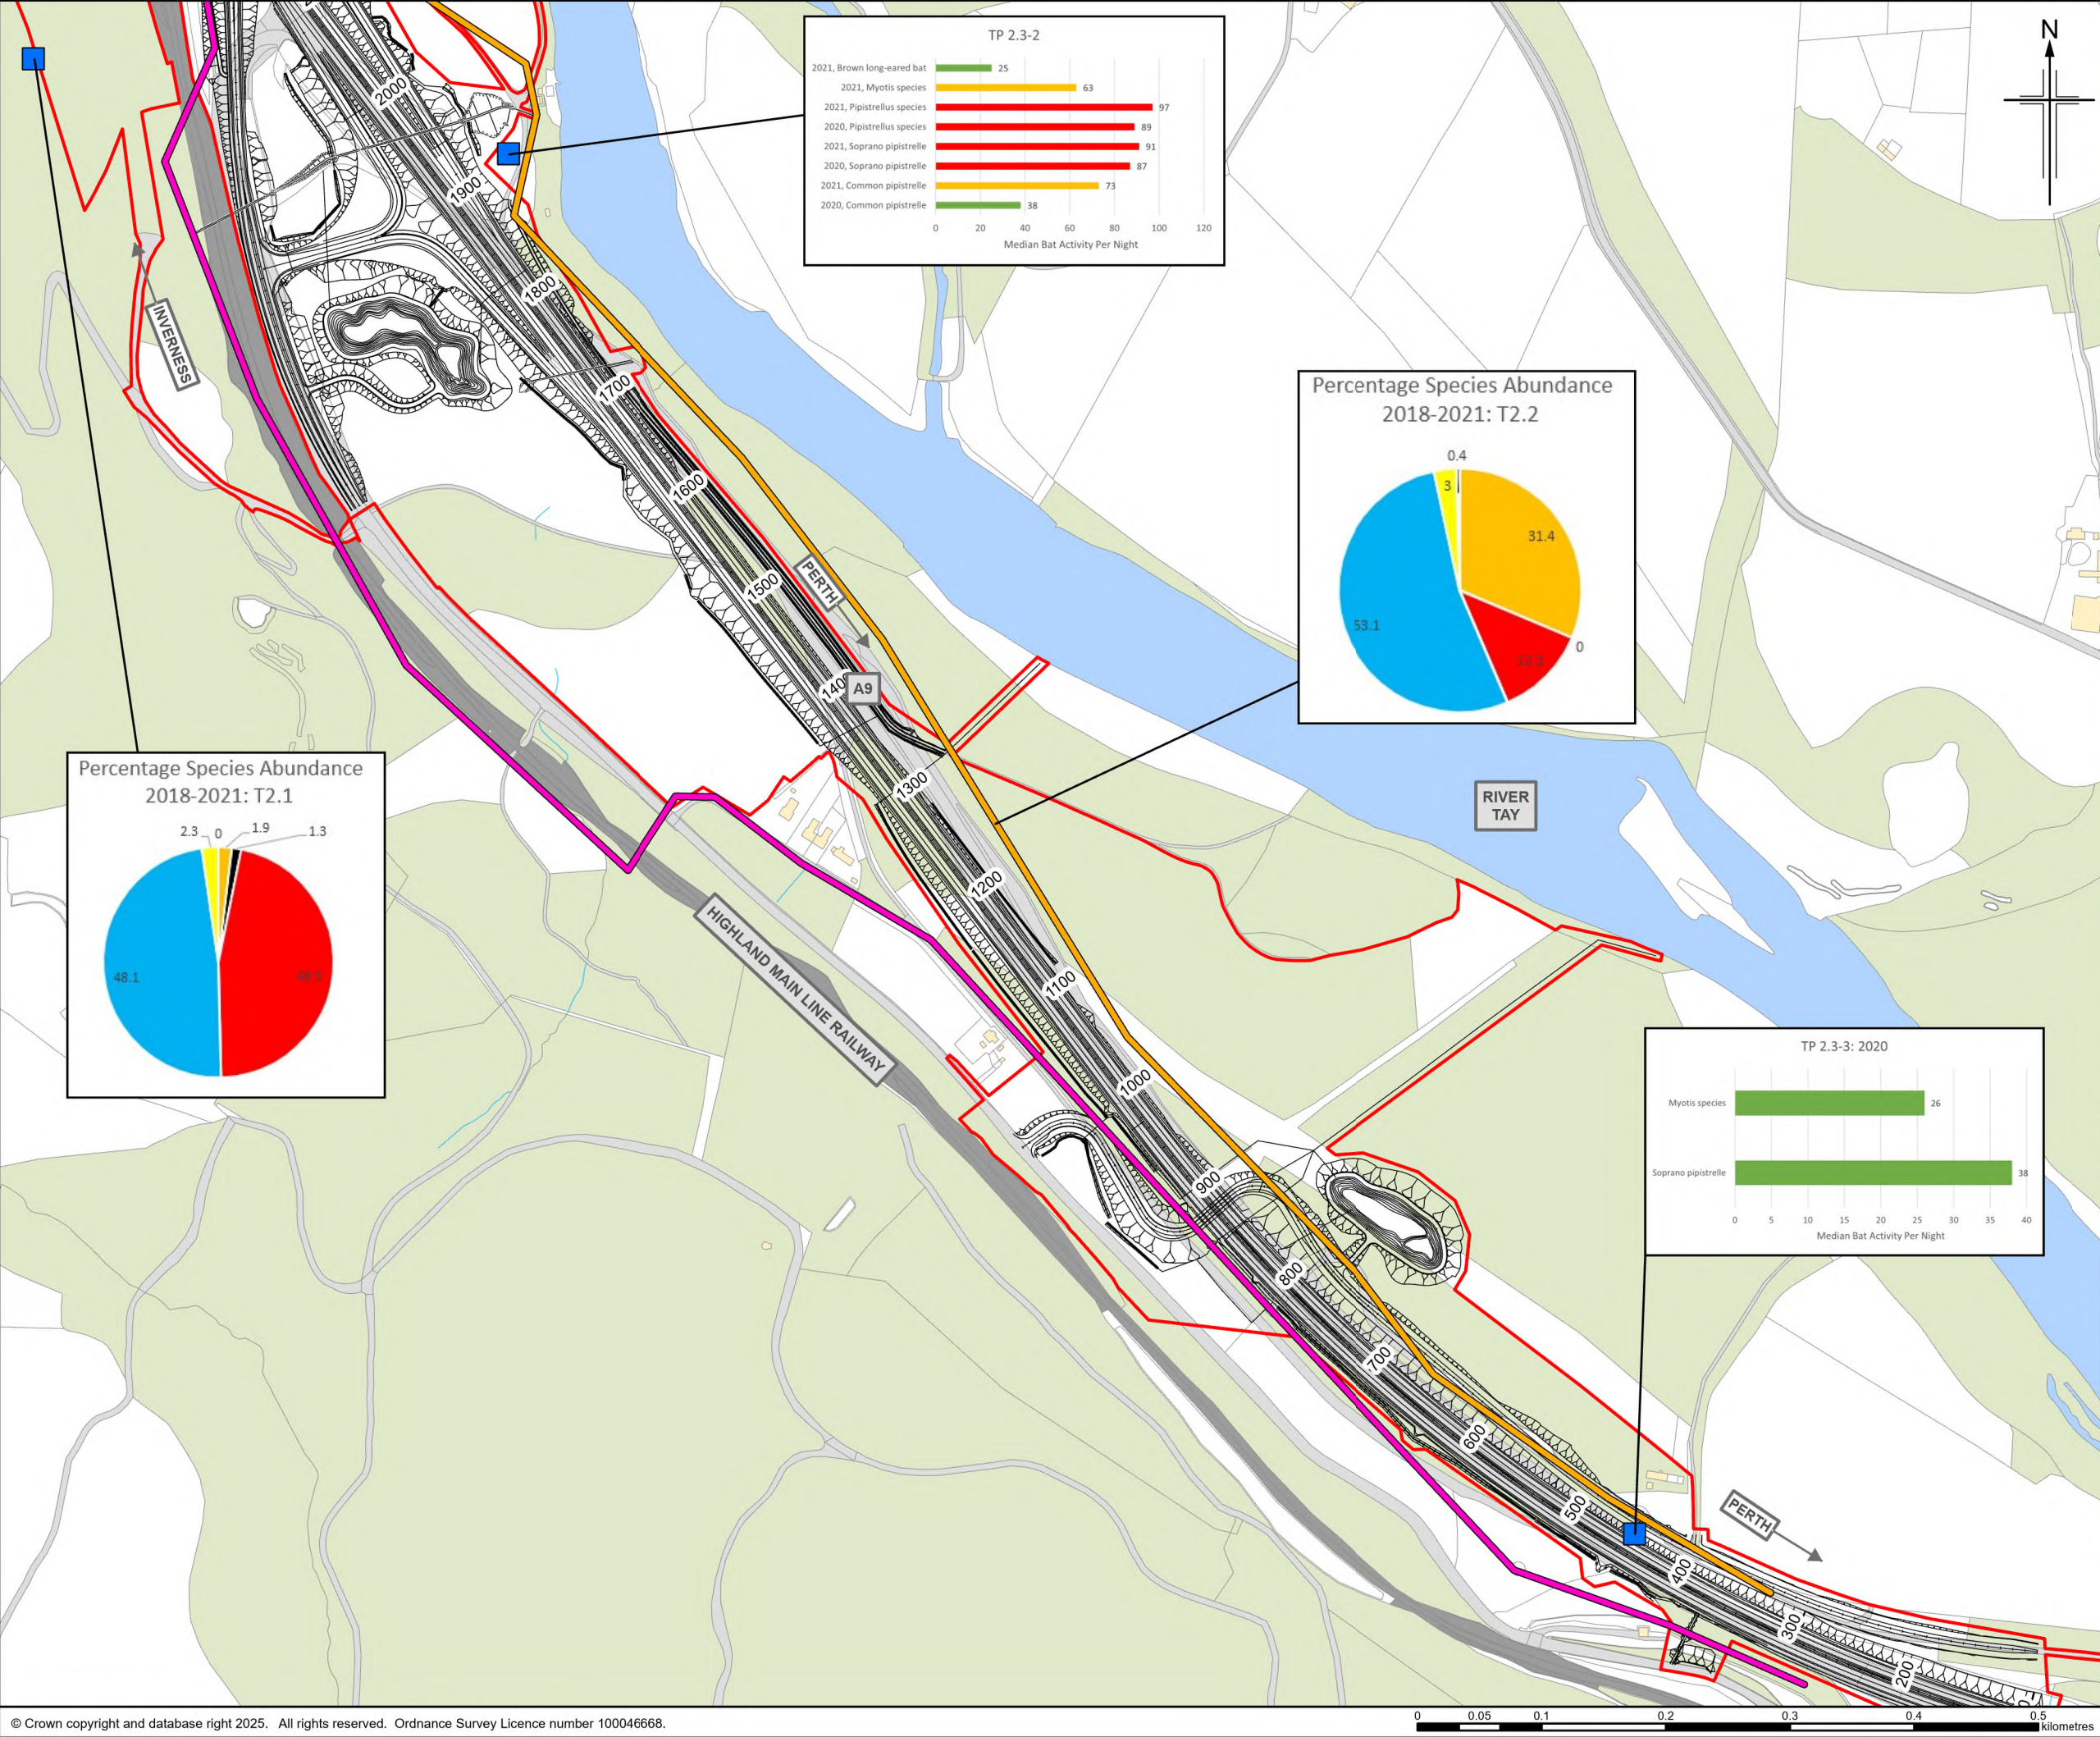


Figure 12.7a

Legend

- Proposed Scheme
- SuDS
- Boundaries of the Site
- Passive Monitoring Locations
- Crossing Points

Transects

- T 2.1
- T 2.2
- T 2.3
- T 2.4







Passive Monitoring Charts

- High activity
- Moderate - high activity
- Moderate activity
- Low - moderate activity
- Low activity

Pie Charts

- Nyctallus Species
- Common Pipistrelle
- Soprano Pipistrelle
- Myotis Species
- Unidentified Species
- Pipistrellus Species
- Brown Long-eared Bat

P03	MAY 2025	For Stage Approval	LB	FT	GK	EM
Rev.	Rev. Date	Purpose of revision	Orig/Dwn	Checkd	Rev'd	Apprv'd
Jacobs 95 Bothwell Street, Glasgow G2 7HX, UK. Tel: +44(0)141 243 8000 www.jacobs.com						
Client						
 TRANSPORT SCOTLAND CÒRRAIDHAIL ALBA						
Project						
 A9 DUALLING PASS OF BIRNAM TO TAY CROSSING						
Drawing title						
Environmental Impact Assessment Report Bat Activity Survey Results						
Sheet 1 of 5						
Drawing Status						
Scale						
Drawing number						
Rev						

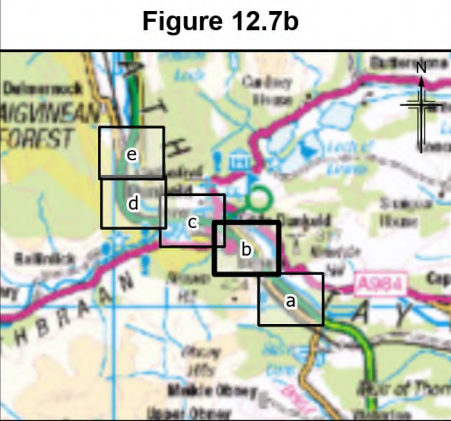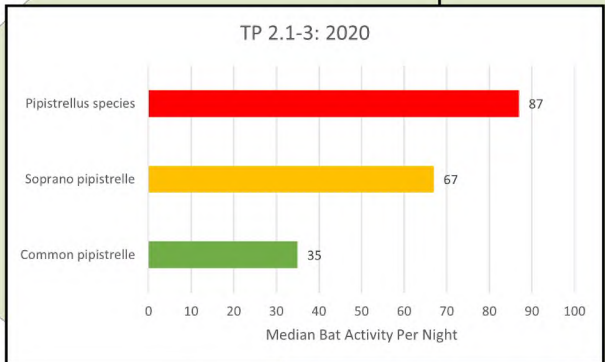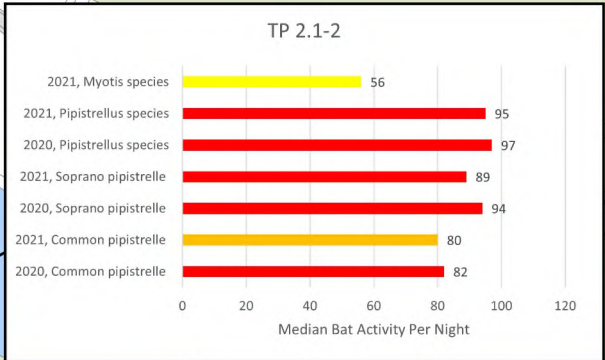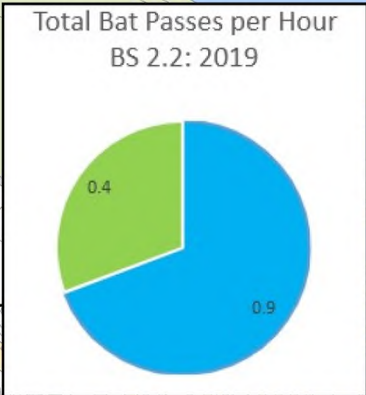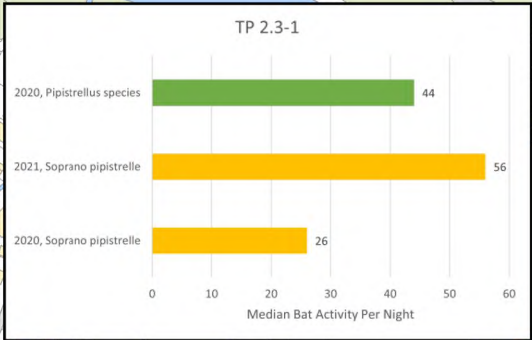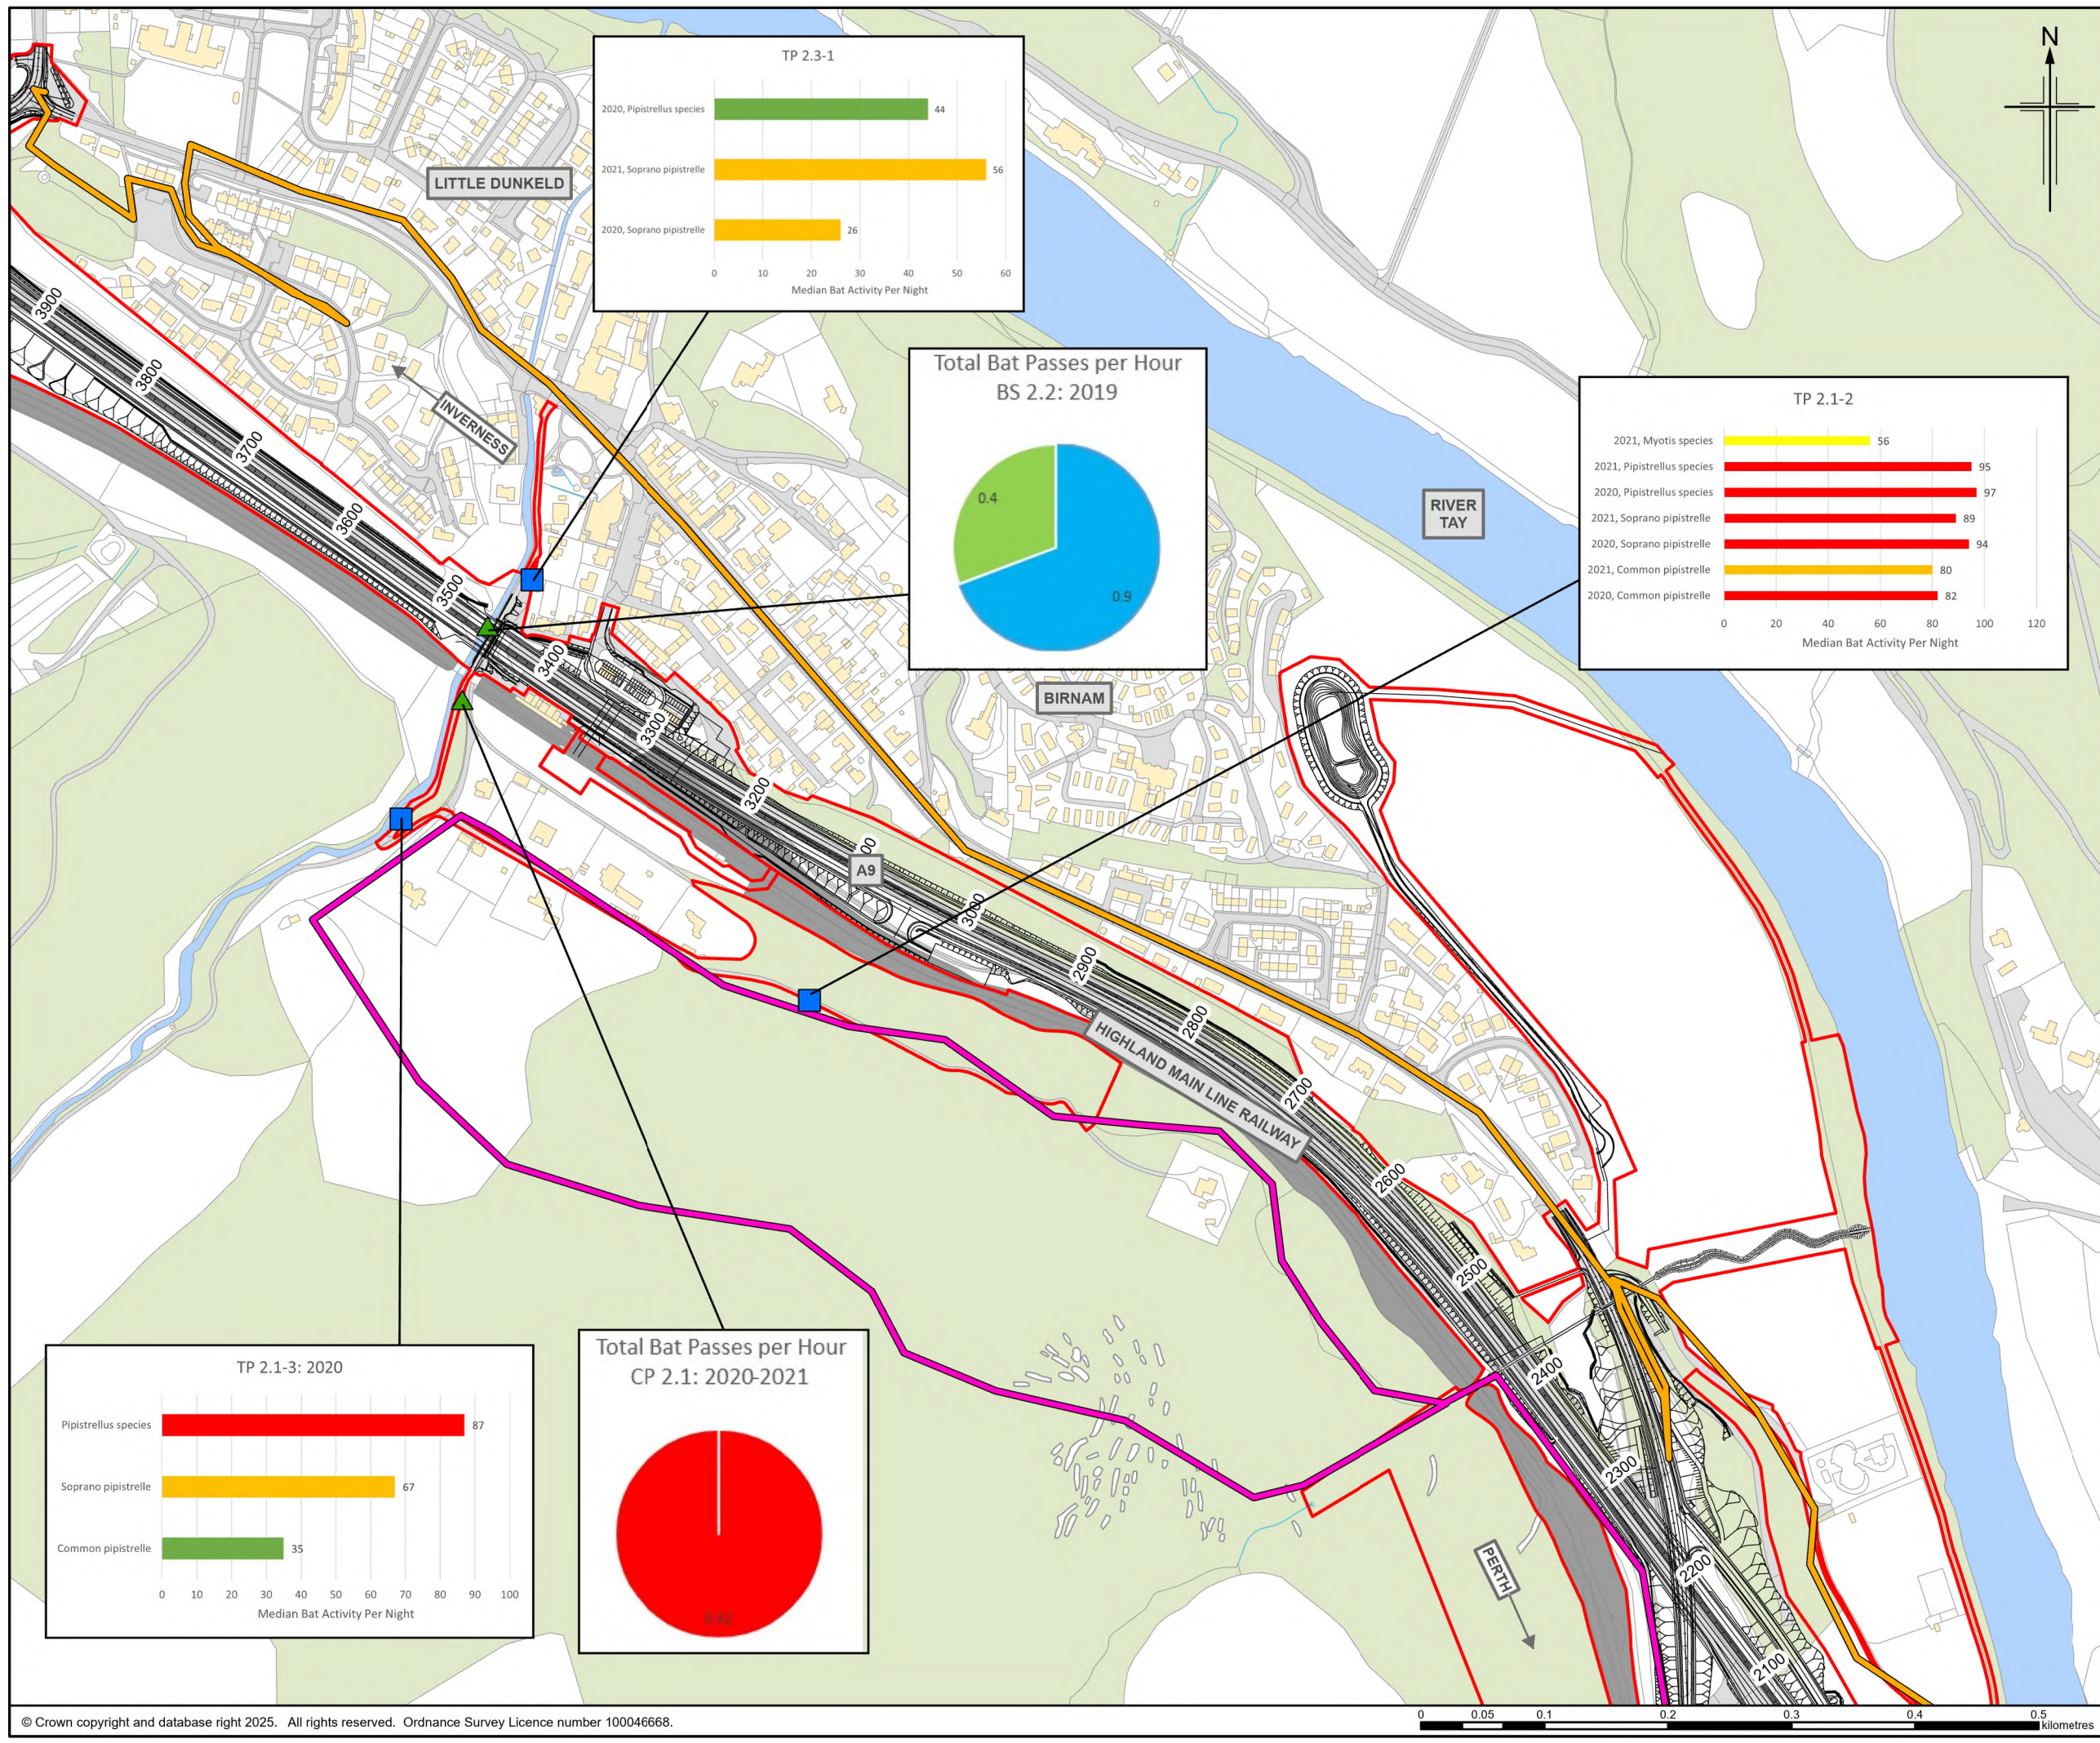

Legend

- Proposed Scheme
- SuDS
- Boundaries of the Site
- Passive Monitoring Locations
- Crossing Points

Transects

- T 2.1
- T 2.2
- T 2.3
- T 2.4







Pie Charts

- Nyctallus Species
- Common Pipistrelle
- Soprano Pipistrelle
- Myotis Species
- Unidentified Species
- Pipistrellus Species
- Brown Long-eared Bat

Passive Monitoring Charts

- High activity
- Moderate - high activity
- Moderate activity
- Low - moderate activity
- Low activity

P03	MAY 2025	For Stage Approval	LB	FT	GK	EM
Rev.	Rev. Date	Purpose of revision	Orig/Dwn	Checked	Rev'd	Appr'd
Jacobs 95 Bothwell Street, Glasgow G2 7HX, UK. Tel: +44(0)141 243 8000 www.jacobs.com						
Client						
 TRANSPORT SCOTLAND CORNHILL ALBA						
Project						
 A9 DUALLING PASS OF BIRNAM TO TAY CROSSING						
Drawing title						
Environmental Impact Assessment Report Bat Activity Survey Results						
Sheet 2 of 5						
Drawing Status	S4 – For Stage Approval					
Scale	1:5,000	@ A3	DO NOT SCALE			
Jacobs No.	B2140002					
BIM No.	A9P02-JAC-EBD-D_ZZZZZ_ZZ-FG-EN-0007					
Drawing number	Figure 12.7b					Rev P03

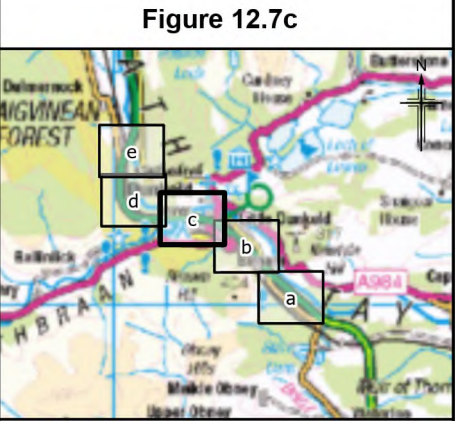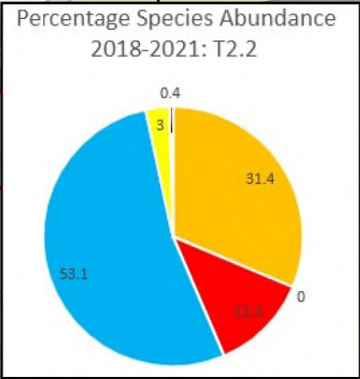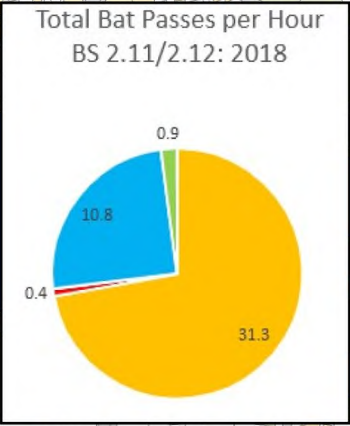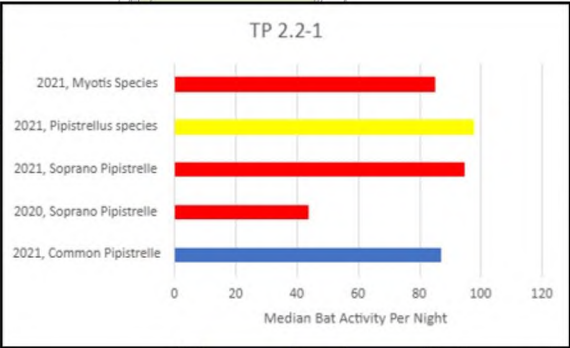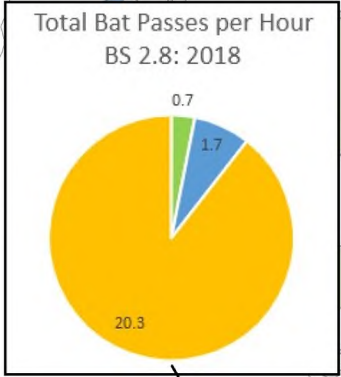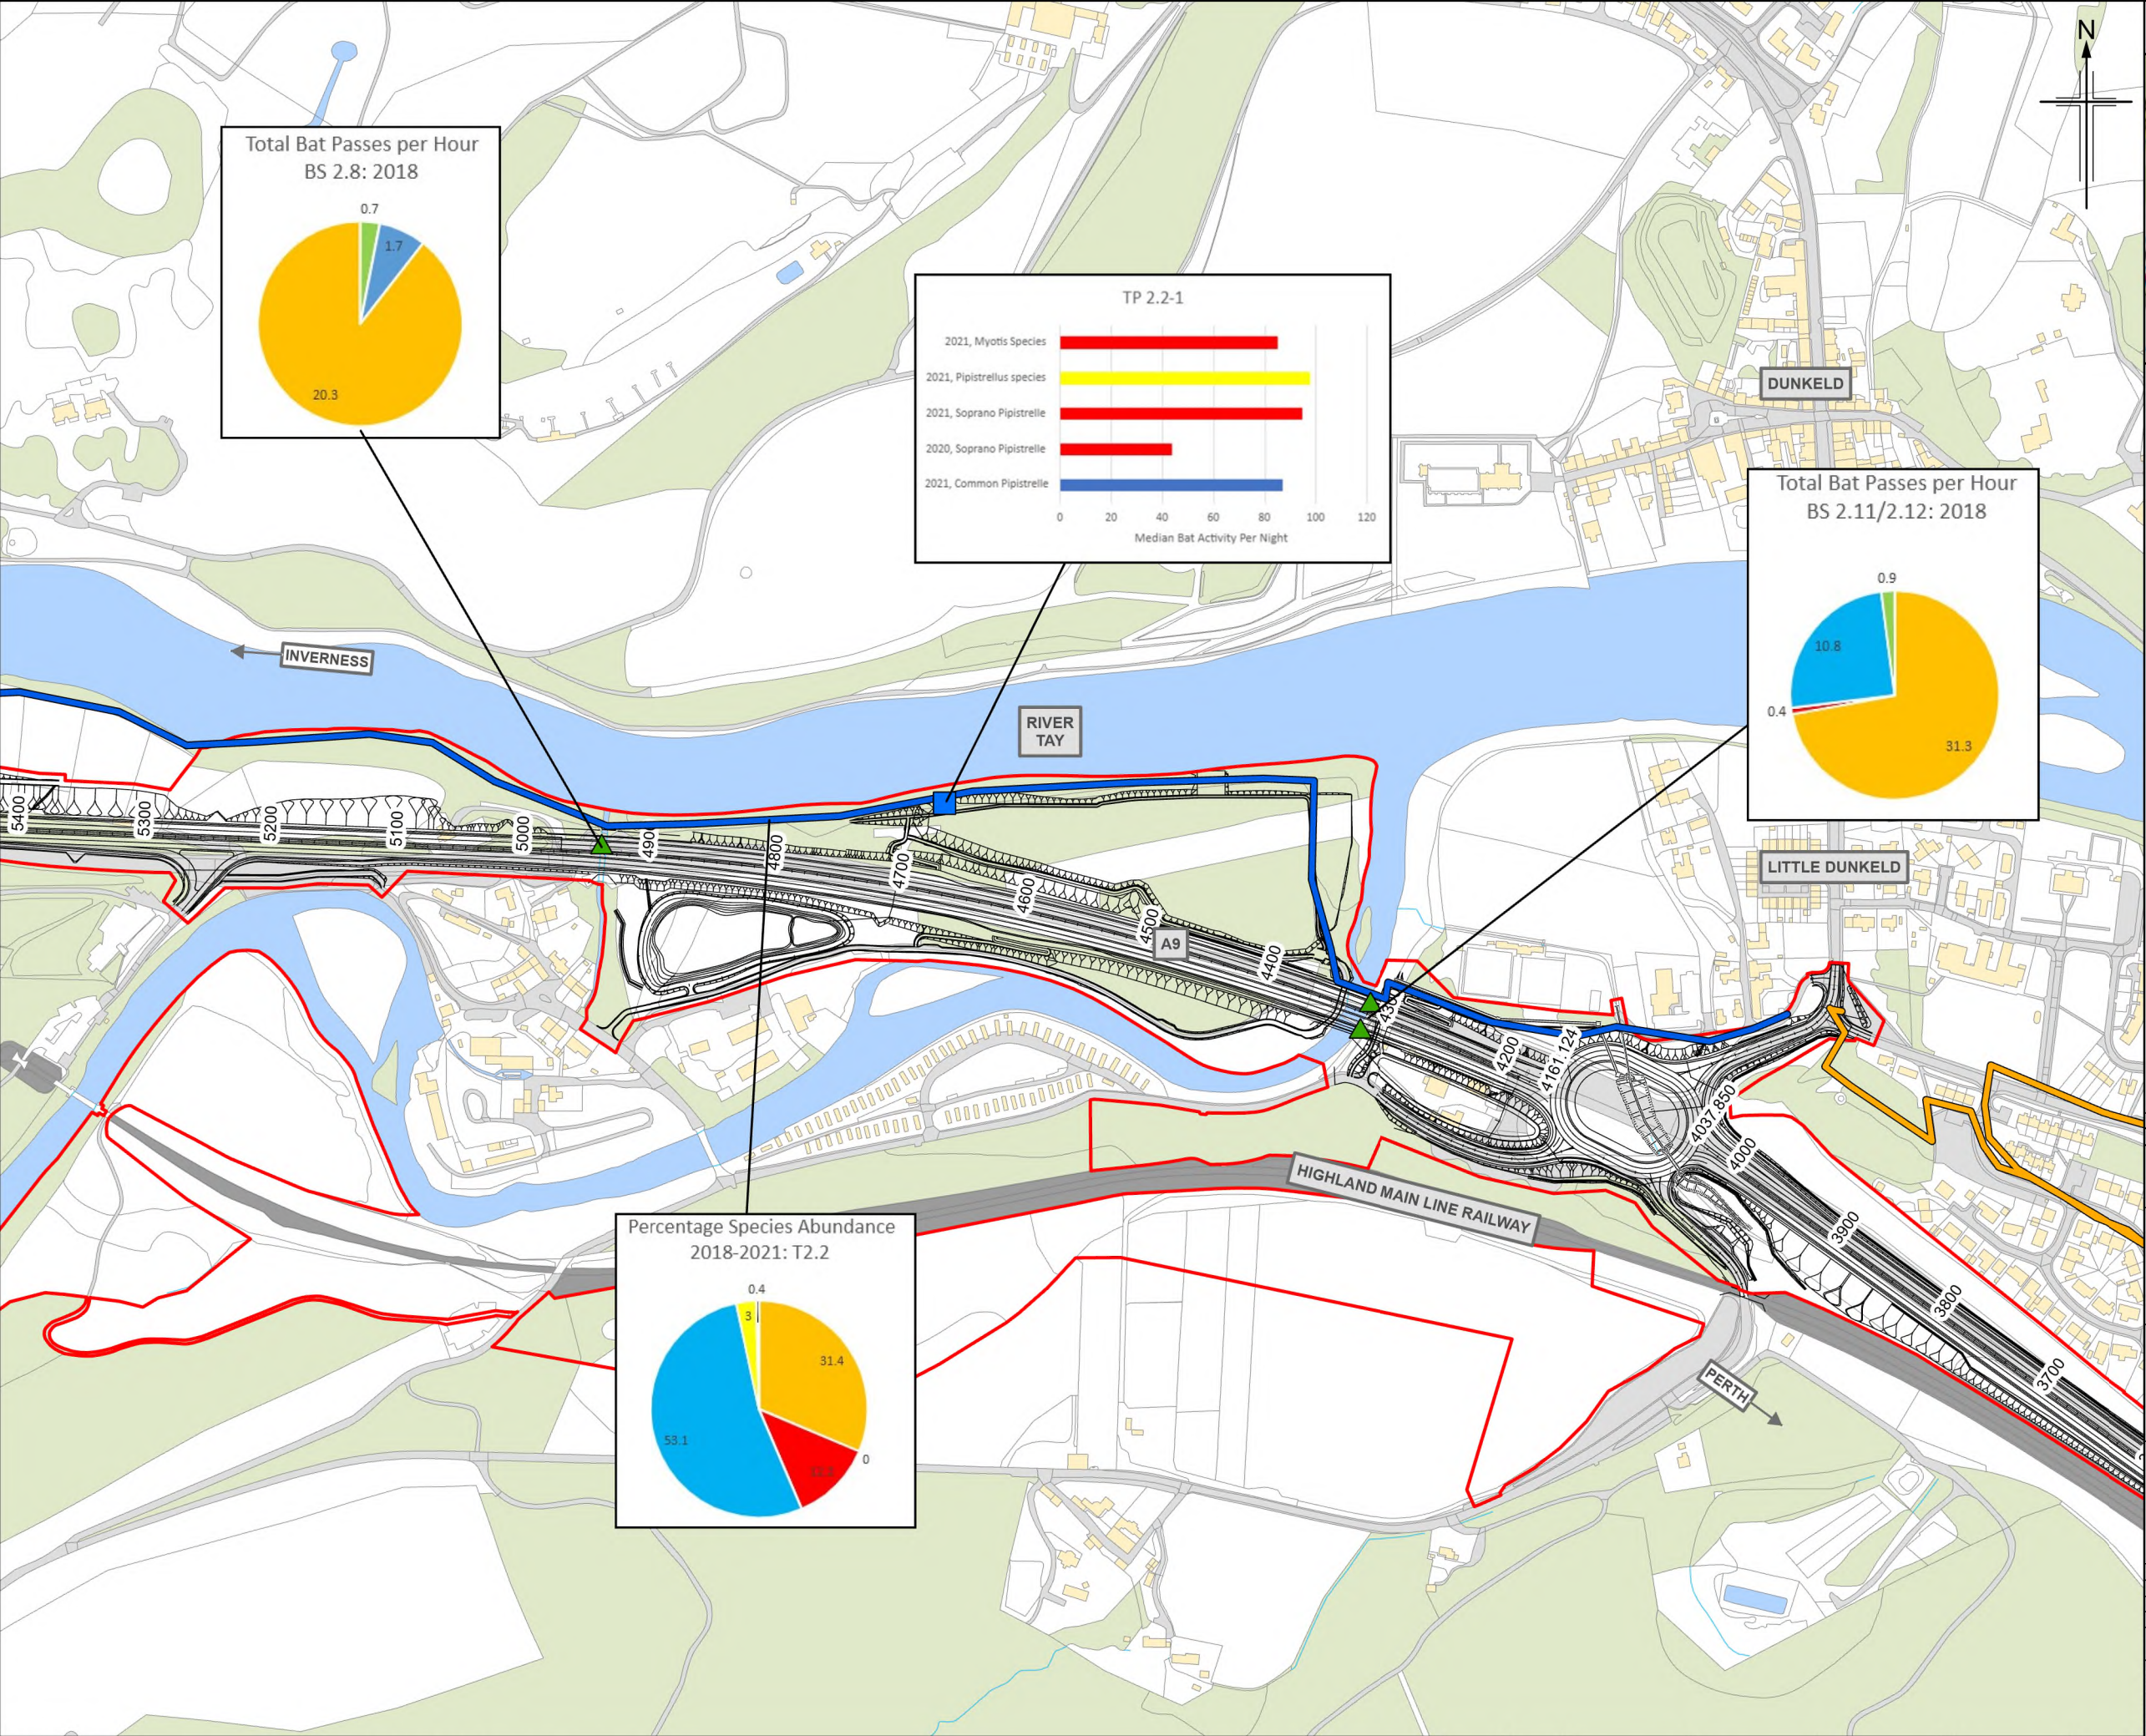

Legend

- Proposed Scheme
- SuDS
- Boundaries of the Site
- Passive Monitoring Locations
- Crossing Points

Transects

- T 2.1
- T 2.2
- T 2.3
- T 2.4

Passive Monitoring Charts

- High activity
- Moderate - high activity
- Moderate activity
- Low - moderate activity
- Low activity

Pie Charts

- Nyctallus Species
- Common Pipistrelle
- Soprano Pipistrelle
- Myotis Species
- Unidentified Species
- Pipistrellus Species
- Brown Long-eared Bat

P03	MAY 2025	For Stage Approval	LB	FT	GK	EM
Rev.	Rev. Date	Purpose of revision	Orig/Dwn	Checkd	Rev'd	Apprv'd

Jacobs
95 Bothwell Street, Glasgow G2 7HX, UK.
Tel: +44(0)141 243 8000
www.jacobs.com

Client

Transport Scotland
Còmhdaidh Alba

Project

A9 Dualling
PASS OF BIRNAM TO TAY CROSSING

Drawing title

**Environmental Impact Assessment Report
Bat Activity Survey Results**

Sheet 3 of 5

Drawing Status	S4 - For Stage Approval	Rev	P03
Scale	1:5,000 @ A3	DO NOT SCALE	
Jacobs No.	B2140002		
BIM No.	A9P02-JAC-EBD-D_ZZZZZ_ZZ-FG-EN-0007		
Drawing number	Figure 12.7c		

© Crown copyright 2025. You may re-use this information (excluding logos) free of charge in any format or medium, under the terms of the Open Government Licence. To view this licence, visit <http://www.nationalarchives.gov.uk/doc/open-government-licence/> or e-mail psi@nationalarchives.gsi.gov.uk. Where we have identified any third party copyright information you will need to obtain permission from the copyright holders concerned. Limitation: This drawing has been prepared on behalf of, and for the exclusive use of Jacobs' Client, and is subject to, and issued in accordance with, the provisions of the contract between Jacobs and the Client. Jacobs accepts no liability or responsibility whatsoever for, or in respect of, any use of, or reliance upon, this drawing by any third party.

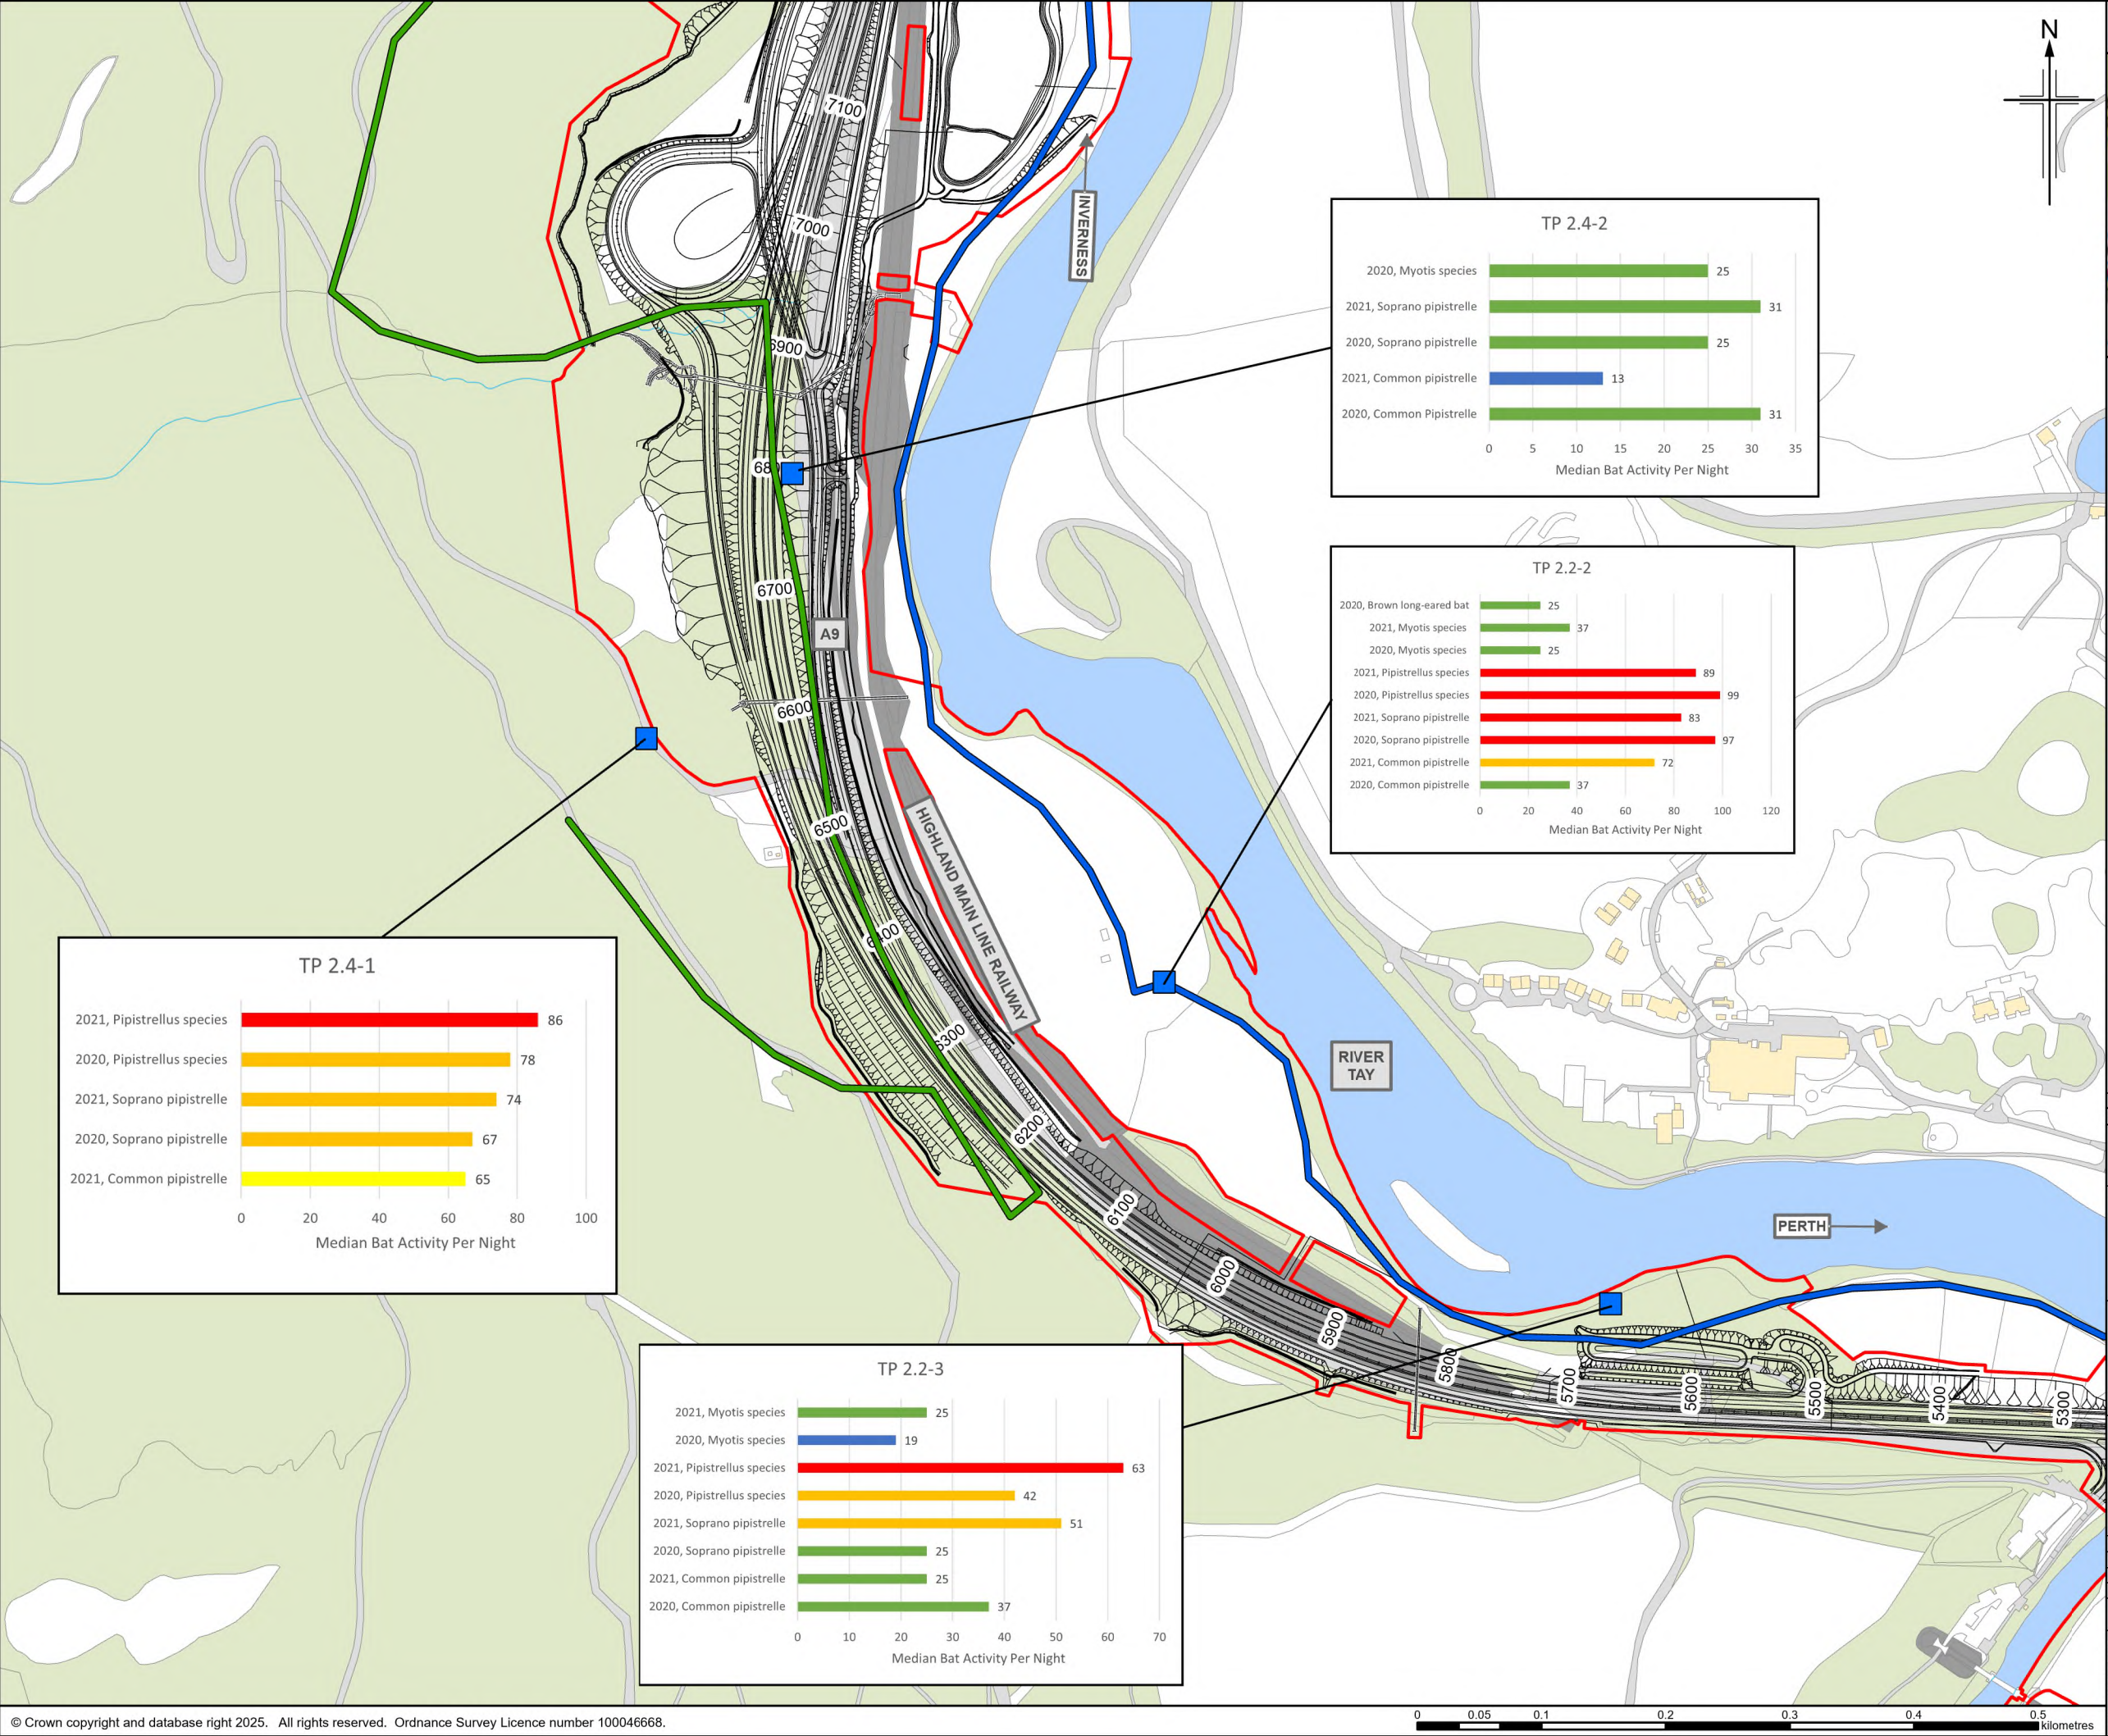


Figure 12.7d

Legend

- Proposed Scheme
- SuDS
- Boundaries of the Site
- Passive Monitoring Locations
- Crossing Points

Transects

- T 2.1
- T 2.2
- T 2.3
- T 2.4

Passive Monitoring Charts

- High activity
- Moderate - high activity
- Moderate activity
- Low - moderate activity
- Low activity

Pie Charts

- Nyctallus Species
- Common Pipistrelle
- Soprano Pipistrelle
- Myotis Species
- Unidentified Species
- Pipistrellus Species
- Brown Long-eared Bat

P03	MAY 2025	For Stage Approval	LB	FT	GK	EM
Rev.	Rev. Date	Purpose of revision	Orig/Dwn	Checkd	Rev'd	Apprv'd

Jacobs
95 Bothwell Street, Glasgow G2 7NX, UK.
Tel: +44(0)141 243 8000
www.jacobs.com

Client
Transport Scotland
Còmhail Alba





Project
A9 Dualling
PASS OF BIRNAM TO TAY CROSSING

Drawing title
**Environmental Impact Assessment Report
Bat Activity Survey Results**

Sheet 4 of 5

Drawing Status	S4 – For Stage Approval	
Scale	1:5,000 @ A3	DO NOT SCALE
Jacobs No.	B2140002	
BIM No.	A9P02-JAC-EBD-D_ZZZZZ_ZZ-FG-EN-0007	
Drawing number	Figure 12.7d	Rev P03

© Crown copyright 2025. You may re-use this information (excluding logos) free of charge in any format or medium, under the terms of the Open Government Licence. To view this licence, visit <http://www.nationalarchives.gov.uk/open-government-licence/> or e-mail psi@nationalarchives.gov.uk. Where we have identified any third party copyright information you will need to obtain permission from the copyright holders concerned. Limitation: This drawing has been prepared on behalf of, and for the exclusive use of Jacobs' Client, and is subject to, and issued in accordance with, the provisions of the contract between Jacobs and the Client. Jacobs accepts no liability or responsibility whatsoever for, or in respect of, any use of, or reliance upon, this drawing by any third party.

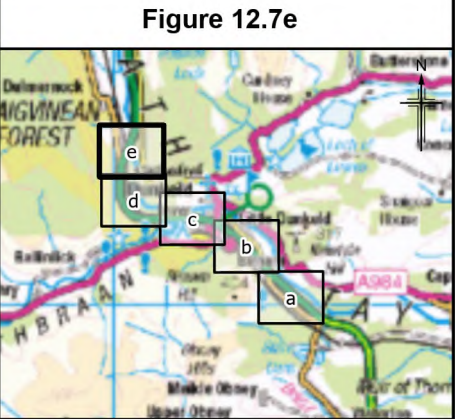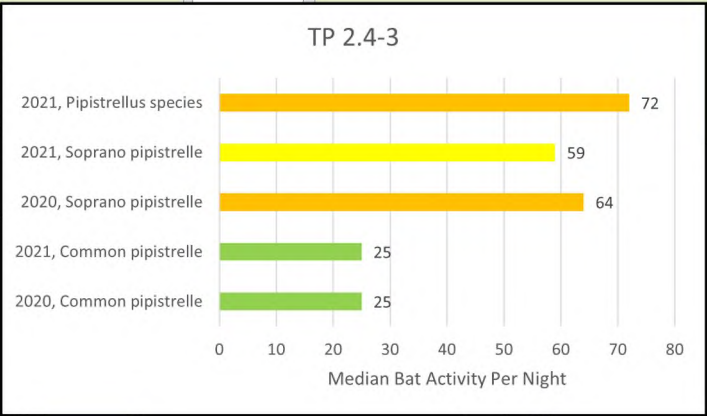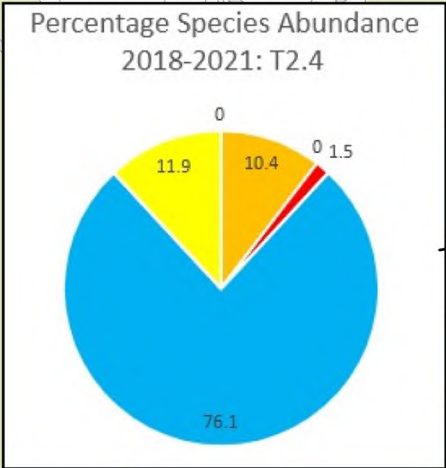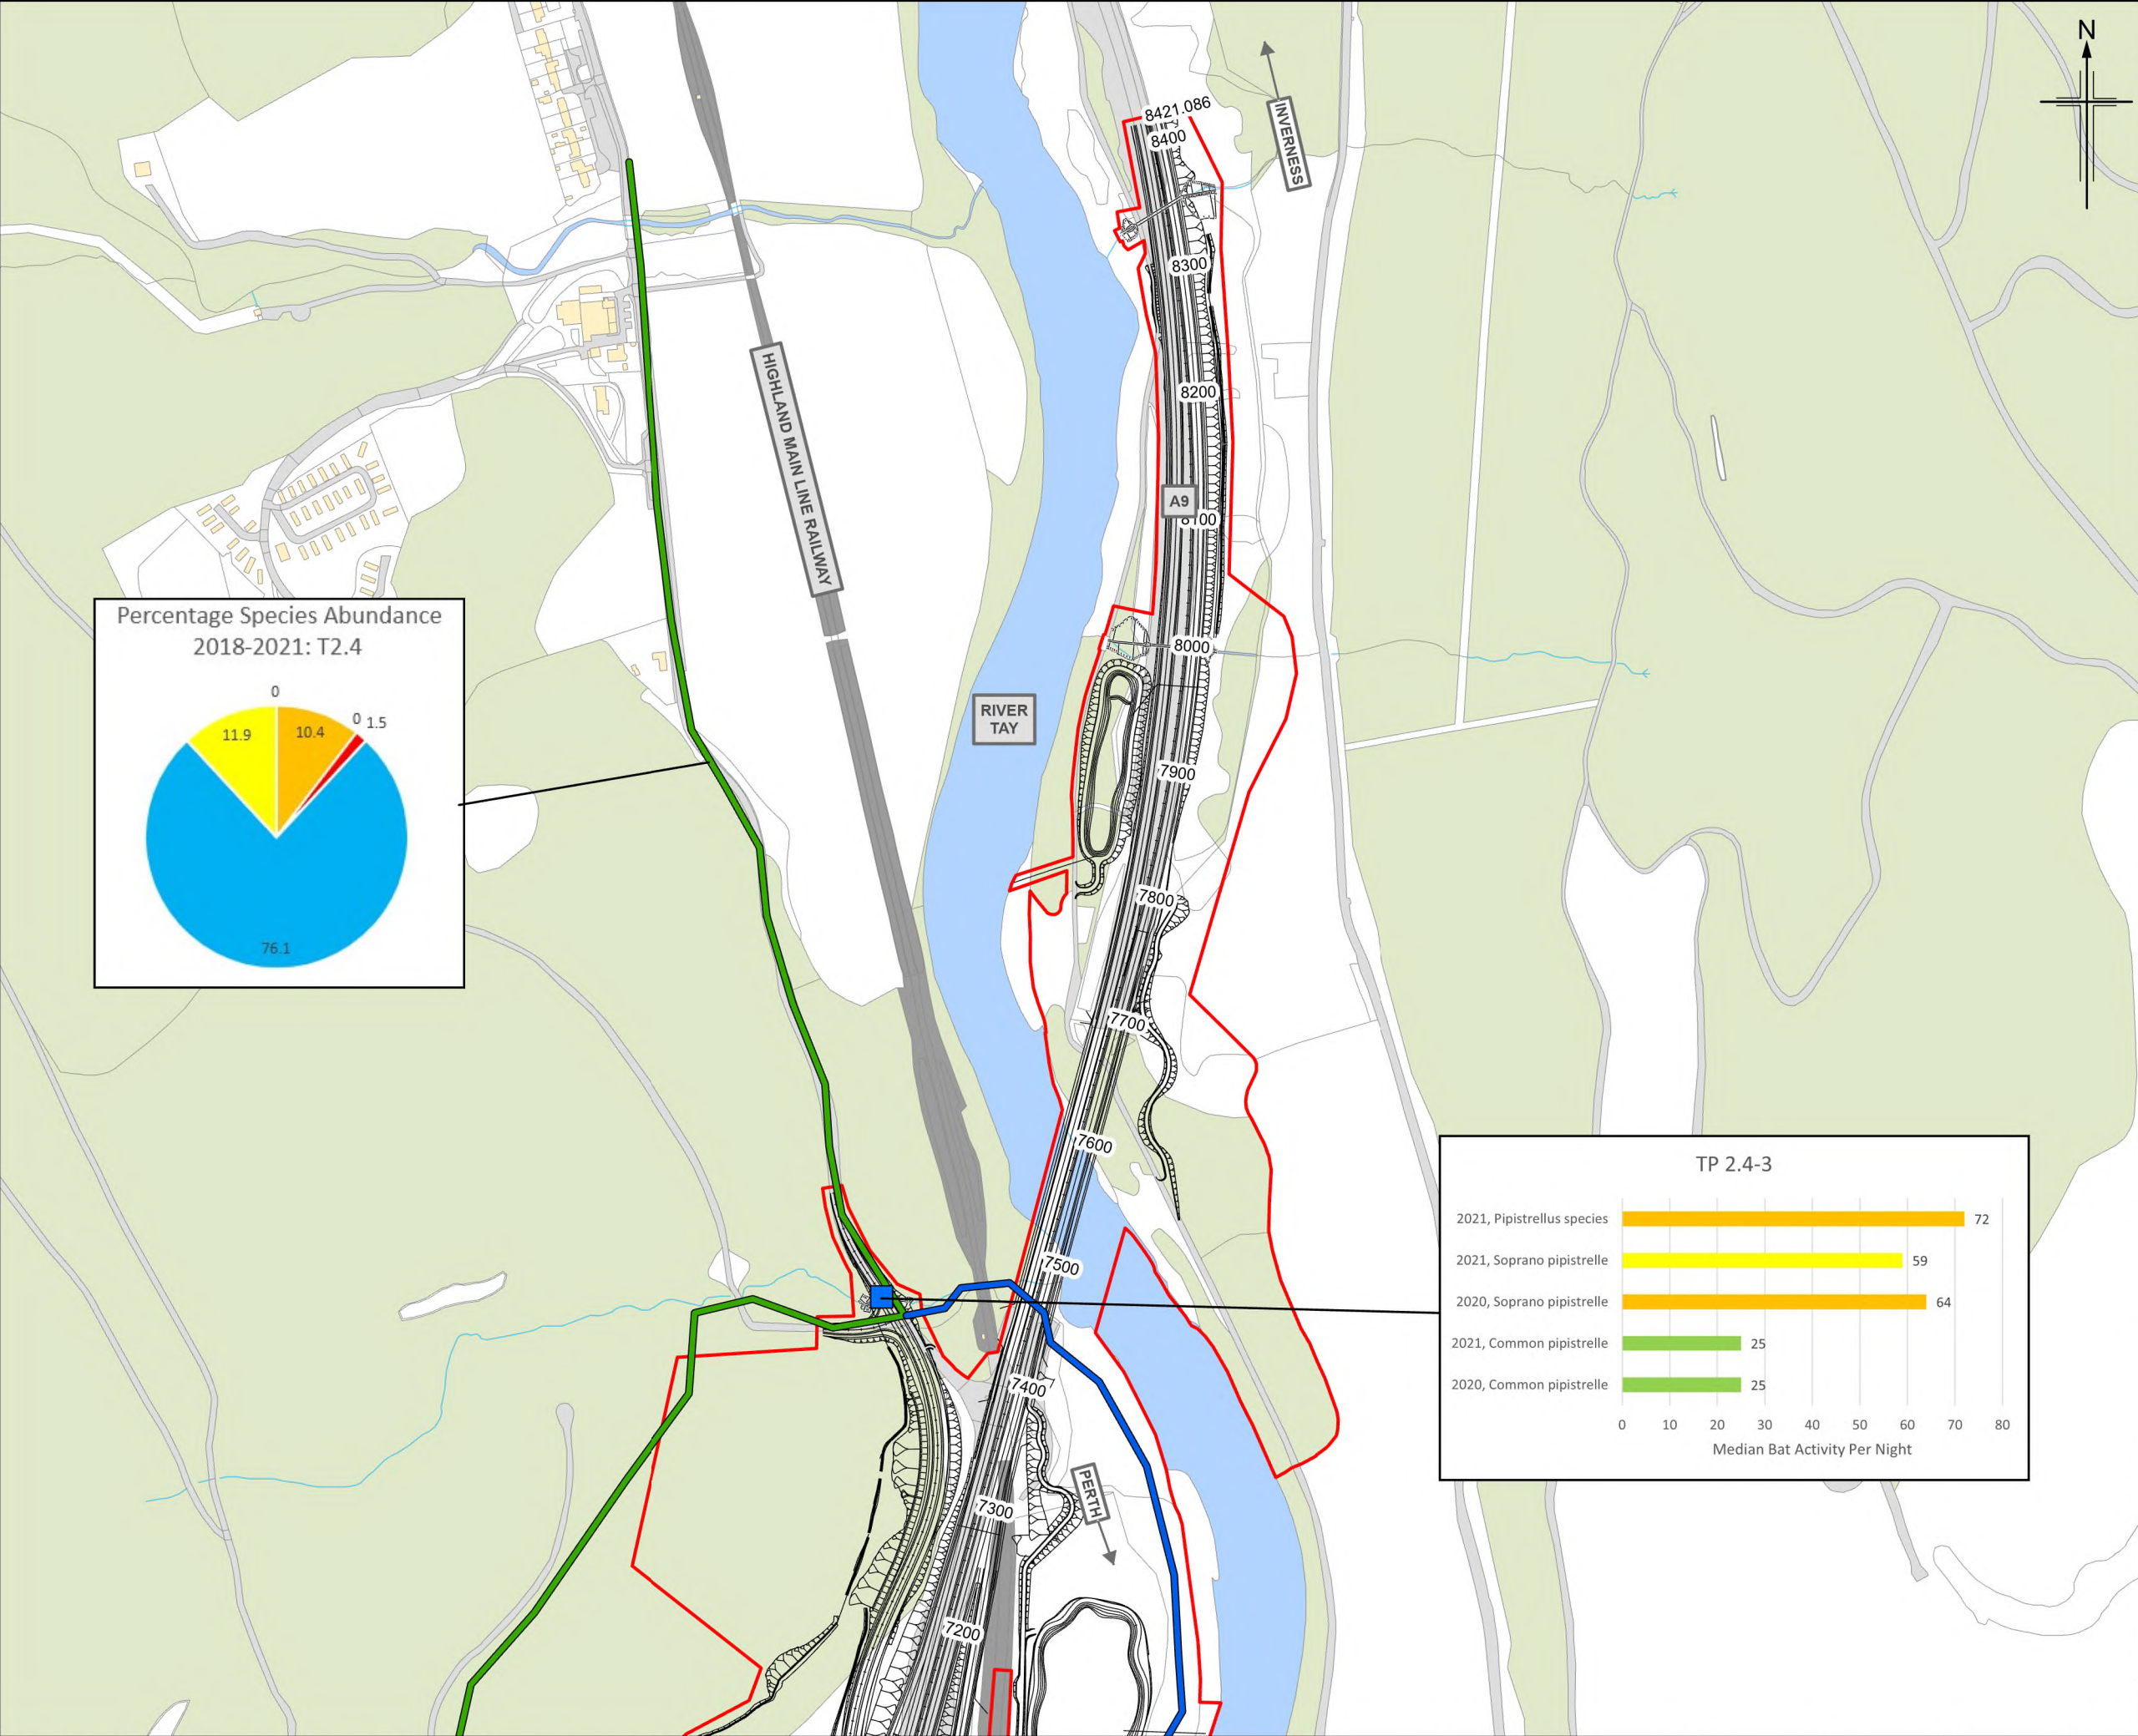

Legend

- Proposed Scheme
- SuDS
- Boundaries of the Site
- Passive Monitoring Locations
- Crossing Points

Transects

- T 2.1
- T 2.2
- T 2.3
- T 2.4

Pie Charts

- Nyctallus Species
- Common Pipistrelle
- Soprano Pipistrelle
- Myotis Species
- Unidentified Species
- Pipistrellus Species
- Brown Long-eared Bat

Passive Monitoring Charts

- High activity
- Moderate - high activity
- Moderate activity
- Low - moderate activity
- Low activity

P03	MAY 2025	For Stage Approval	LB	FT	GK	EM
Rev.	Rev. Date	Purpose of revision	Orig/Dwn	Checkd	Rev'd	Apprv'd

Jacobs
95 Bothwell Street, Glasgow G2 7HX, UK.
Tel: +44(0)141 243 8000
www.jacobs.com

Client: **Transport Scotland**
CÒRHDHAL ALBA

Project: **A9 DUALLING**
PASS OF BIRNAM TO TAY CROSSING

Drawing title: **Environmental Impact Assessment Report
Bat Activity Survey Results**

Sheet 5 of 5

Drawing Status	S4 - For Stage Approval
Scale	1:5,000 @ A3 DO NOT SCALE
Jacobs No.	B2140002
BIM No.	A9P02-JAC-EBD-D_ZZZZZ_ZZ-FG-EN-0007
Drawing number	Figure 12.7e
Rev	P03

